



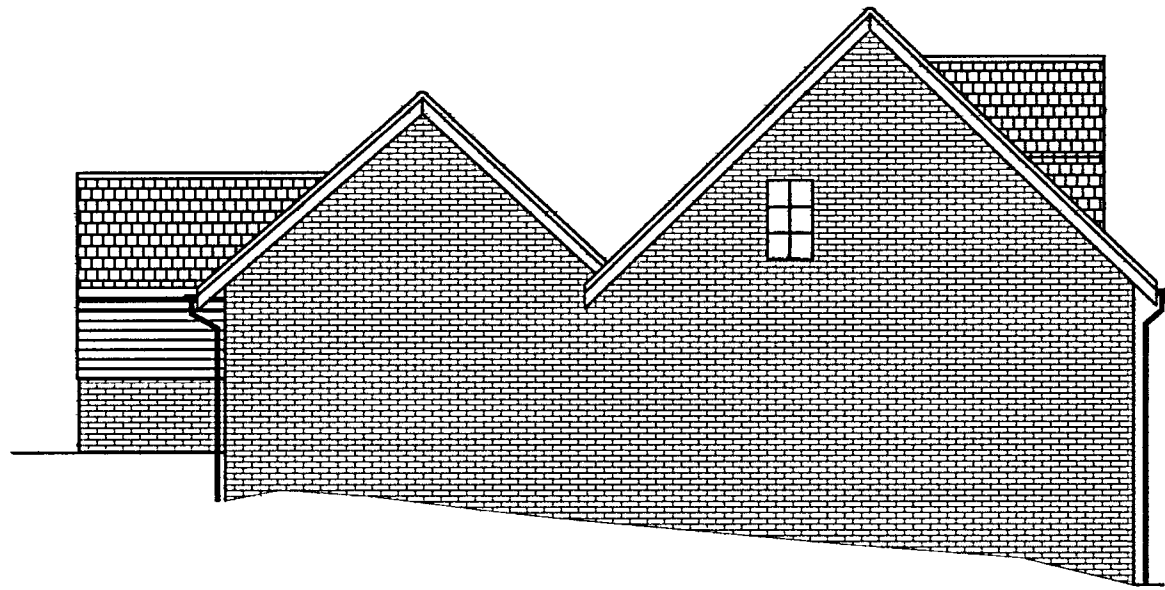


EXISTING EAST ELEVATION

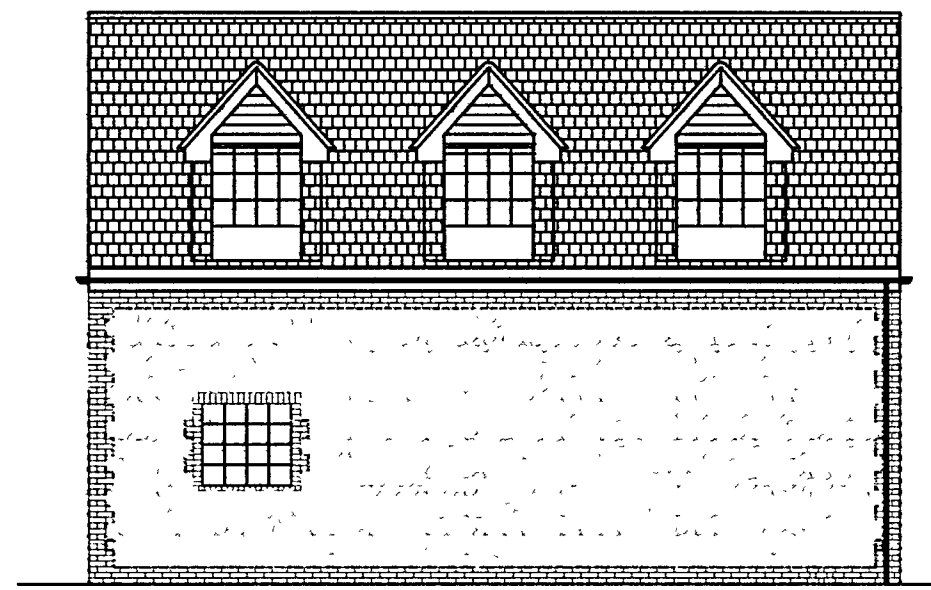


EXISTING FRONT ELEVATION




EXISTING WEST ELEVATION

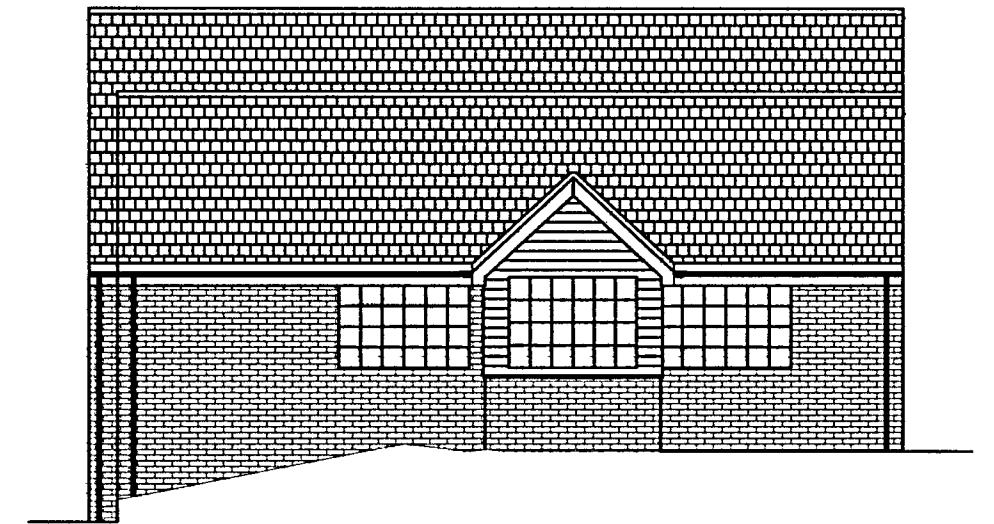

REAR ELEVATION

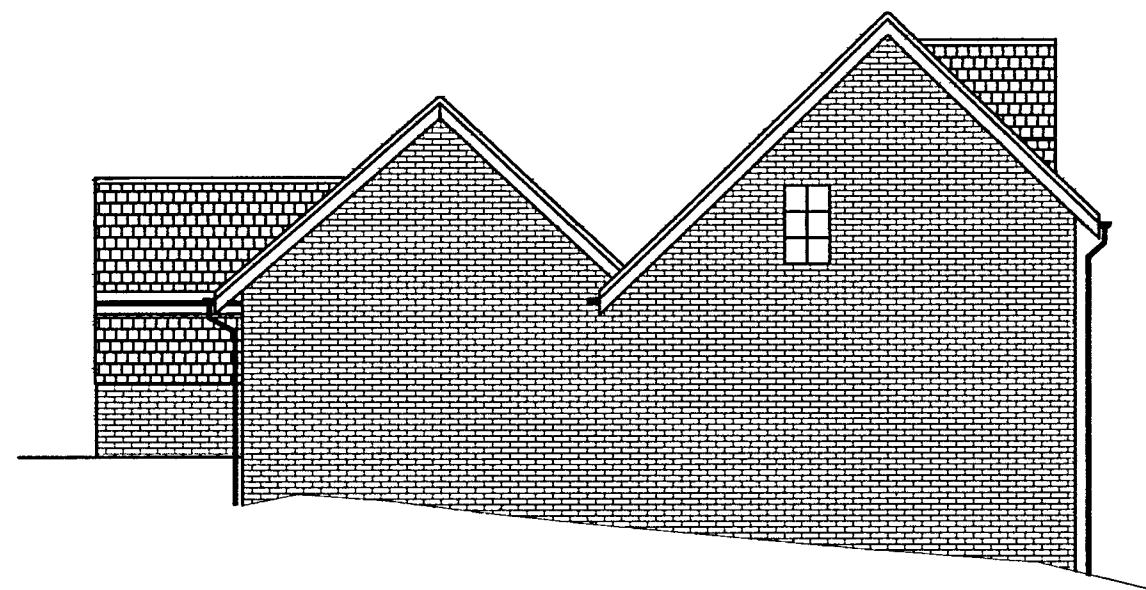


PROPOSED EAST ELEVATION
(1) Existing shiplap boarding to be replaced with clay peg tiles to match existing roof

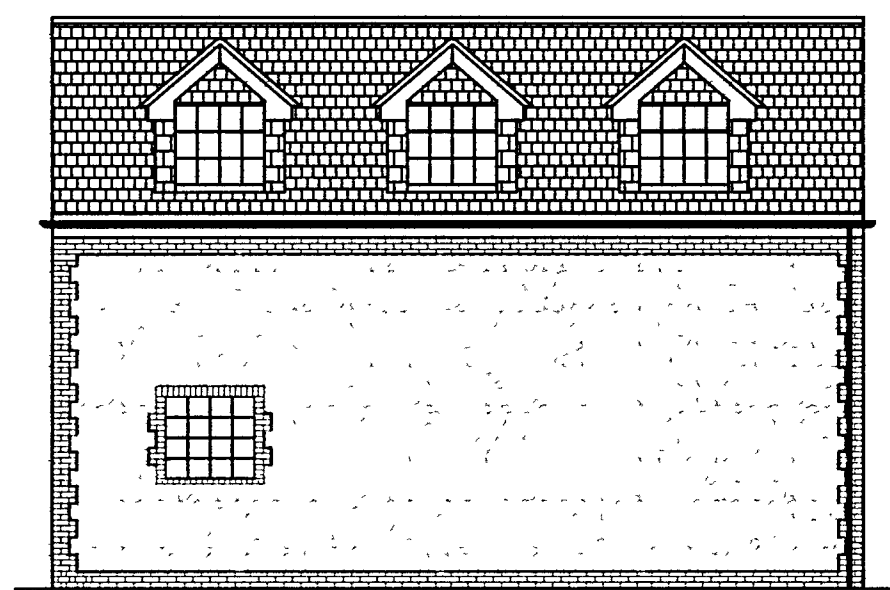

PROPOSED FRONT ELEVATION
(2) Timber windows to be replaced to match existing windows to outbuildings of mill



PROPOSED WEST ELEVATION
(1) Existing shiplap boarding to be replaced with clay peg tiles to match existing roof
(2) Timber windows to be replaced to match existing windows to outbuildings of mill

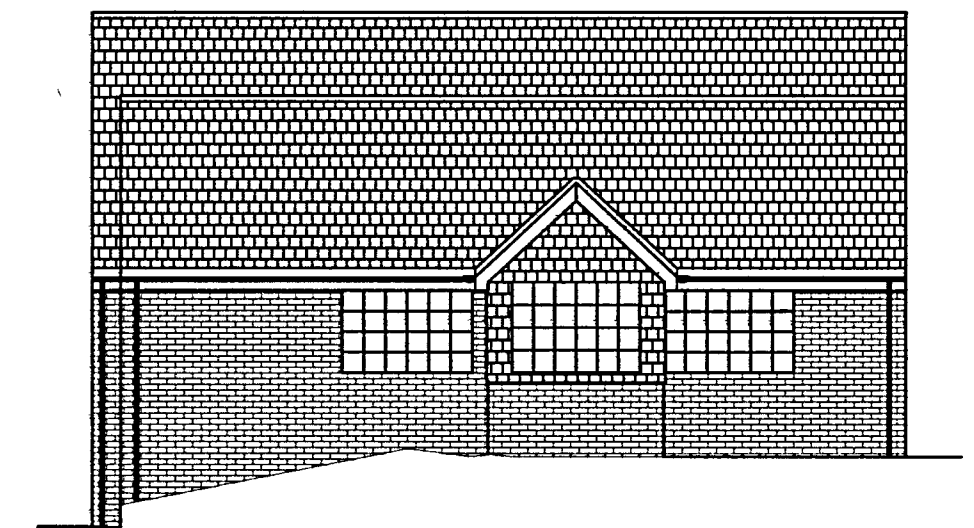

PROPOSED REAR ELEVATION
(1) Existing shiplap boarding to be replaced with clay peg tiles to match existing roof
(2) Timber windows to be replaced to match existing windows to outbuildings of mill

ARUN DISTRICT COUNCIL			
No.	BN	10	07
RECEIVED 23/2/07			

CLIENT
Mr & Mrs B. A. Lee
Barnham Windmill
Yapton Road
Barnham
West Sussex

PROJECT
Proposed Residential Development
Barnham Windmill
Yapton Road
Barnham
West Sussex

DRAWING TITLE
Alterations to Windmill House
Proposed & Existing Elevations & Floor Plans

DRAWN BY M. C	CHECKED BY	DATE 17.07.06
------------------	------------	------------------

SCALE
1: 50

AMENDMENTS	DATE	CHECKED BY


DRAWING No. 052/P/081/21	REVISION A1
-----------------------------	----------------

THE McANDREW MARTIN
PARTNERSHIP
www.mcandrewmartin.com

PORTSMOUTH TRAPALGAR HOUSE ACORN BUSINESS PARK NORTHARBOUR ROAD COSHAM, PORTSMOUTH HAMPSHIRE PO6 3TH TEL 023 9221 0340 FAX 023 9221 0380	 SOUTHAMPTON TEL. 023 6022 1525 CHICHESTER TEL. 01243 781432 ISLE OF WIGHT TEL. 01983 282246 office@mcandrewmartin.com
---	--


CHARTERED SURVEYORS

LOWER GROUND FLOOR


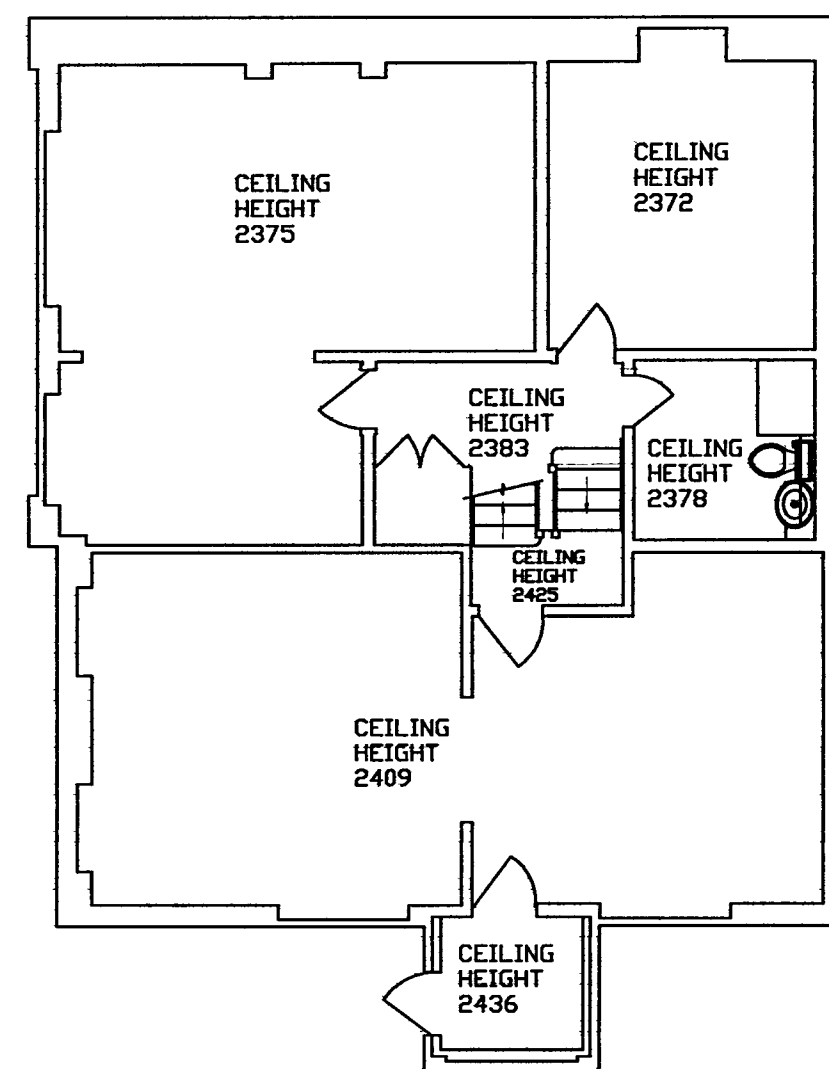


UPPER GROUND FLOOR

LOWER GROUND FLOOR

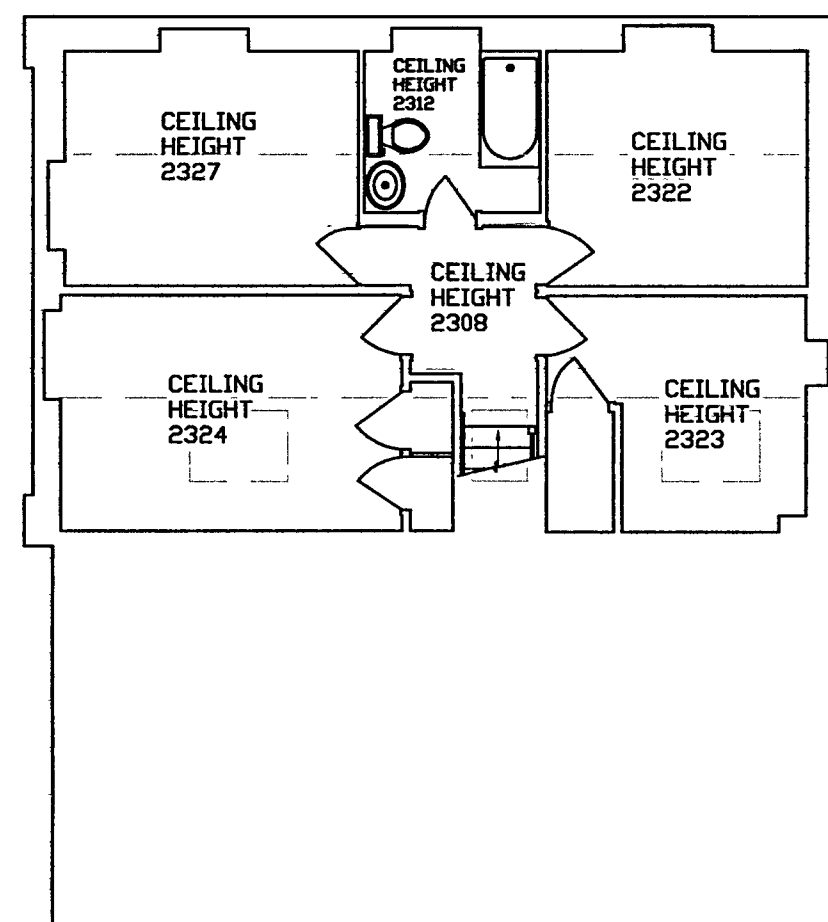

UPPER GROUND FLOOR

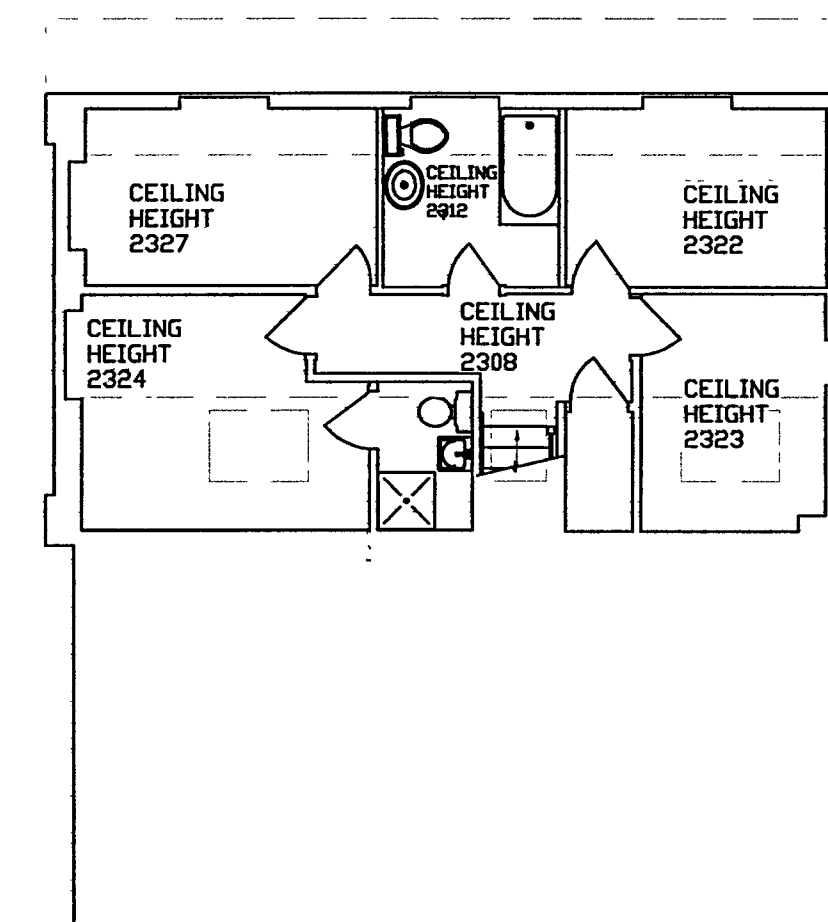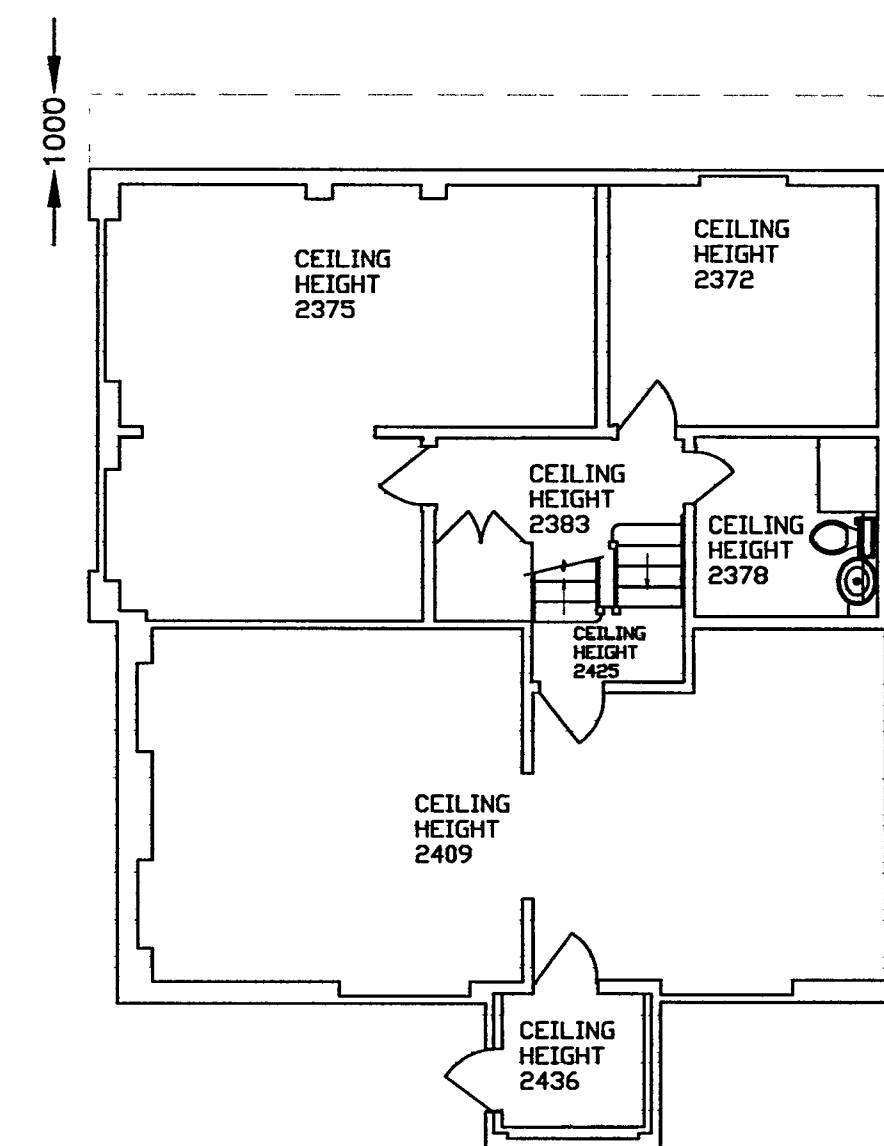

FIRST FLOOR

EXISTING FLOOR PLANS

PROPOSED FLOOR PLANS