

NOTES

This drawing is the property of the McAndrew Martin Partnership and must not be reproduced in part or whole or used for the execution of works without their permission.

All dimensions to be checked on site prior to commencement of any construction works and the McAndrew Martin Partnership notified of any discrepancy via the Supervising Officer.

Figured dimensions are to be used in preference to scaled dimensions.


No deviation from this drawing will be permitted without the express consent of the McAndrew Martin Partnership via the Supervising officer.

All works are to comply with the current edition of the Building Regulations.

ARUN DISTRICT COUNCIL

No.	BN 10	07
-----	-------	----

RECEIVED 23. 7. 84

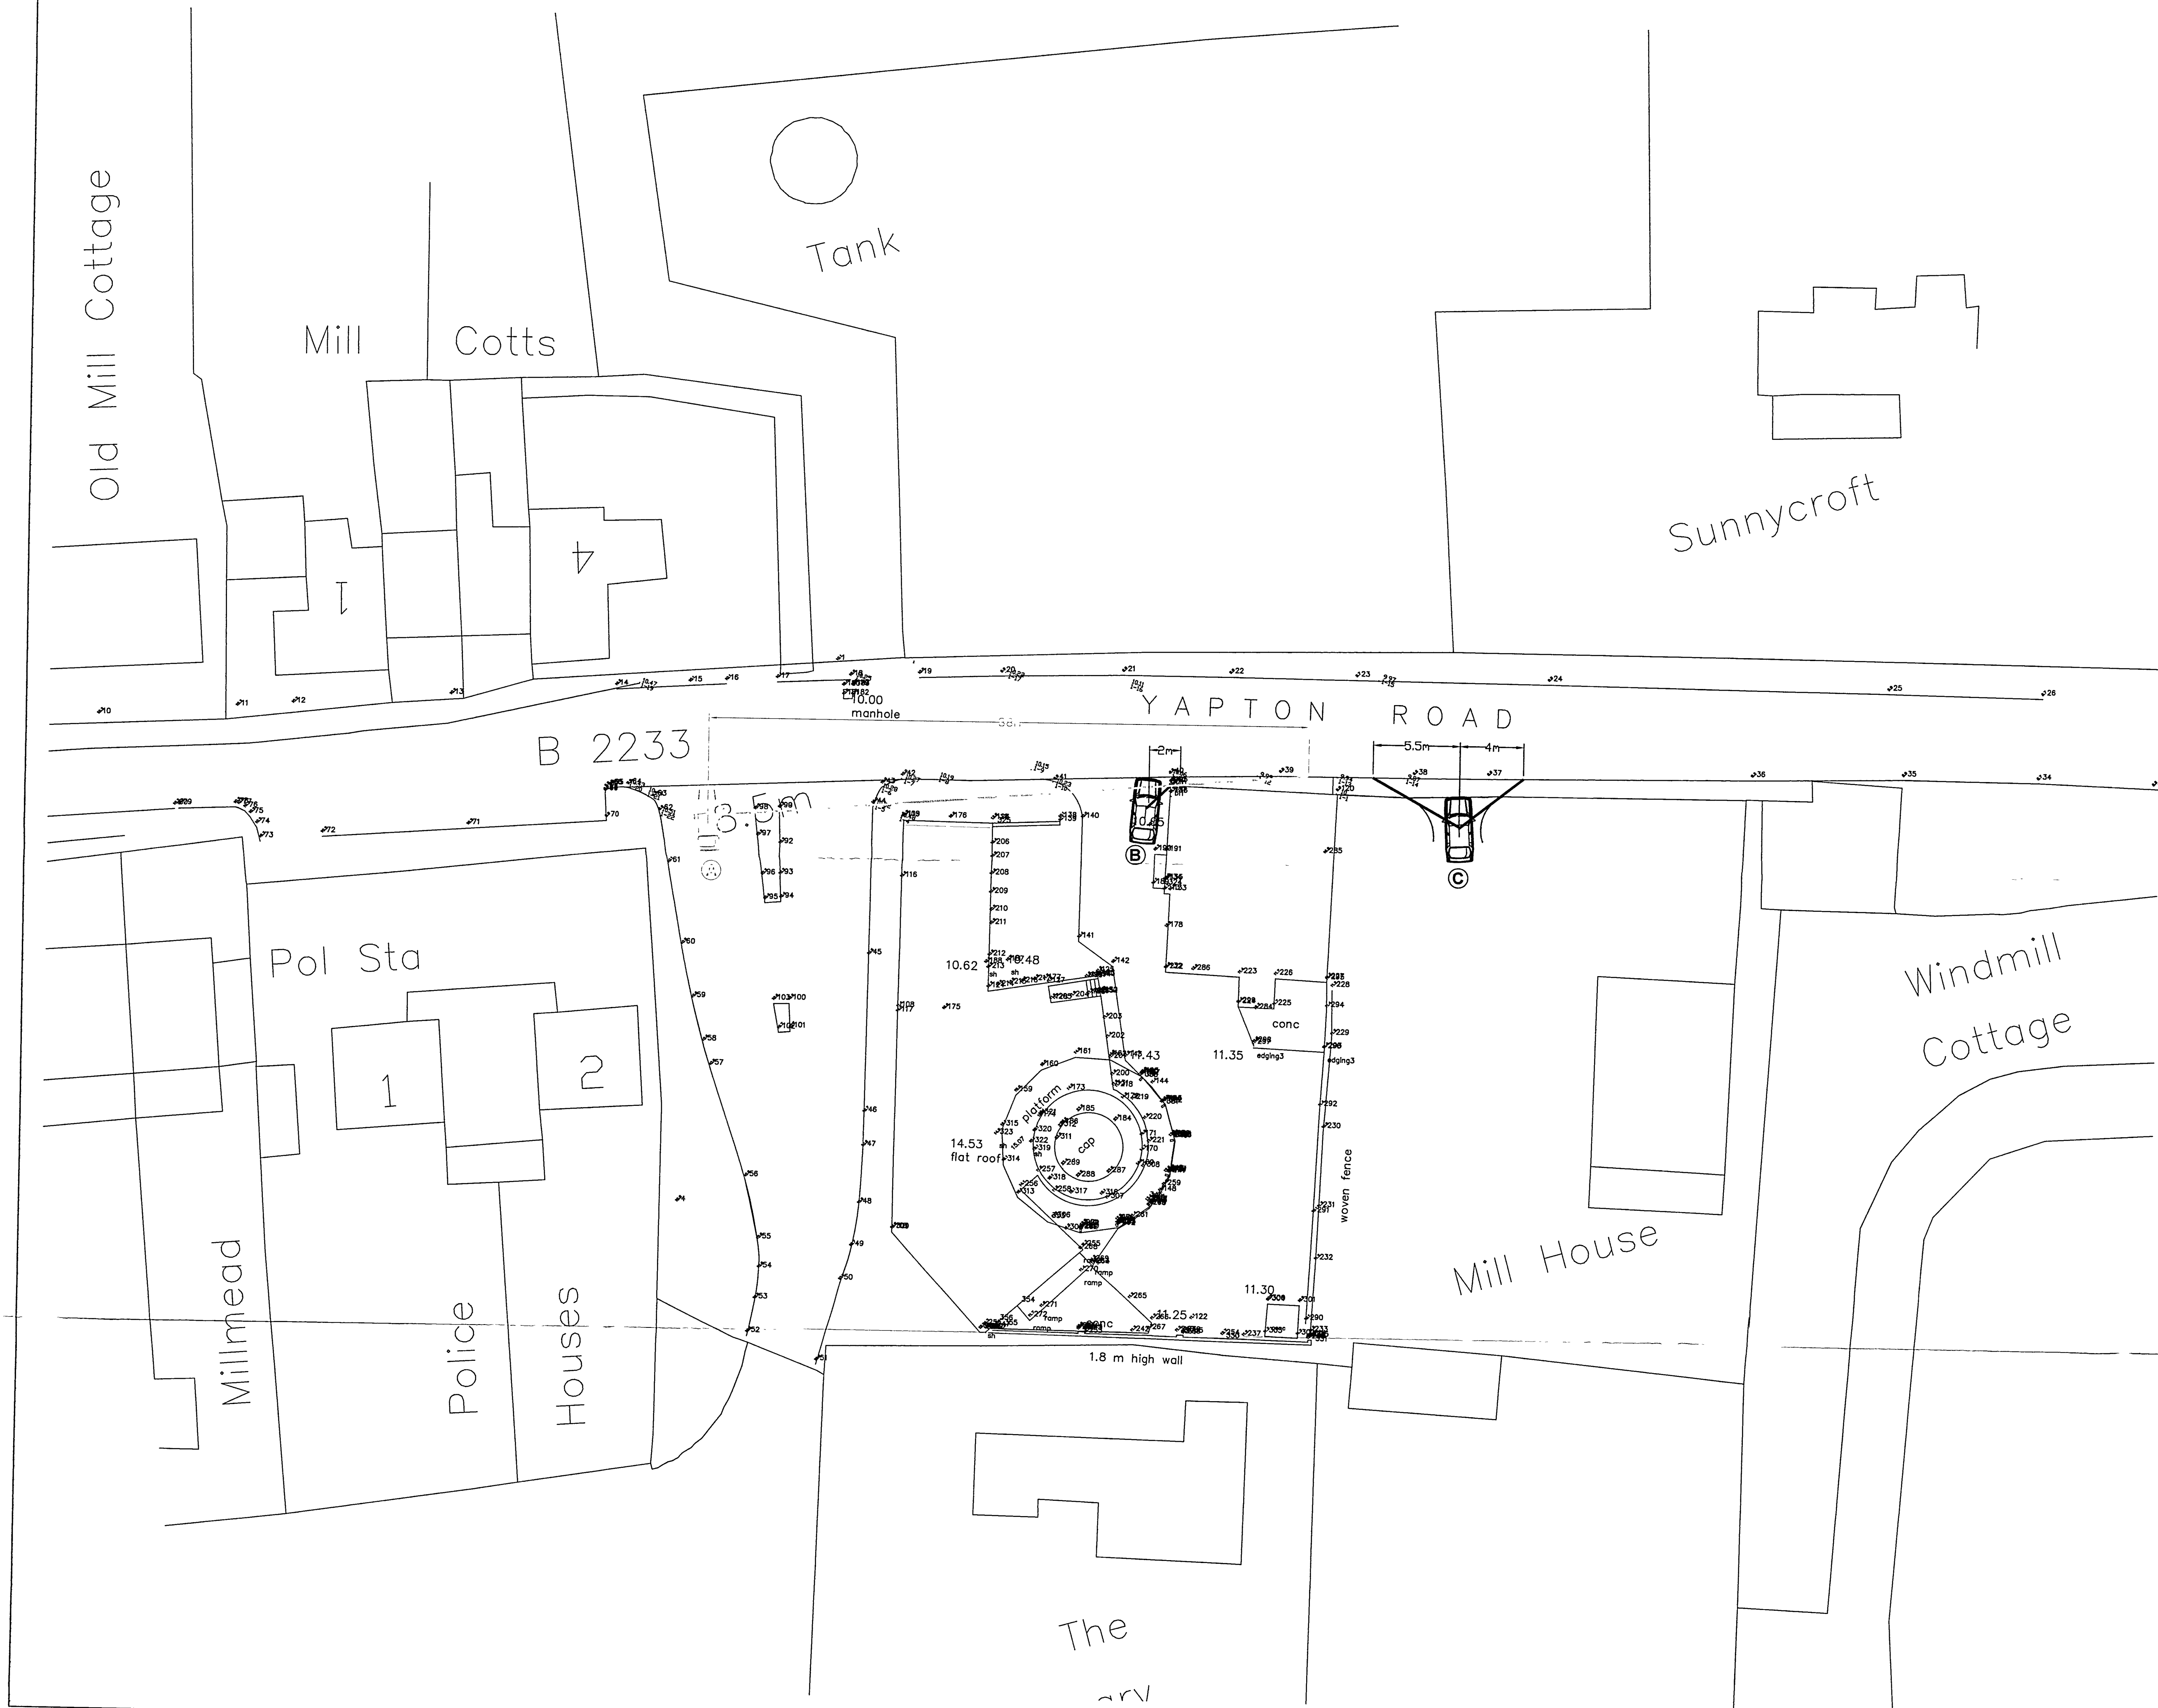

CLIENT Mr & Mrs B. A. Lee Barnham Windmill Yapton Road Barnham West Sussex		
PROJECT Proposed Barnham Windmill Barnham Windmill Yapton Road Barnham West Sussex		
DRAWING TITLE Existing Entrances & Sight Lines		
DRAWN BY S. M.	CHECKED BY	DATE 17.07.06
SCALE 1: 200		
AMENDMENTS	DATE	CHECKED BY
DRAWING No. 052/P/081/23	REVISION A1	
		
PORTSMOUTH TRAFALGAR HOUSE ACORN BUSINESS PARK NORTHARBOUR ROAD COSHAM, PORTSMOUTH HAMPSHIRE PO6 3TH TEL 023 9221 0340 FAX 023 9221 0350  SOUTHAMPTON TEL 023 6022 1525 CHICHESTER TEL 01243 781432 ISLE OF WIGHT TEL 01963 282246 office@mcandrewmartin.com		
CHARTERED SURVEYORS		