

NOTES

This drawing is the property of the McAndrew Martin Partnership and must not be reproduced in part or whole or used for the execution of works without their permission.

All dimensions to be checked on site prior to commencement of any construction works and the McAndrew Martin Partnership notified of any discrepancy via the Supervising Officer.


Figured dimensions are to be used in preference to scaled dimensions.

No deviation from this drawing will be permitted without the express consent of the McAndrew Martin Partnership via the Supervising officer.

All works are to comply with the current edition of the Building Regulations.

ARUN DISTRICT COUNCIL

Noted 10/10/23
RECEIVED 30/3/24

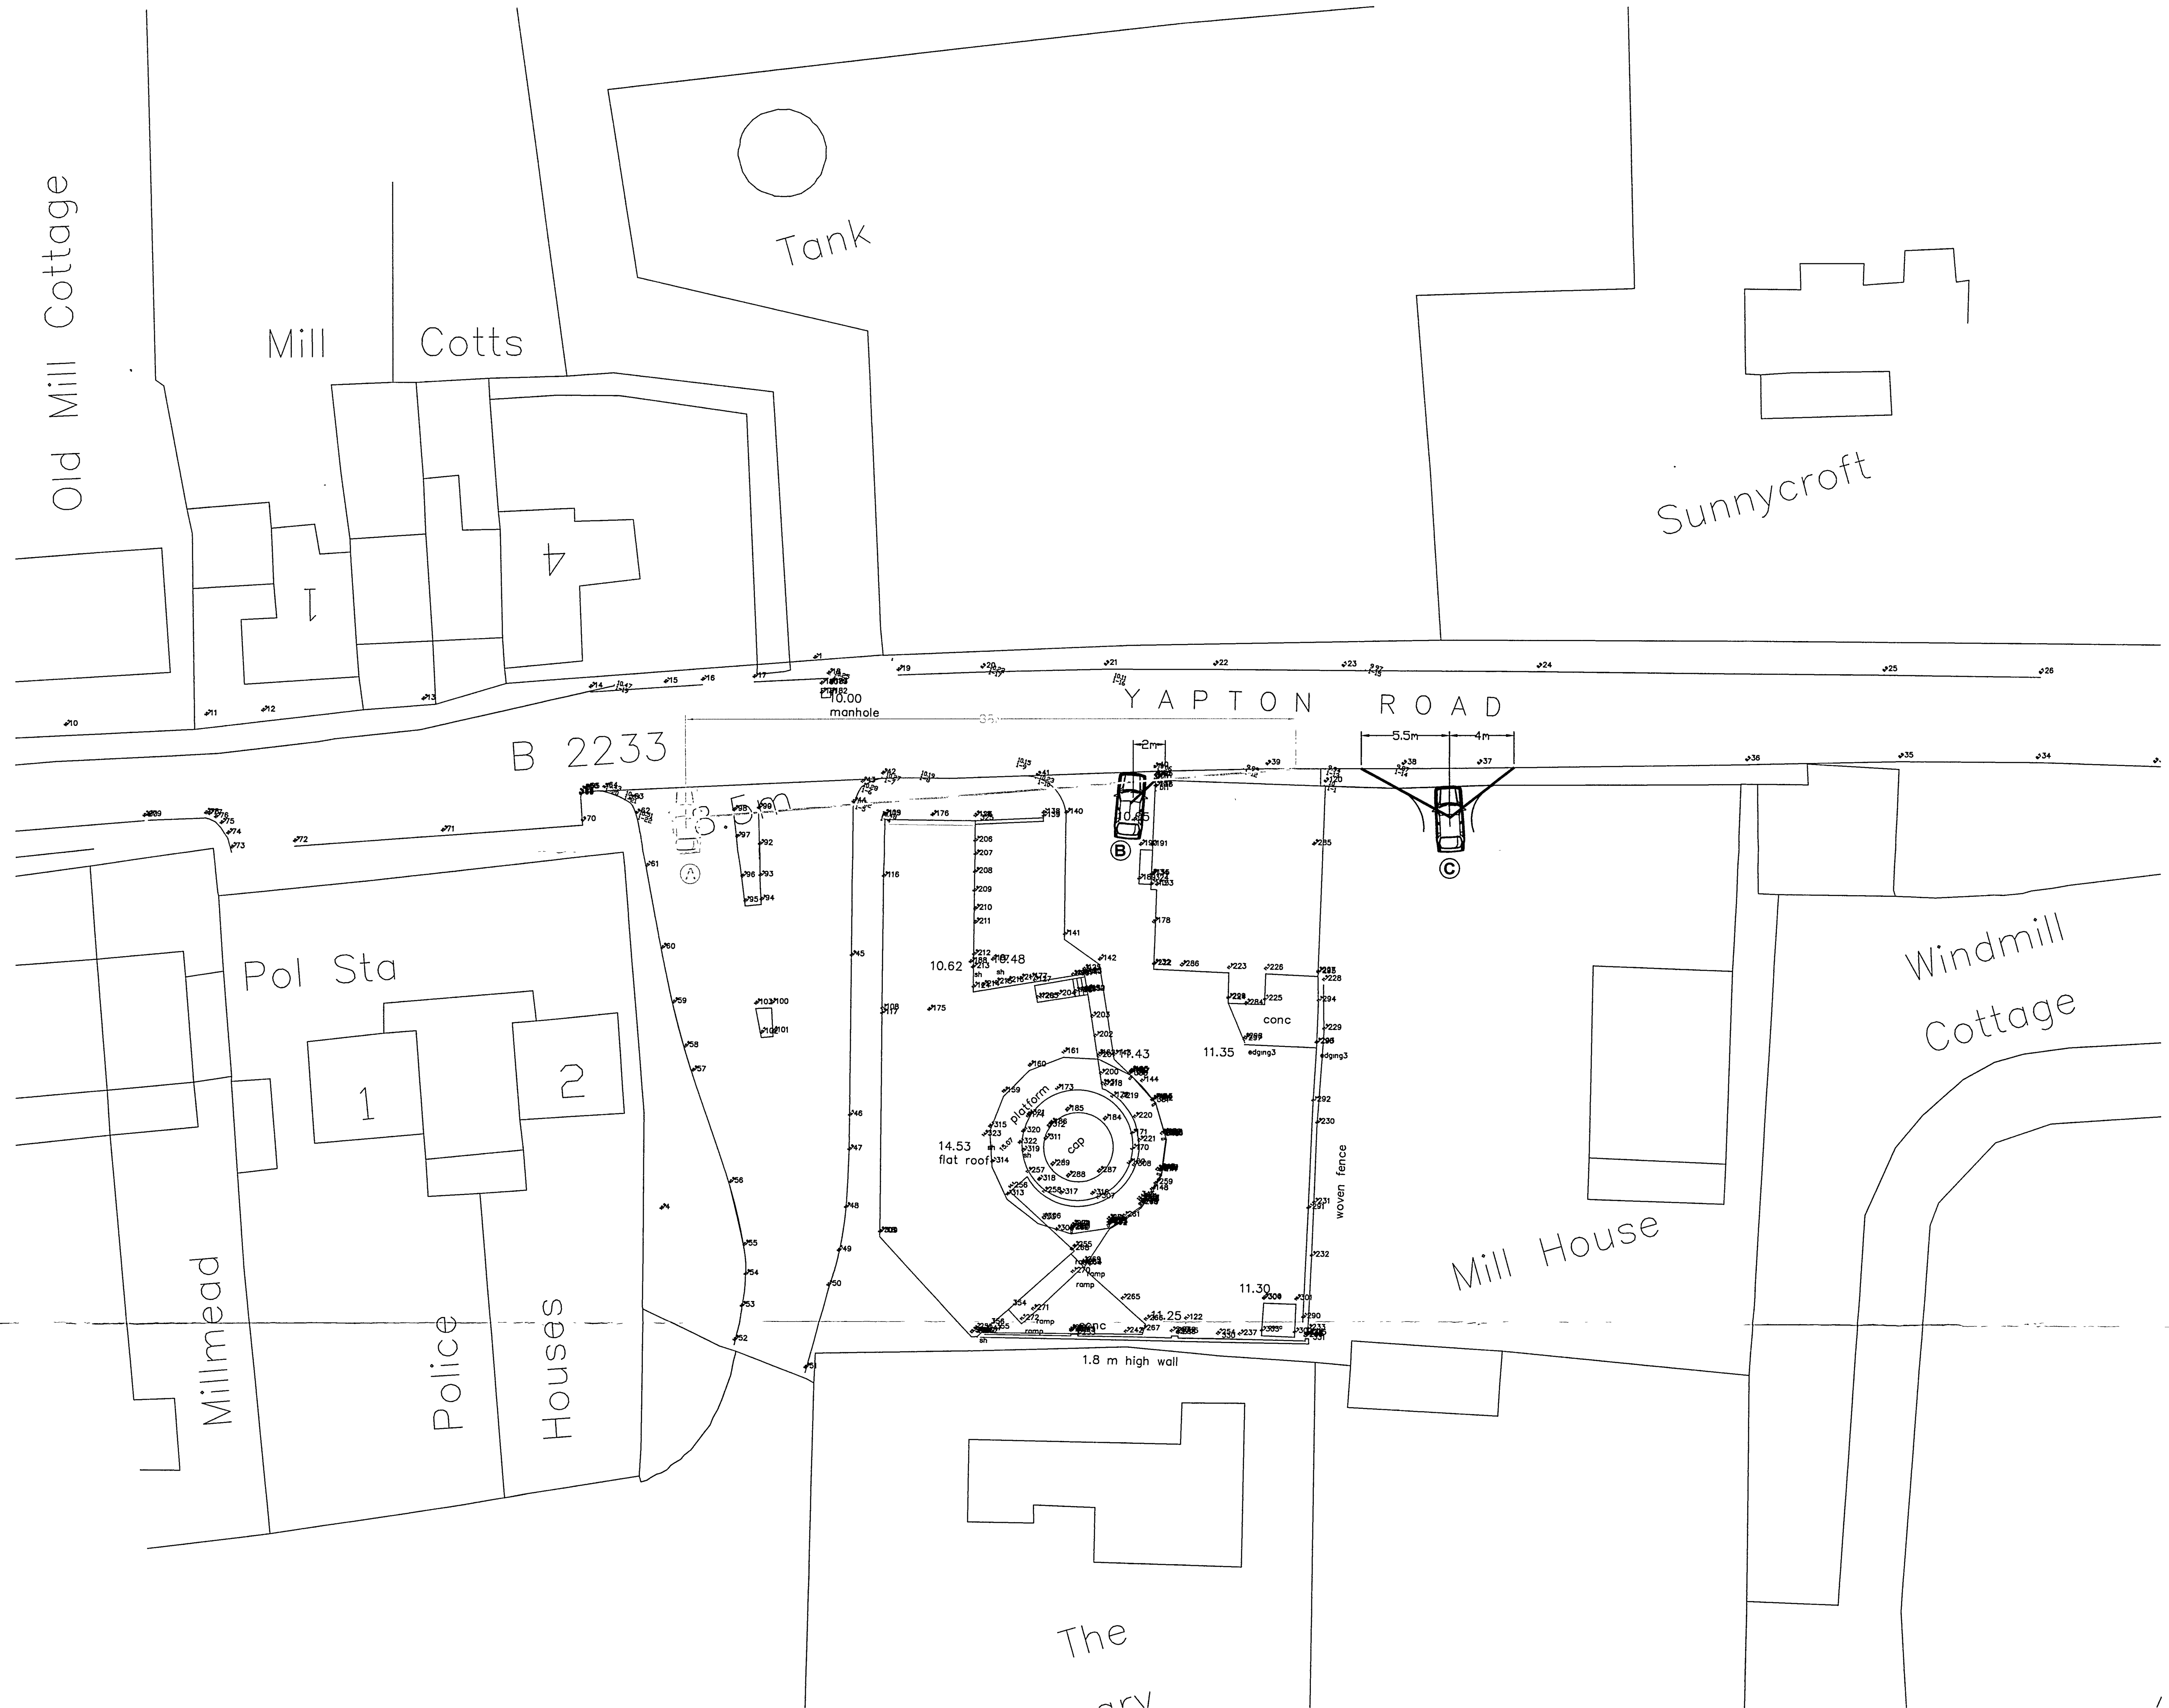

CLIENT
Mr & Mrs B. A. Lee
Barnham Windmill
Yapton Road
Barnham
West Sussex

PROJECT
Proposed Residential Development
Barnham Windmill
Yapton Road
Barnham
West Sussex

DRAWING TITLE
Existing Entrances & Sight Lines

DRAWN BY	CHECKED BY	DATE
S. M.		17.07.06

SCALE
1: 200

AMENDMENTS	DATE	CHECKED BY

DRAWING No.	REVISION
052/P/081/23	A1


THE McANDREW MARTIN
PARTNERSHIP
www.mcandrewmartin.com

PORTSMOUTH	SOUTHAMPTON
TRAVALGAR HOUSE	TEL 023 8022 1525
ACORN BUSINESS PARK	CHICHESTER
NORTHAMBOUR ROAD	TEL 01243 781432
COSHAM, PORTSMOUTH	ISLE OF WIGHT
HAMPSHIRE PO6 3TH	TEL 01983 282246
TEL 023 9221 0340	office@mcandrewmartin.com
FAX 023 9221 0380	

CHARTERED SURVEYORS