





KEY TO REFUSE STRATEGY

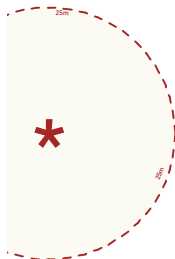

BIN COLLECTION AREA WITH UP TO 25m BUILDING REG COMPLIANT OPERATIVE TRAVEL.

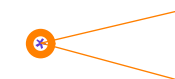

BUILDING REG COMPLIANT RESIDENT CARRY DISTANCE UP TO 30m

POLLARDS NURSERY, BARNHAM - REFUSE STRATEGY PLAN

