

SCHWEGLER 1A LIGHTWEIGHT SWIFT NEST BOX 10635



SPECIES: BIRD

MATERIAL: Woodcrete


DIMENSIONS (MM): 340 x 135 x 150 plus 17 mm for the protruding entrance ring.

WEIGHT (KG): 2.7





SPECIES: Common Swift

SITING: under or close to roofs, at least 5 m from ground on a sheltered side. When installing ensure free access below the hole for birds entering or leaving the box. Several boxes can be placed in a group, because Swifts tend to live in colonies. The box can be mounted with the entrance hole on the left or the right.

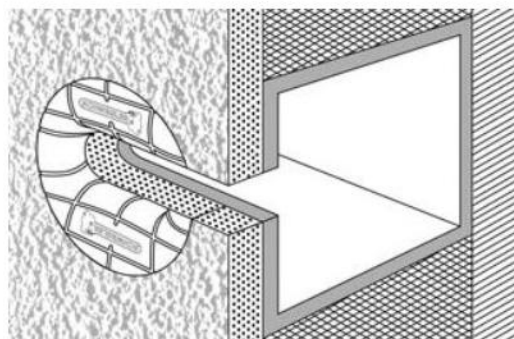

MAINTENANCE: No aperture for cleaning is provided because this is not essential if the box is occupied by Swifts.

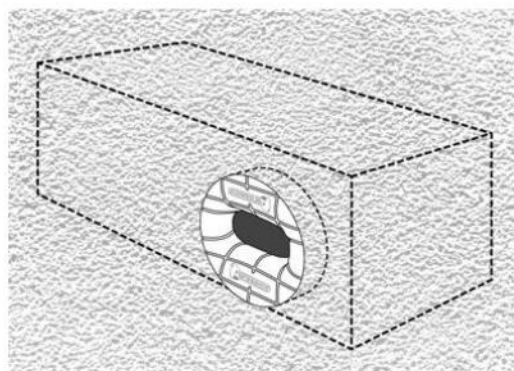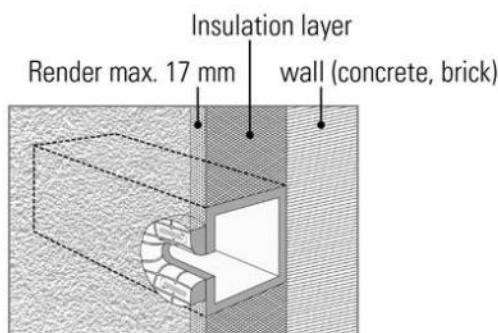

Need help? Call us on [REDACTED] to speak with our expert in-house ecologists.