


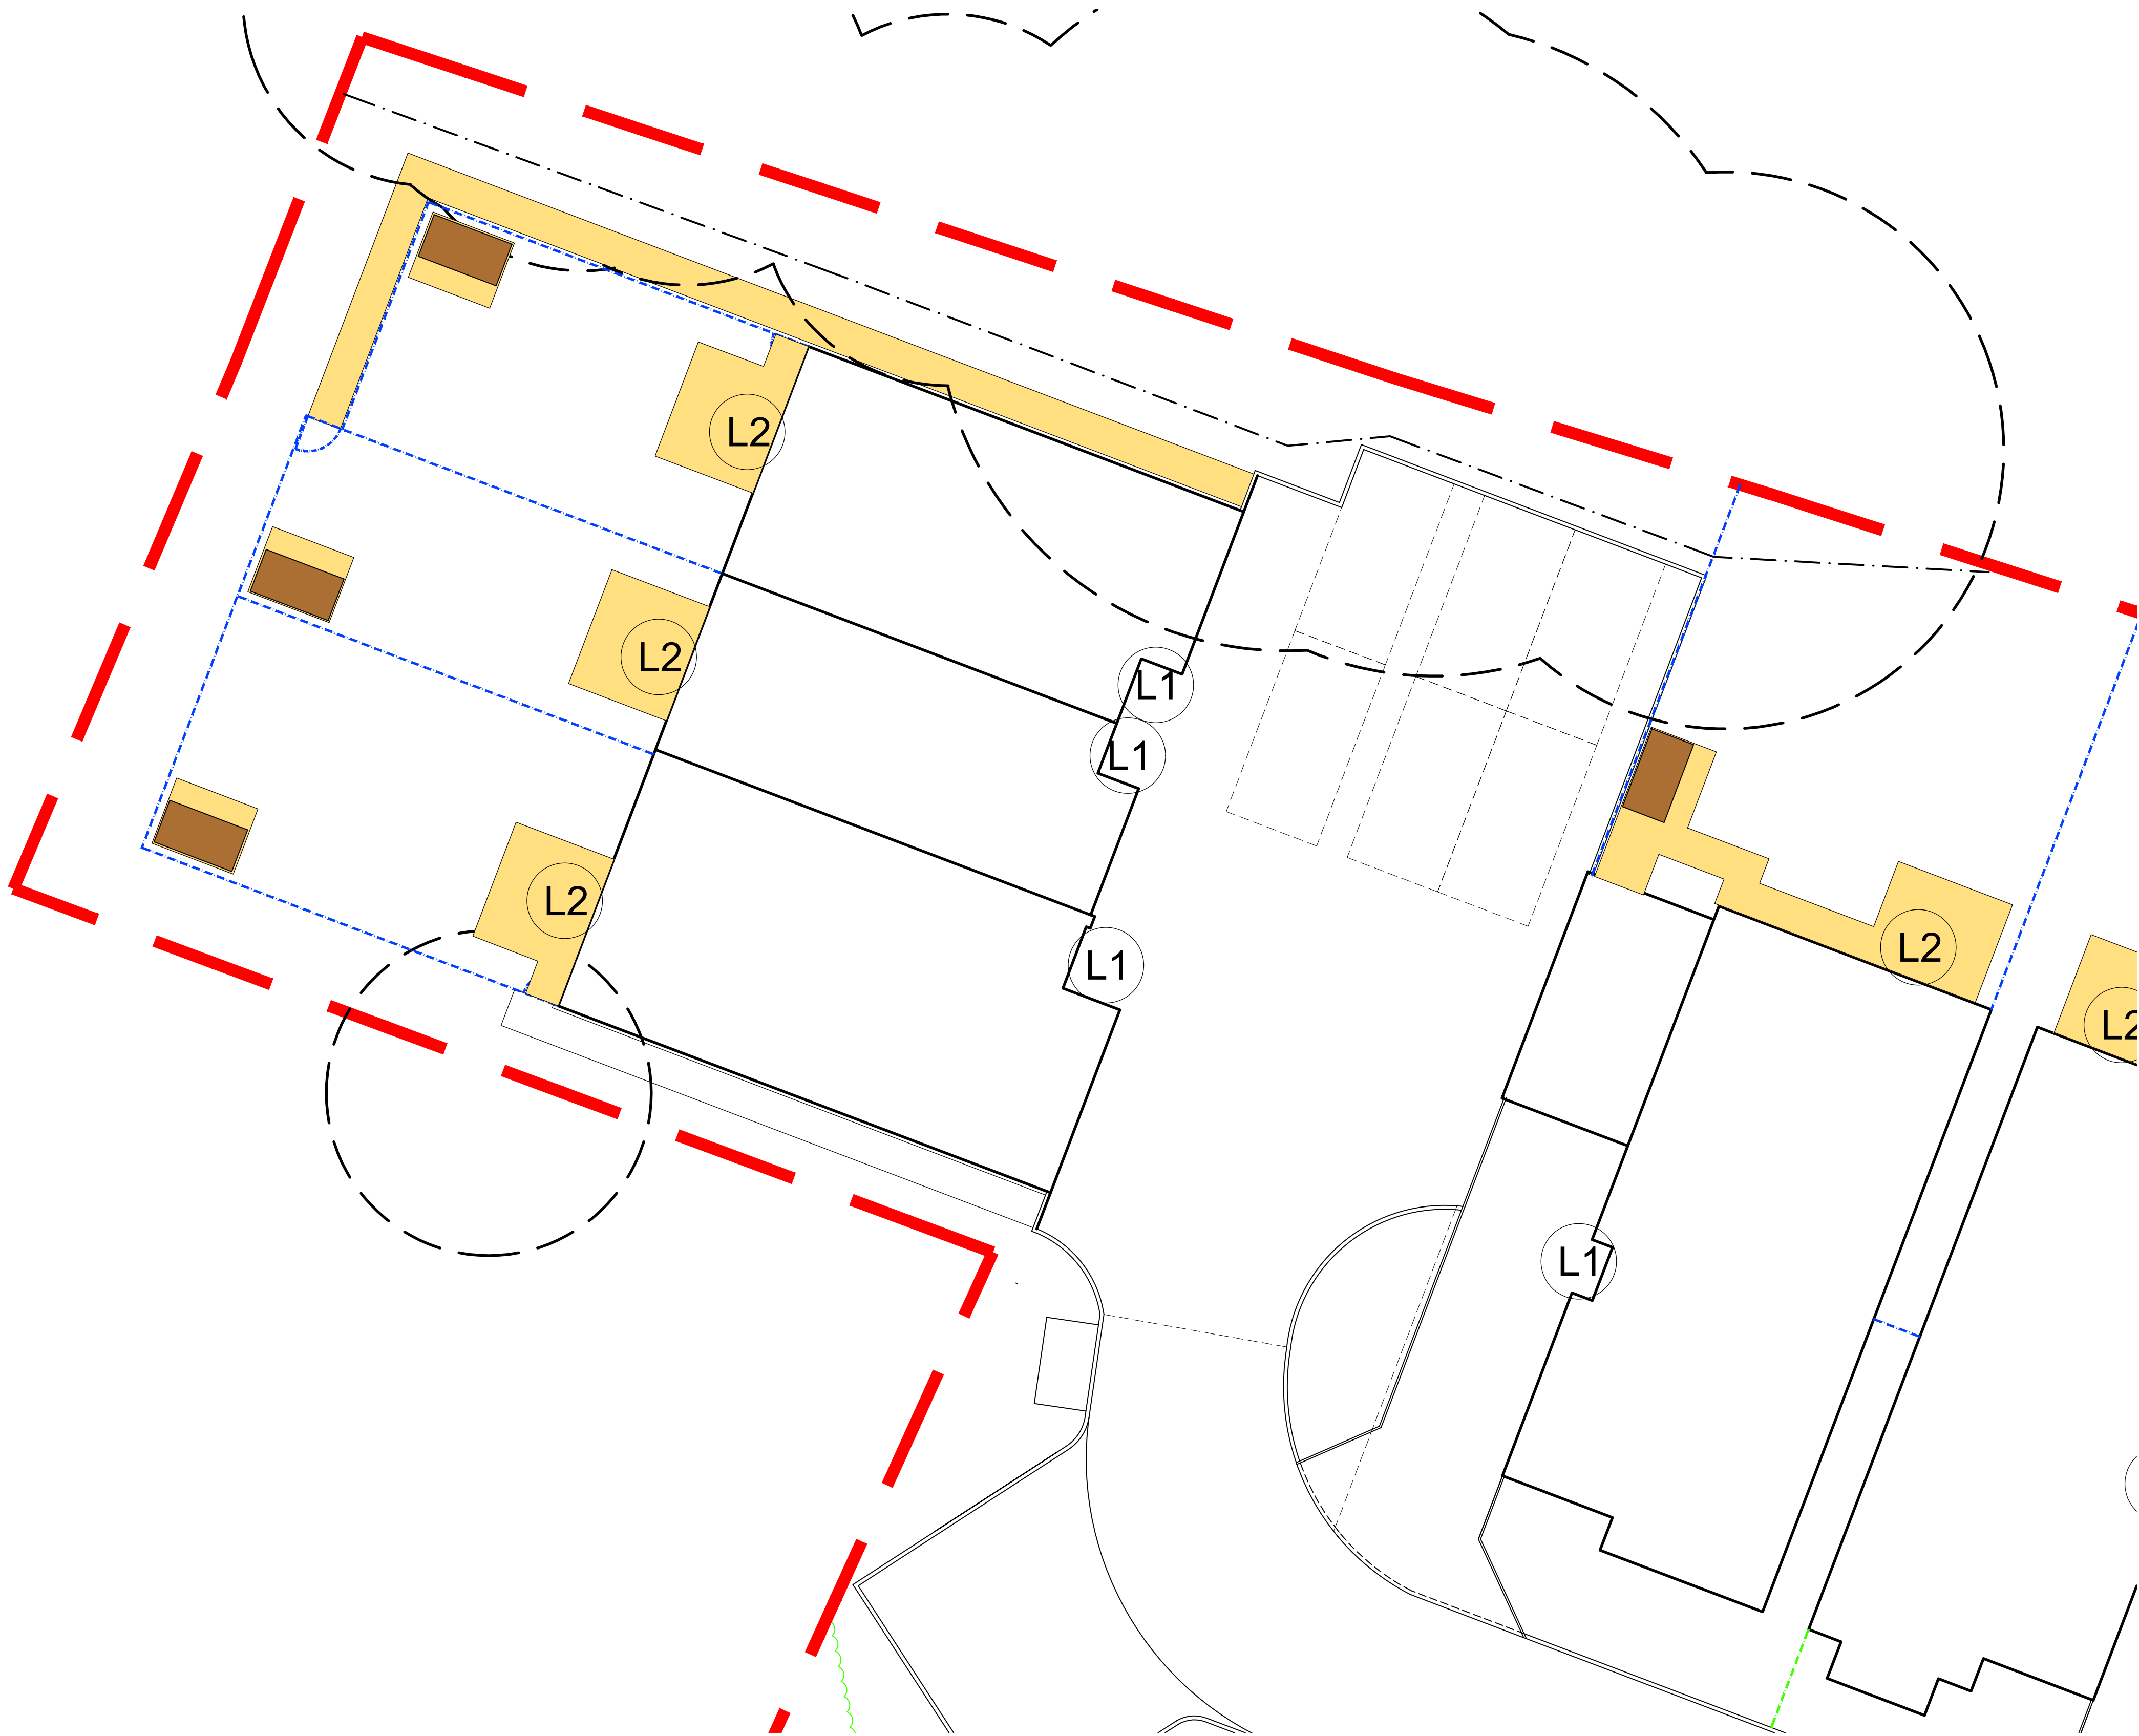

-  DENOTES CYCLE STORAGE WITHIN 2.15x1.15x1.75m PENT ROOF TIMBER CYCLE SHED, SEE ATTACHED PICTURE.
-  DENOTES 450x450x32mm PLAIN FACED CONCRETE PAVING FLAGS IN NEUTRAL / BUFF TO BE LAID IN STACK BOND AND BUTT JOINTED. WHERE CYCLE STORES ARE NOT SHOWN PROVISION FOR CYCLE STORAGE IS WITHIN GARAGES.
-  DENOTES LOCATION OF RECESSED PORCH LIGHT
REF: Nordlux IP65 2700K recessed spot light
-  DENOTES LOCATION OF EXTERNAL WALL LIGHT
REF: AREELEDWDOCTOW_2024-08-07

This drawing is the copyright of METIS HOMES LIMITED.
no copies in whole or part thereof may be taken without prior consent.

METIS HOMES
Modern Homes. Traditional Values



METIS HOMES LIMITED
THE OLD BARN
VICARAGE FARM BUSINESS PARK
WINCHESTER ROAD
FAIR OAK
SO50 7HD
TEL: 01489 896668 / 01962 893535

Job Title.	BARNHAM ROAD EASTERGATE PO20 3RP
Description.	EXTERNAL WORKS Sh14
Scale: 1-100 1-1000	Date: Jan' 25 Drawing No: BRE-023