





Ground & First floor plans 1:100 @ A3

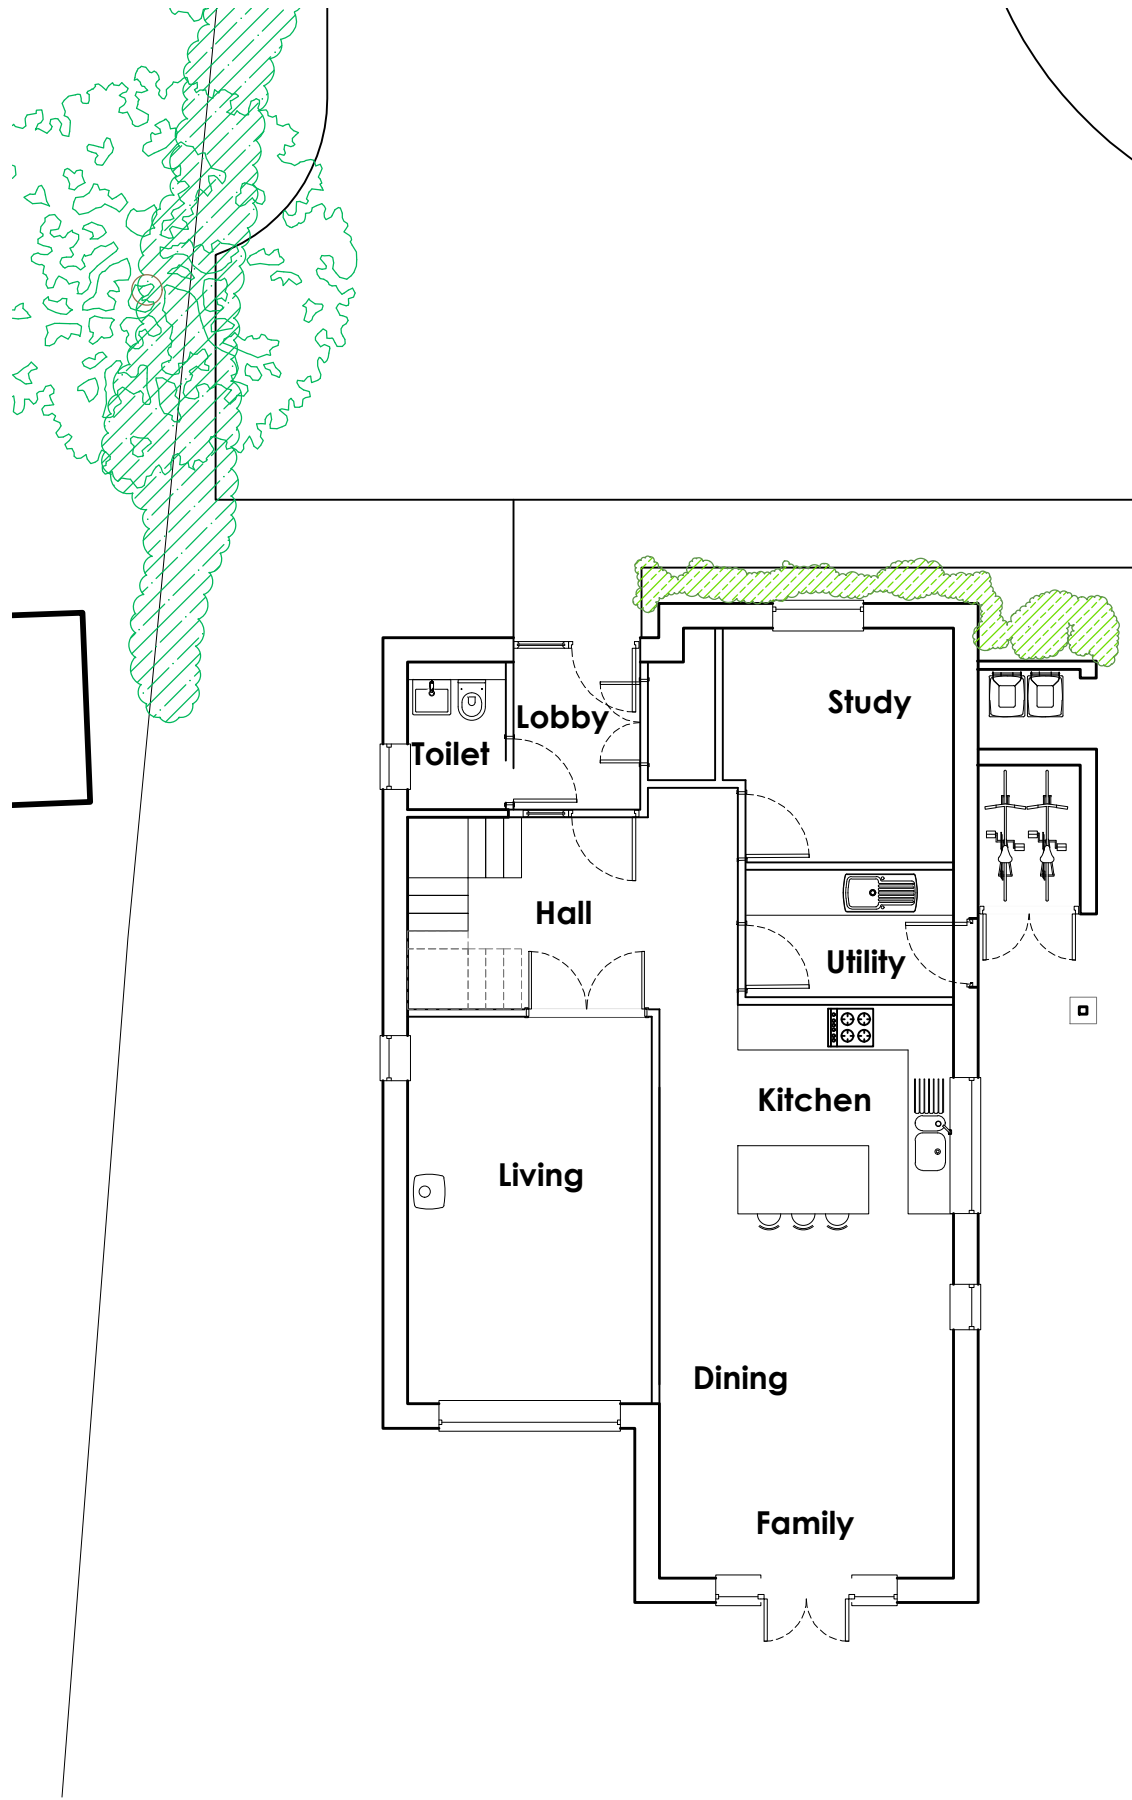

Site plan 1:200 @ A3

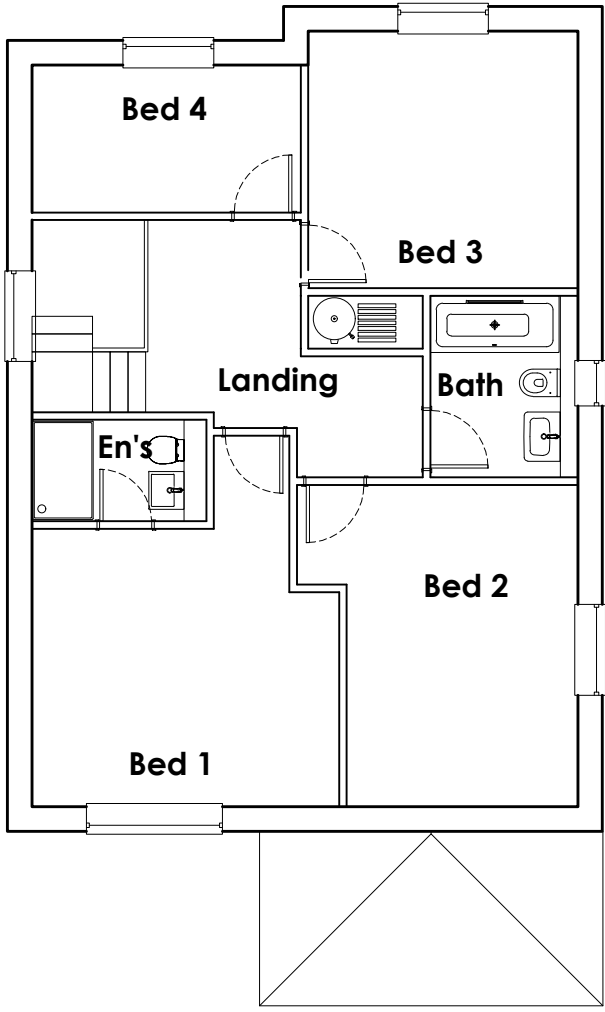