

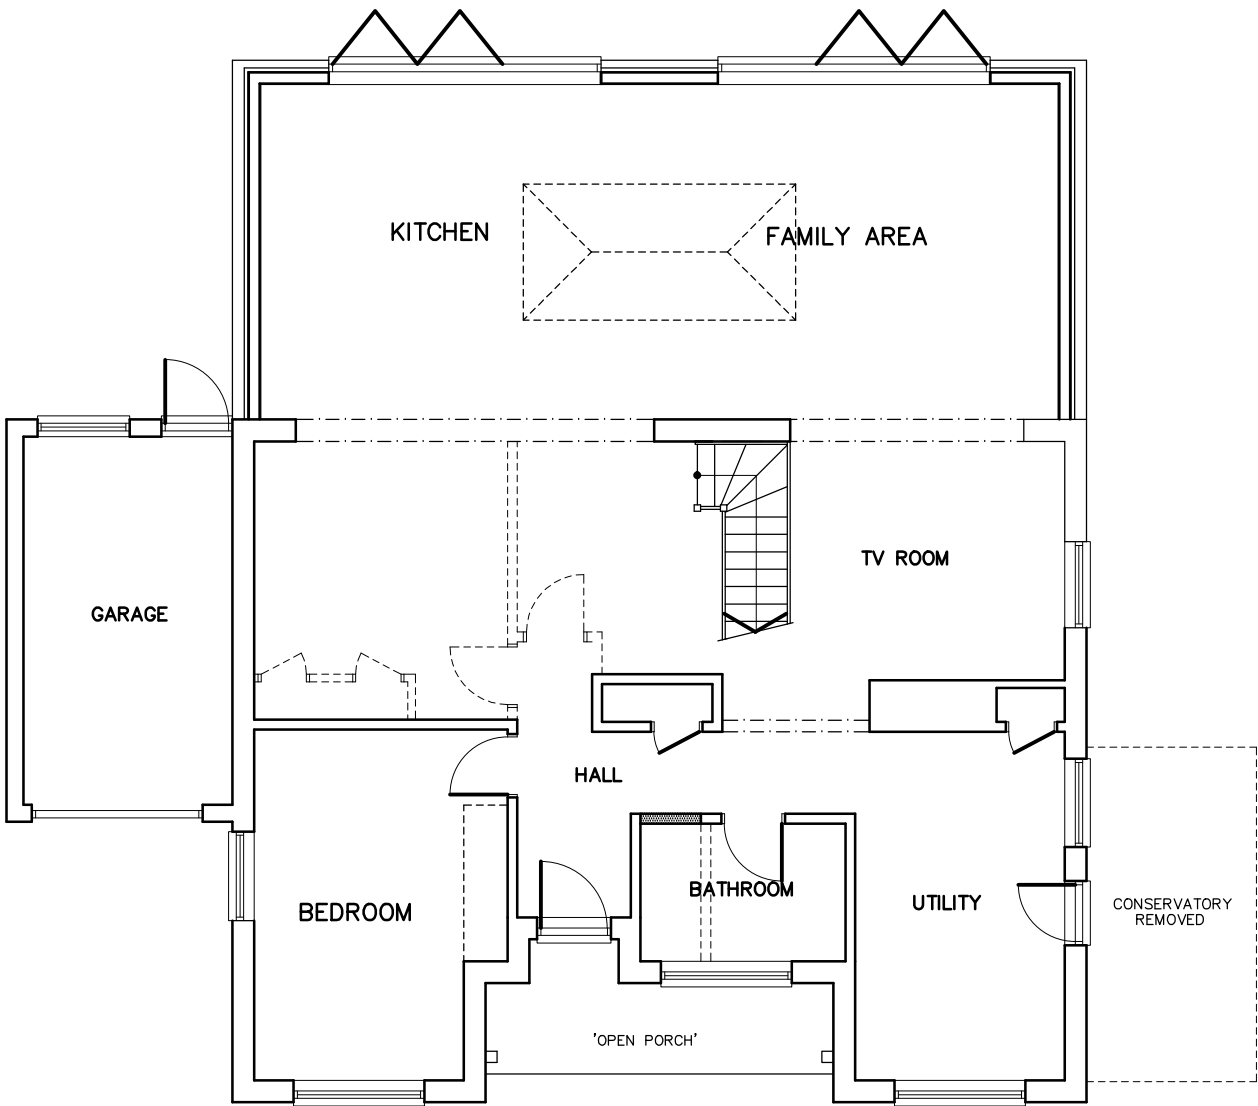


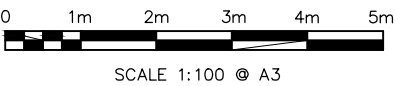

PROPOSED GROUND FLOOR PLAN

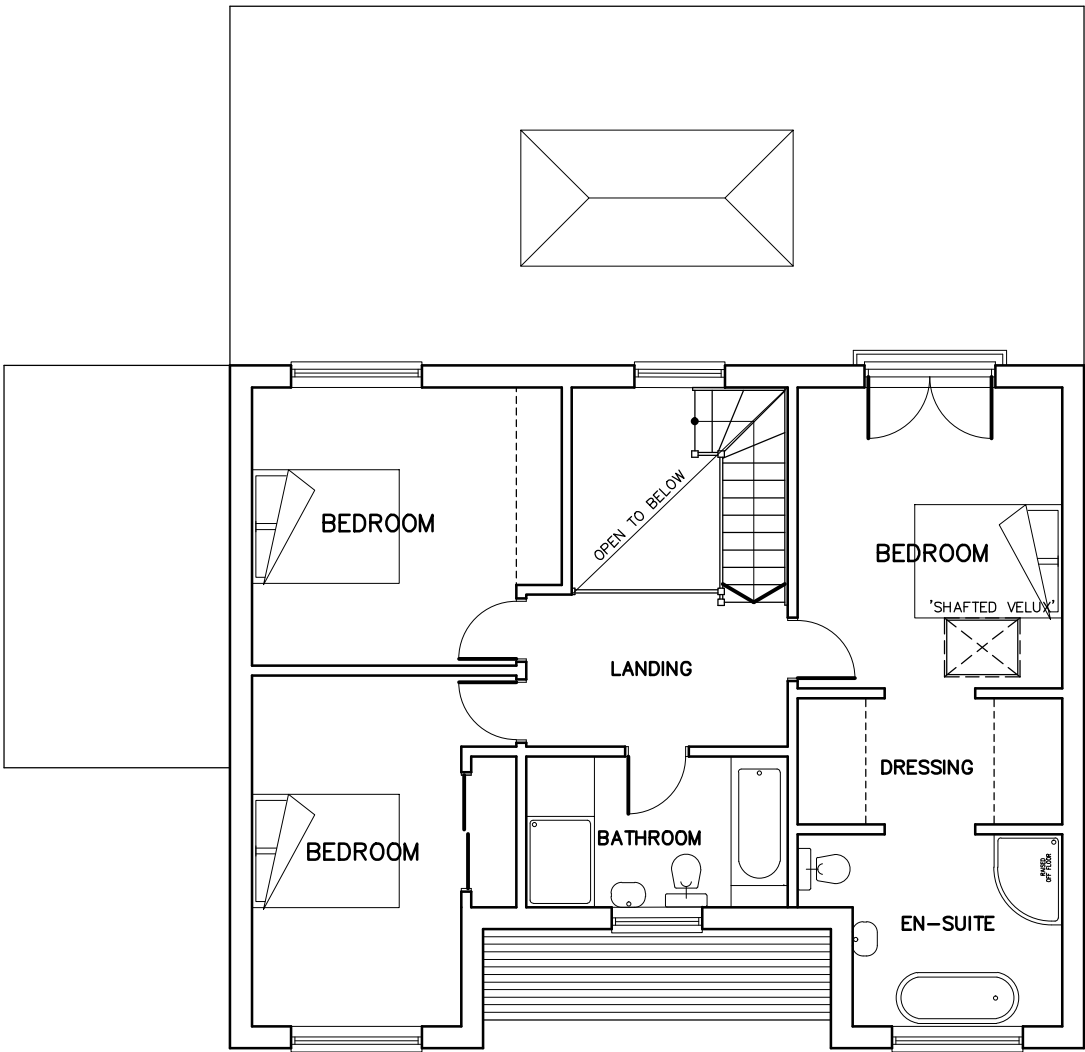

PROPOSED FIRST FLOOR PLAN

REV A –STAIR/BEDROOM MODS 15/11/19

FOR MR & MRS D. HARVEY		
SITE 19 ELM GROVE, BARNHAM, WEST SUSSEX. PO22 0HJ		
TITLE SITE PROPOSED FIRST FLOOR & EXTENSION PROPOSED FLOOR PLANS		
SCALE/TITLE 1:100	DRAWN AH 09/19	DRAWING NO. 04 REV A