





LOCATION PLAN - 1/1250

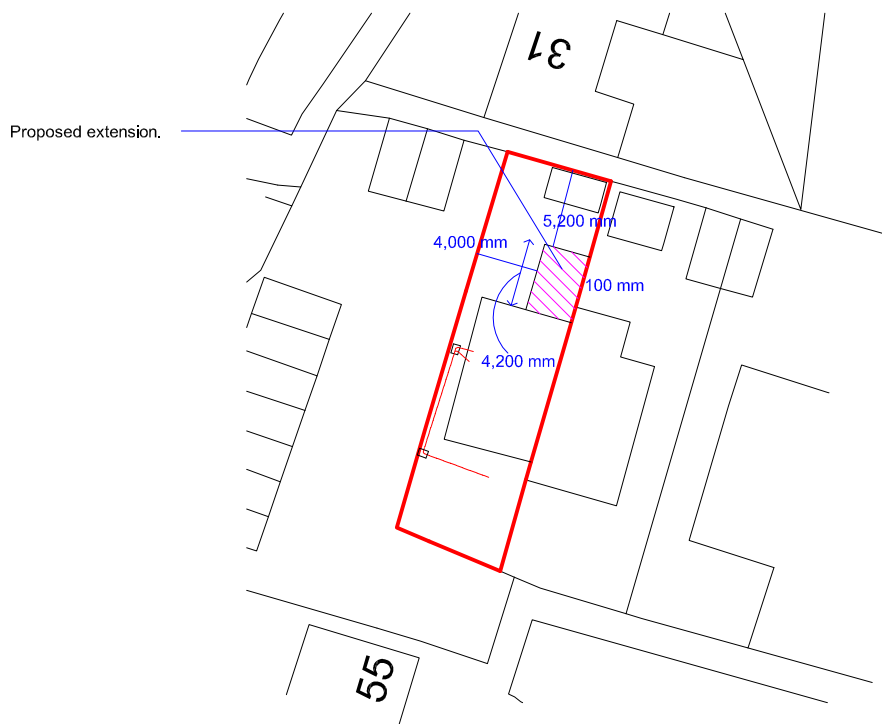

SITE PLAN - 1/500

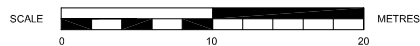

SUSSEX BUILDING CONSULTANCY LIMITED

64 ST GEORGES WALK, EASTERGATE,
CHICHESTER, WEST SUSSEX.

SCALE - 1/1250 REV - A DATE - 01/10/2020



3 NORTHCOTE ROAD
BOGNOR REGIS
PO21 5LZ

TEL/FAX - (01243) 861379