


Proposed single bay garage.


Right elevation

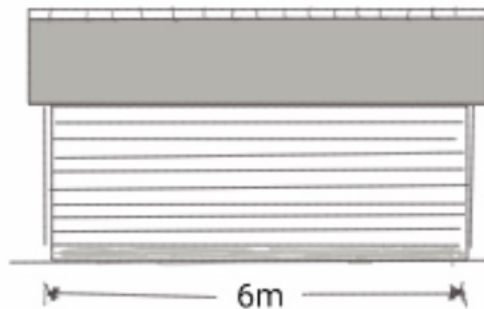


Left elevation



Plan view

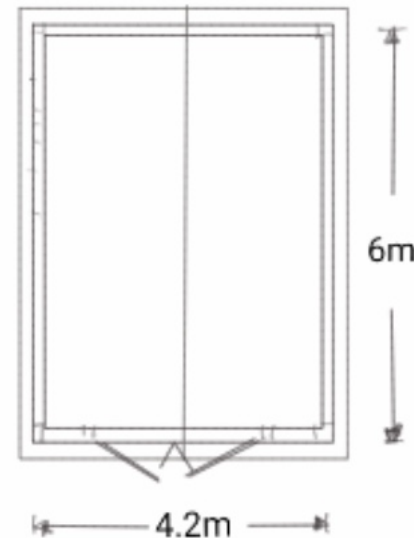

Front elevation

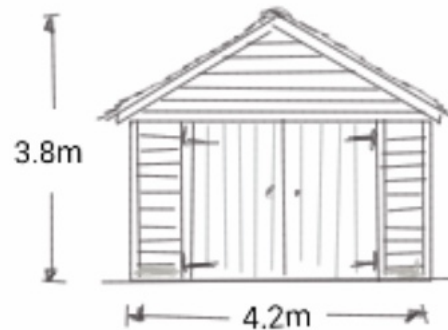

Rear elevation



Materials :

150mm X 150mm prime green oak
Morticer & tenon joints secured
with oak pegs.

200mm x 50 mm curved corner
braces

100mm x 50mm softwood C16
studwork infills.

150mm X 50mm softwood C24
roof rafters and ties coach
bolted together.

230mm x 25 mm softwood or
oak feather edge boarding.

Optional extras :

Oak or softwood bespoke
garage doors.

Windows and side door

Staircase/ loft room.

Log store.

Date : 10/ 3 / 2019

Scale : 1/100

Client :

Mr Peter Butler

Address :

The Lillies,
Yapton road,
Barnham,
PO22 0AY



oakridgedesign.co.uk