


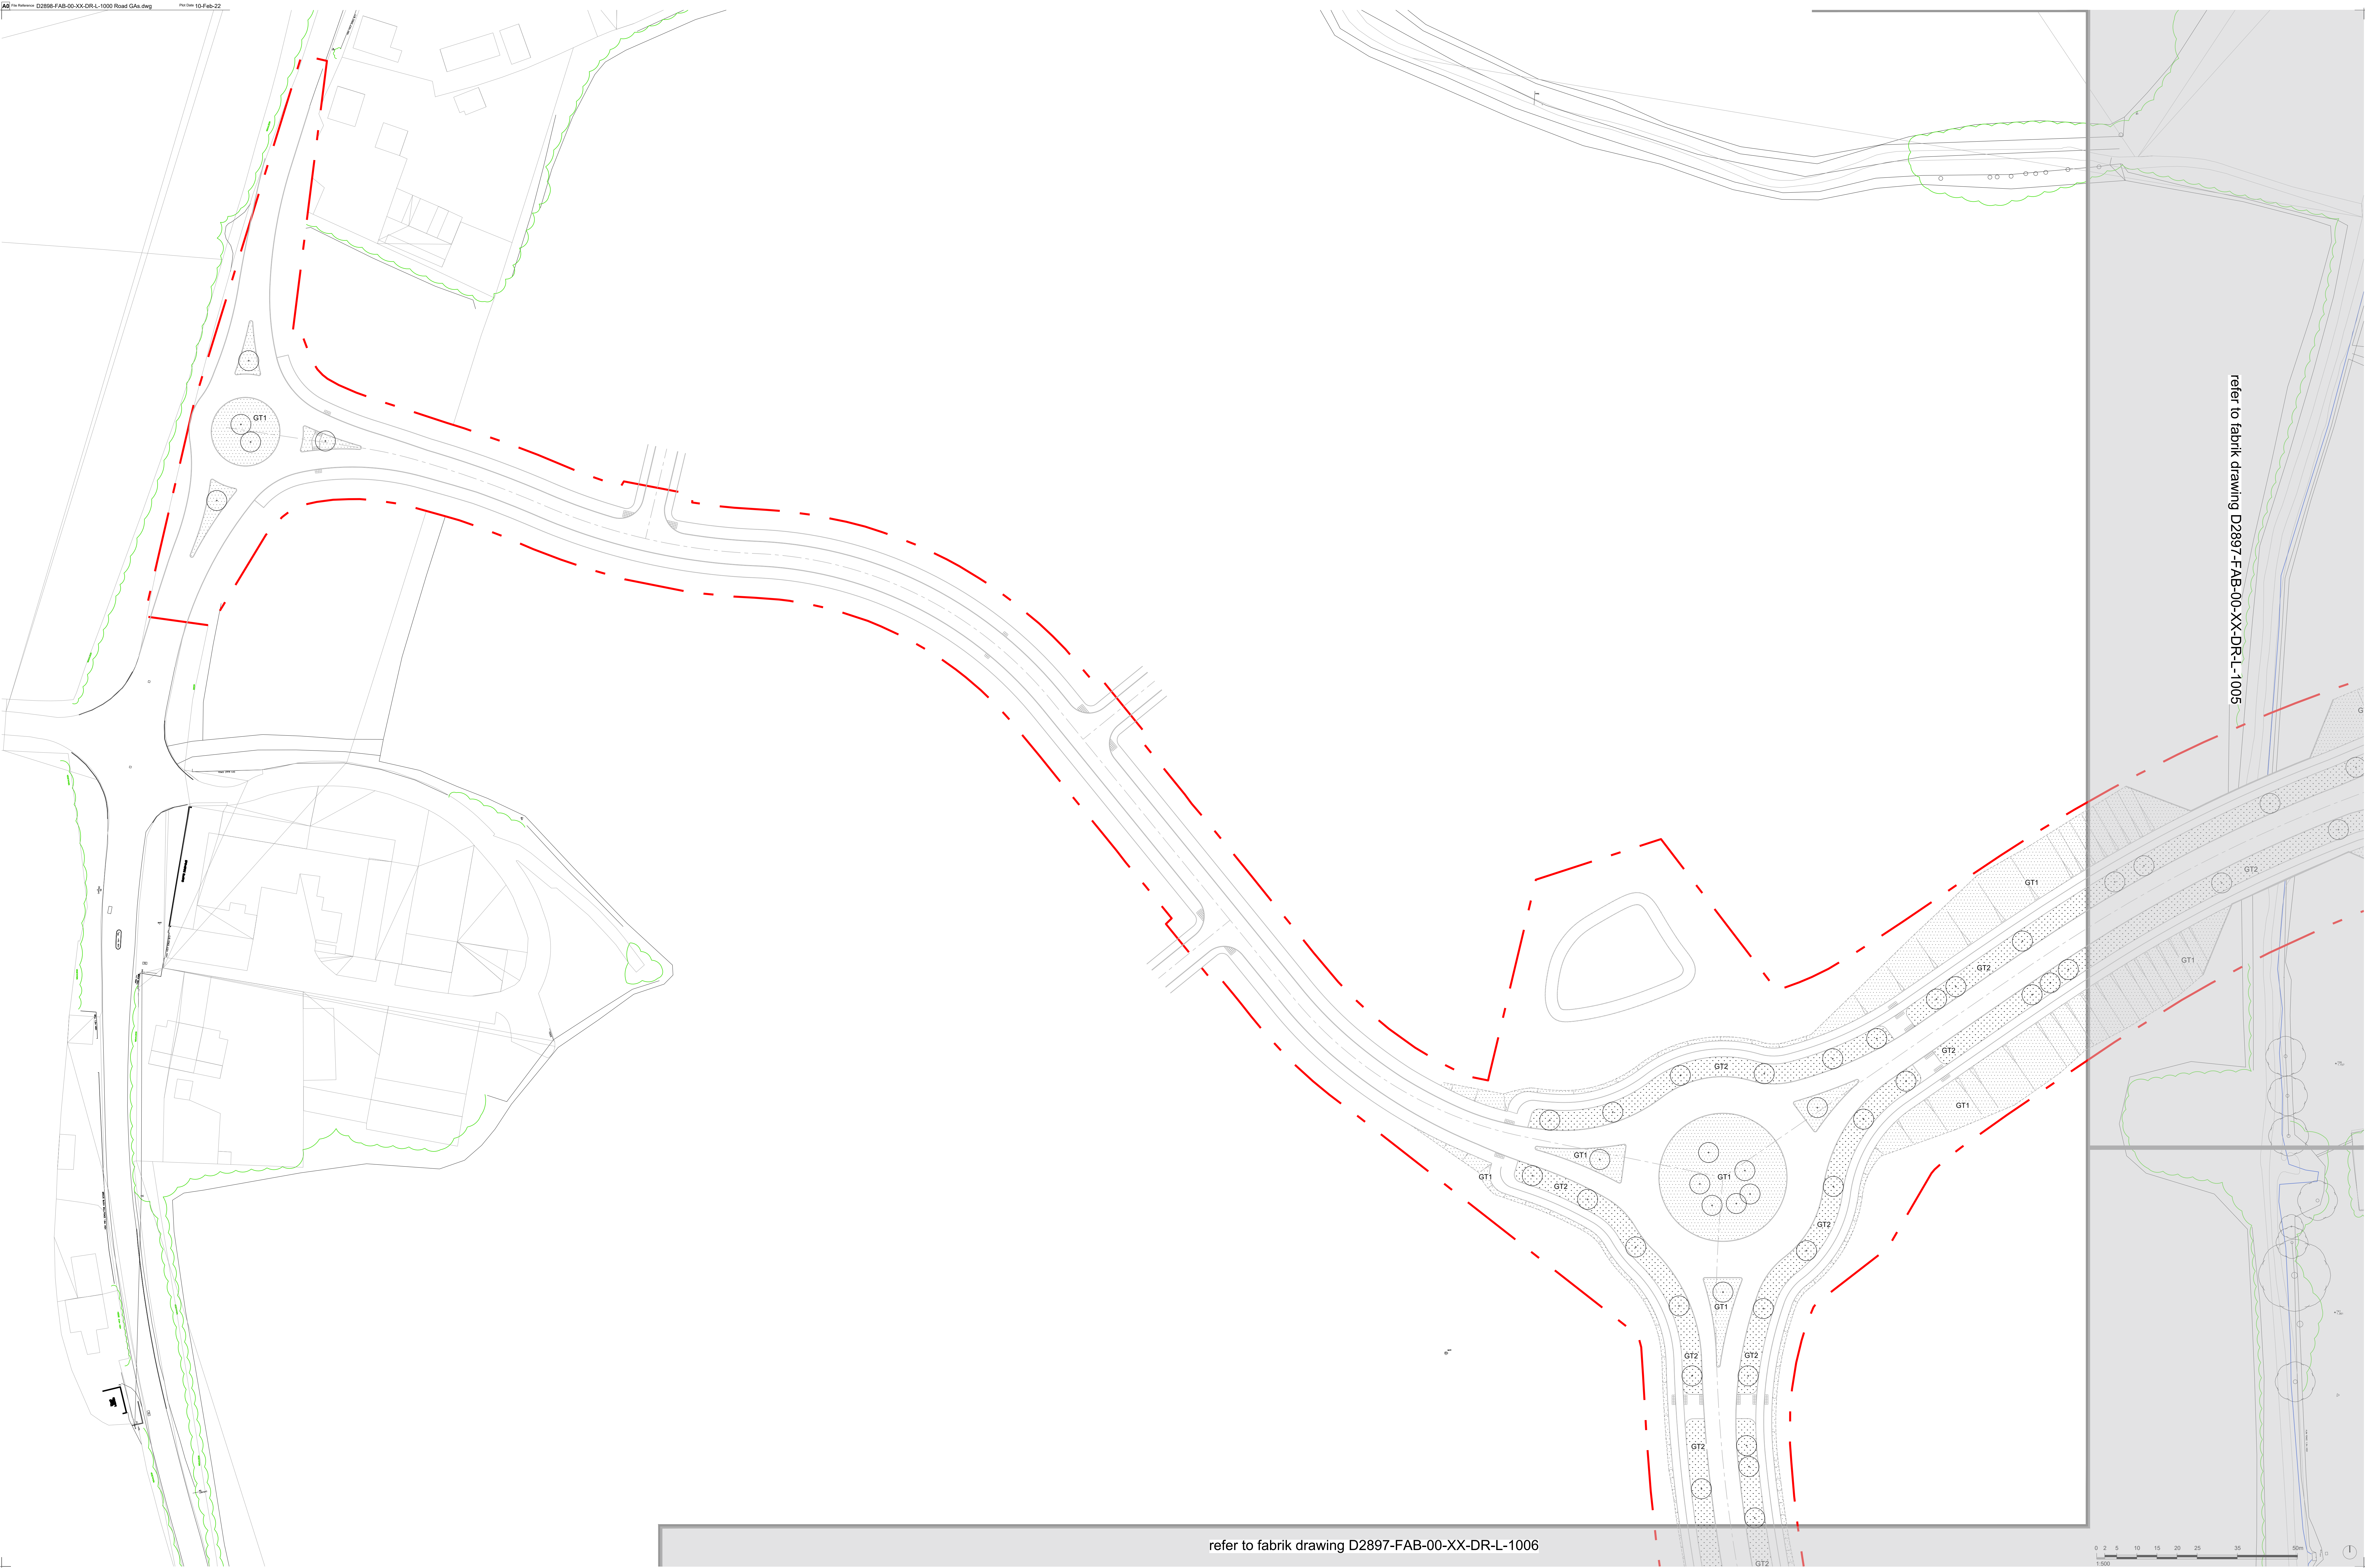

refer to fabrik drawing D2897-FAB-00-XX-DR-L-1005

refer to fabrik drawing D2897-FAB-00-XX-DR-L-1006











Project Information

Project Name: Barnham, Eastergate & Westgate, West Sussex

Client: Church Commissioners

Project Number: D2898







PL01

fbk landscape architects

