


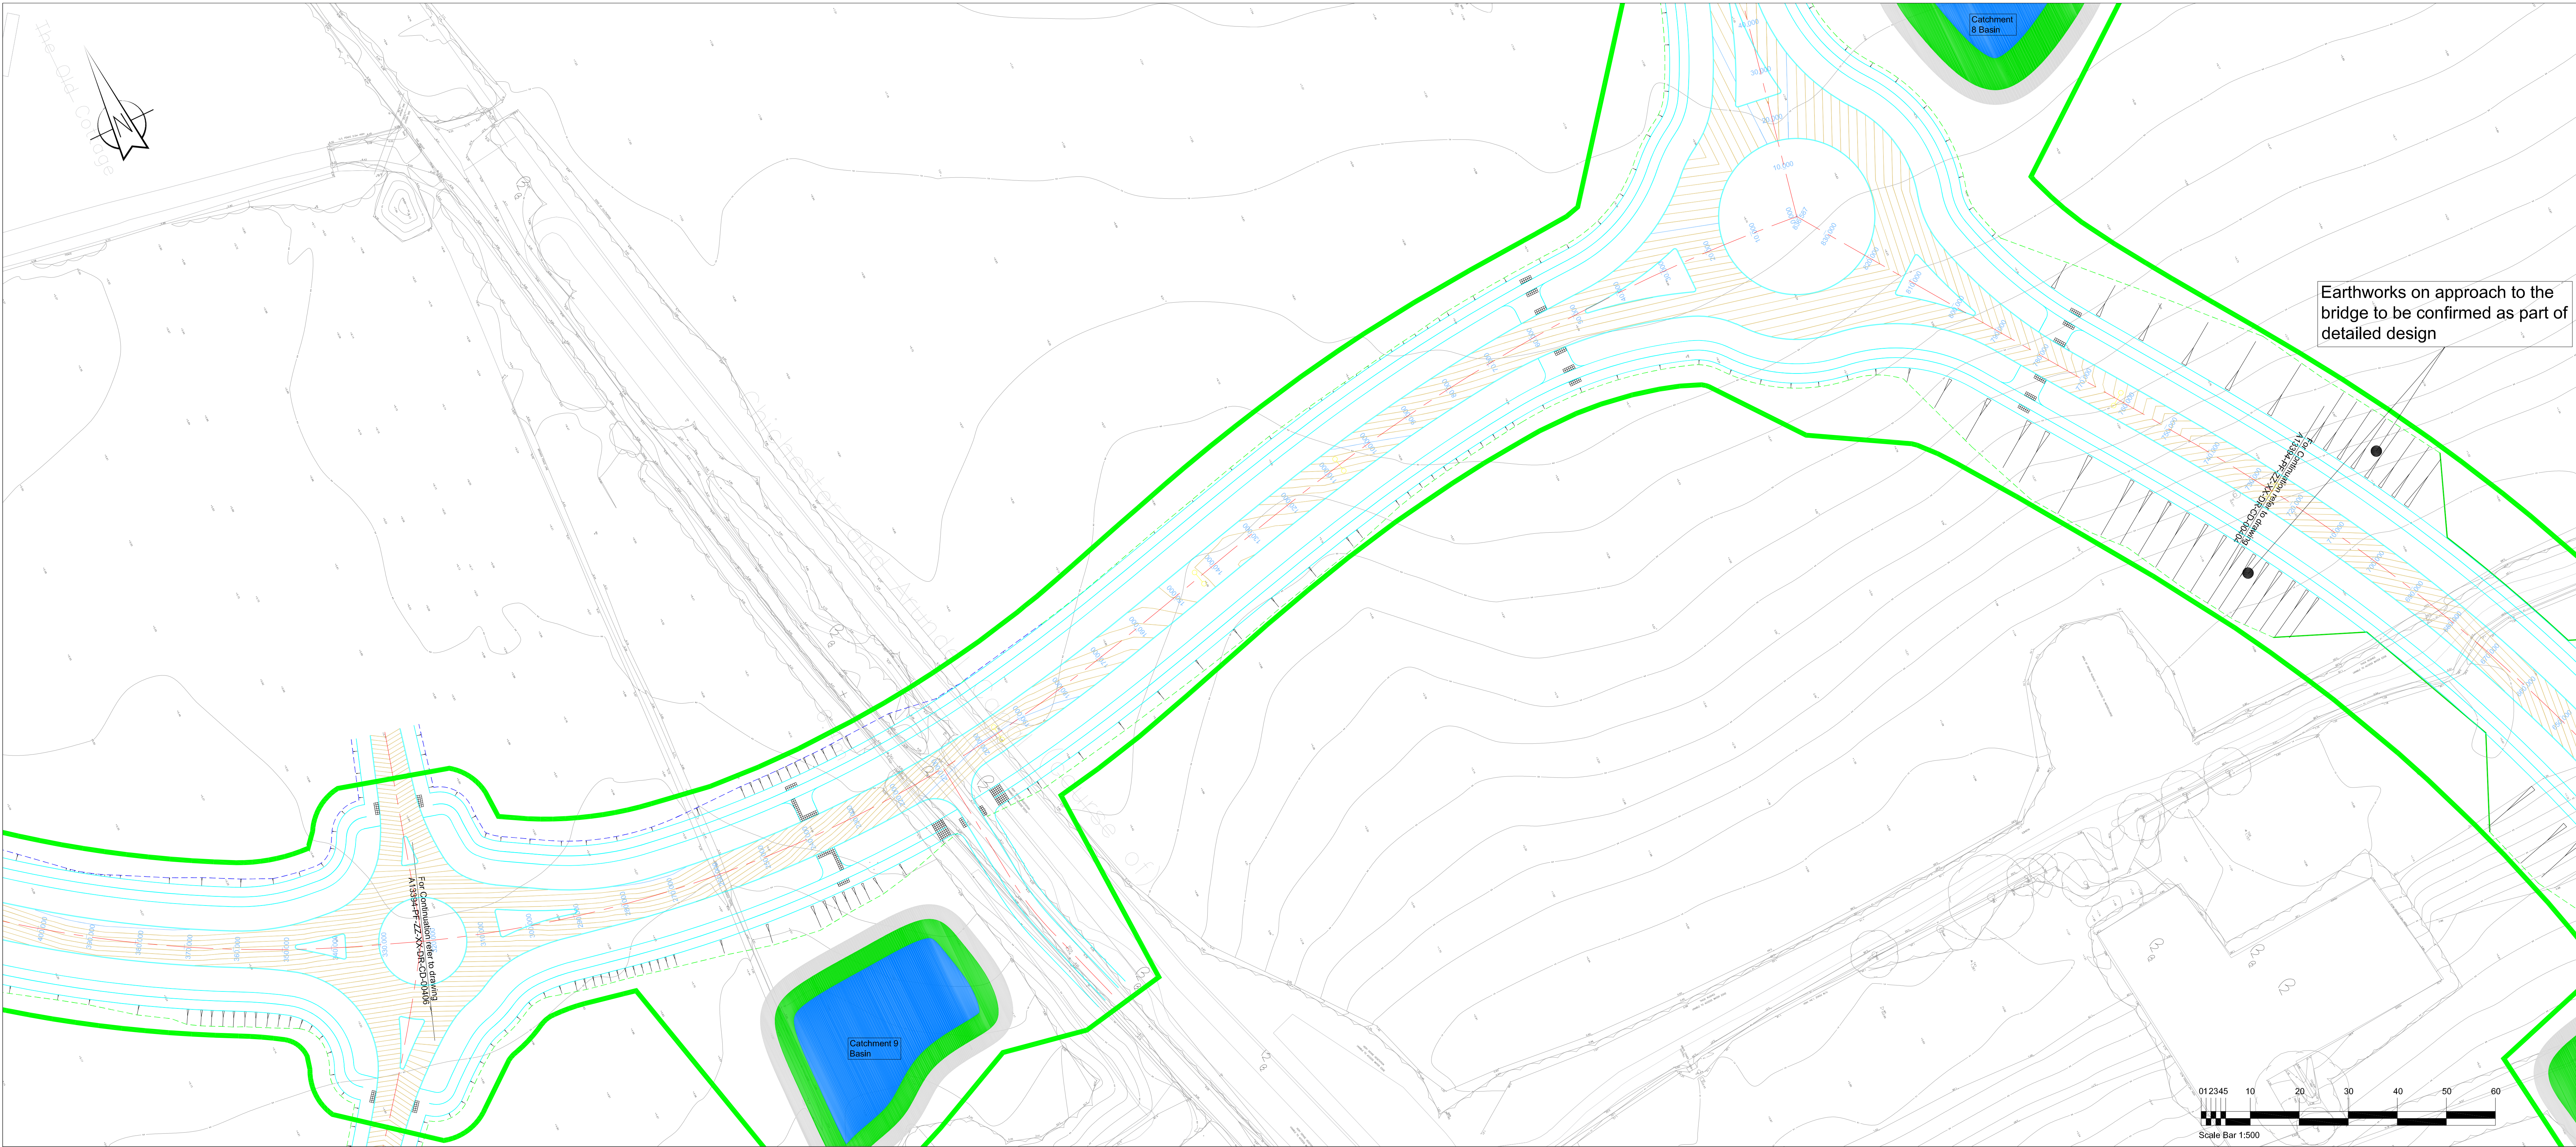

NOTES:

- Where the Contractor undertakes or engages a third party to undertake temporary works design, or varies the Pell Frischmann design in any way, then the Contractor will take full responsibility and liability for all design aspects, including a Design Risk Assessment. The Contractor shall inform Pell Frischmann of any proposed variances to the design.
- This drawing shall be read in conjunction with all other Electrical, Mechanical, Public Health & Architectural Drawings & The Specification.
- Topographical Information was provided by 3D Engineering Surveys and Pell Frischmann will not be held liable for any inaccuracies.
- Barnham Road Roundabout and Northern Link Road designed by WSP. Pell Frischmann will not be held liable for any inaccuracies contained within this section.
- Partial Western Link Road designed by CALA, Pell Frischmann will not be held liable for any inaccuracies contained within this section.



Location Plan

KEY:

- DETAILED PLANNING APPLICATION BOUNDARY
- EARTHWORKS BOUNDARY - IN FILL
- EARTHWORKS BOUNDARY - IN CUT
- PROPOSED KERBS & Edgings
- MAJOR CONTOUR (0.5m Intervals)
- MINOR CONTOUR (0.1m Intervals)
- CHAINAGE

KEY: LONGSECTIONS

- EXISTING GROUND PROFILE
- PROPOSED CARRIAGEWAY PROFILE

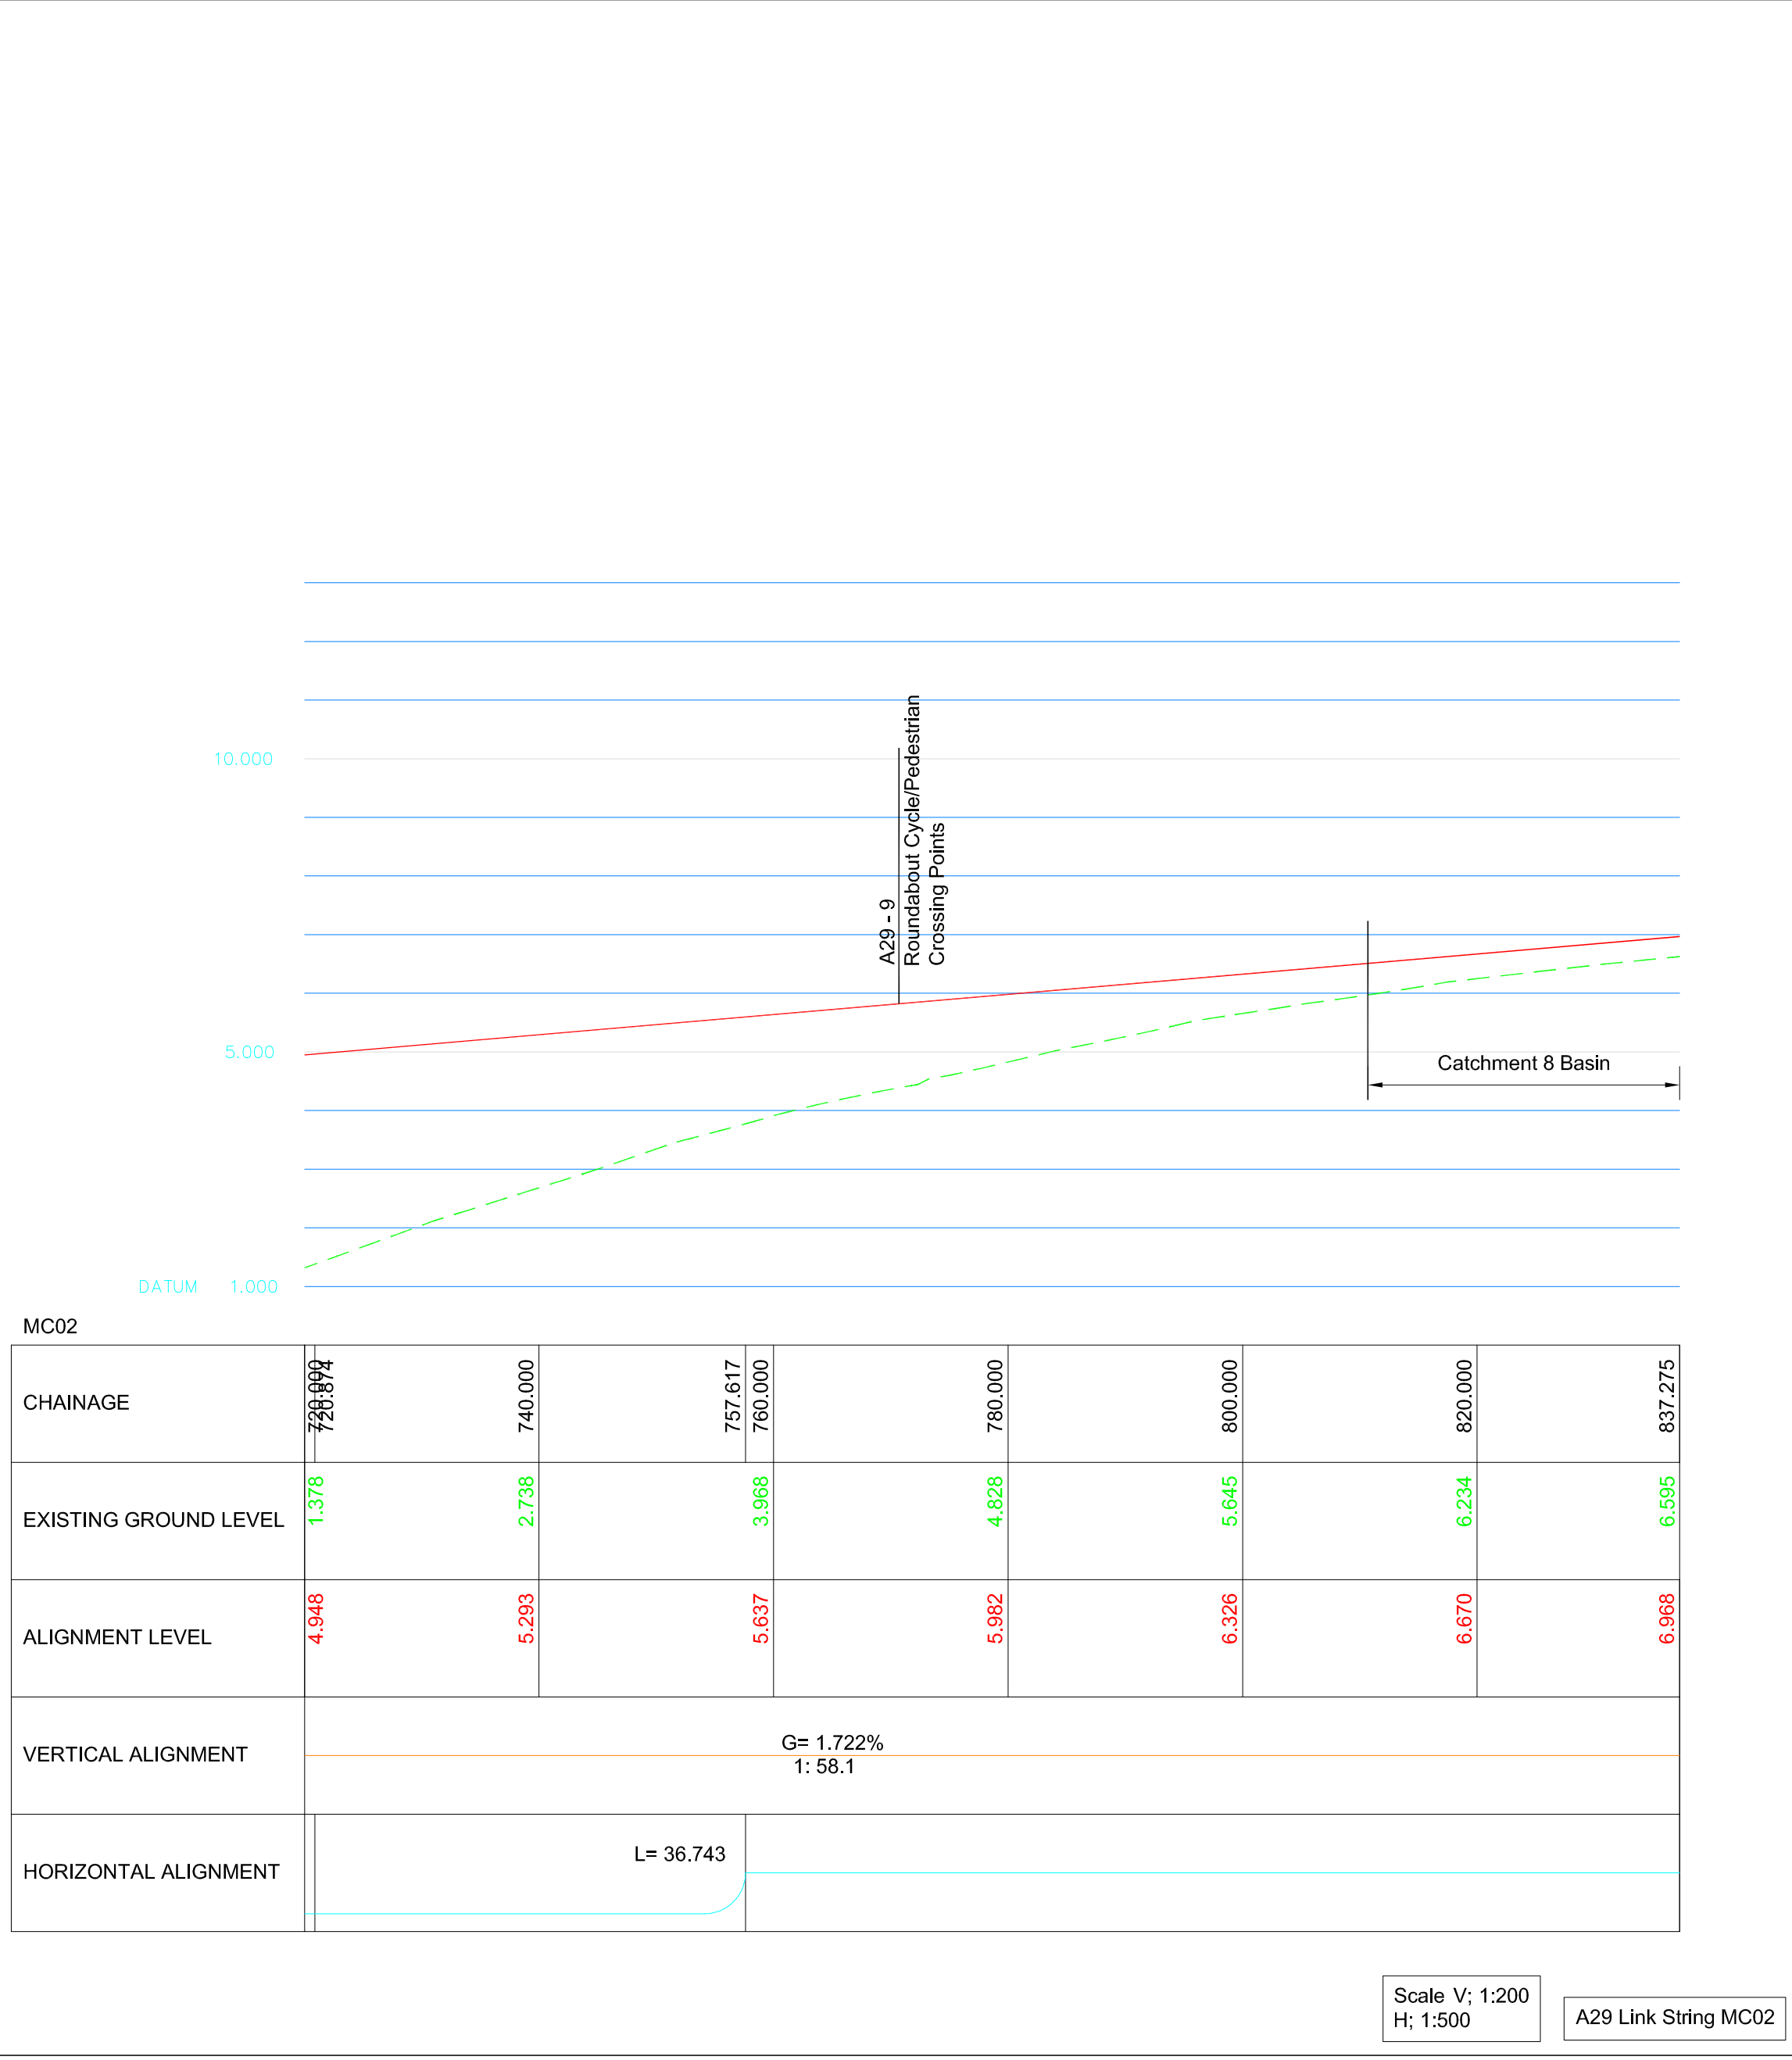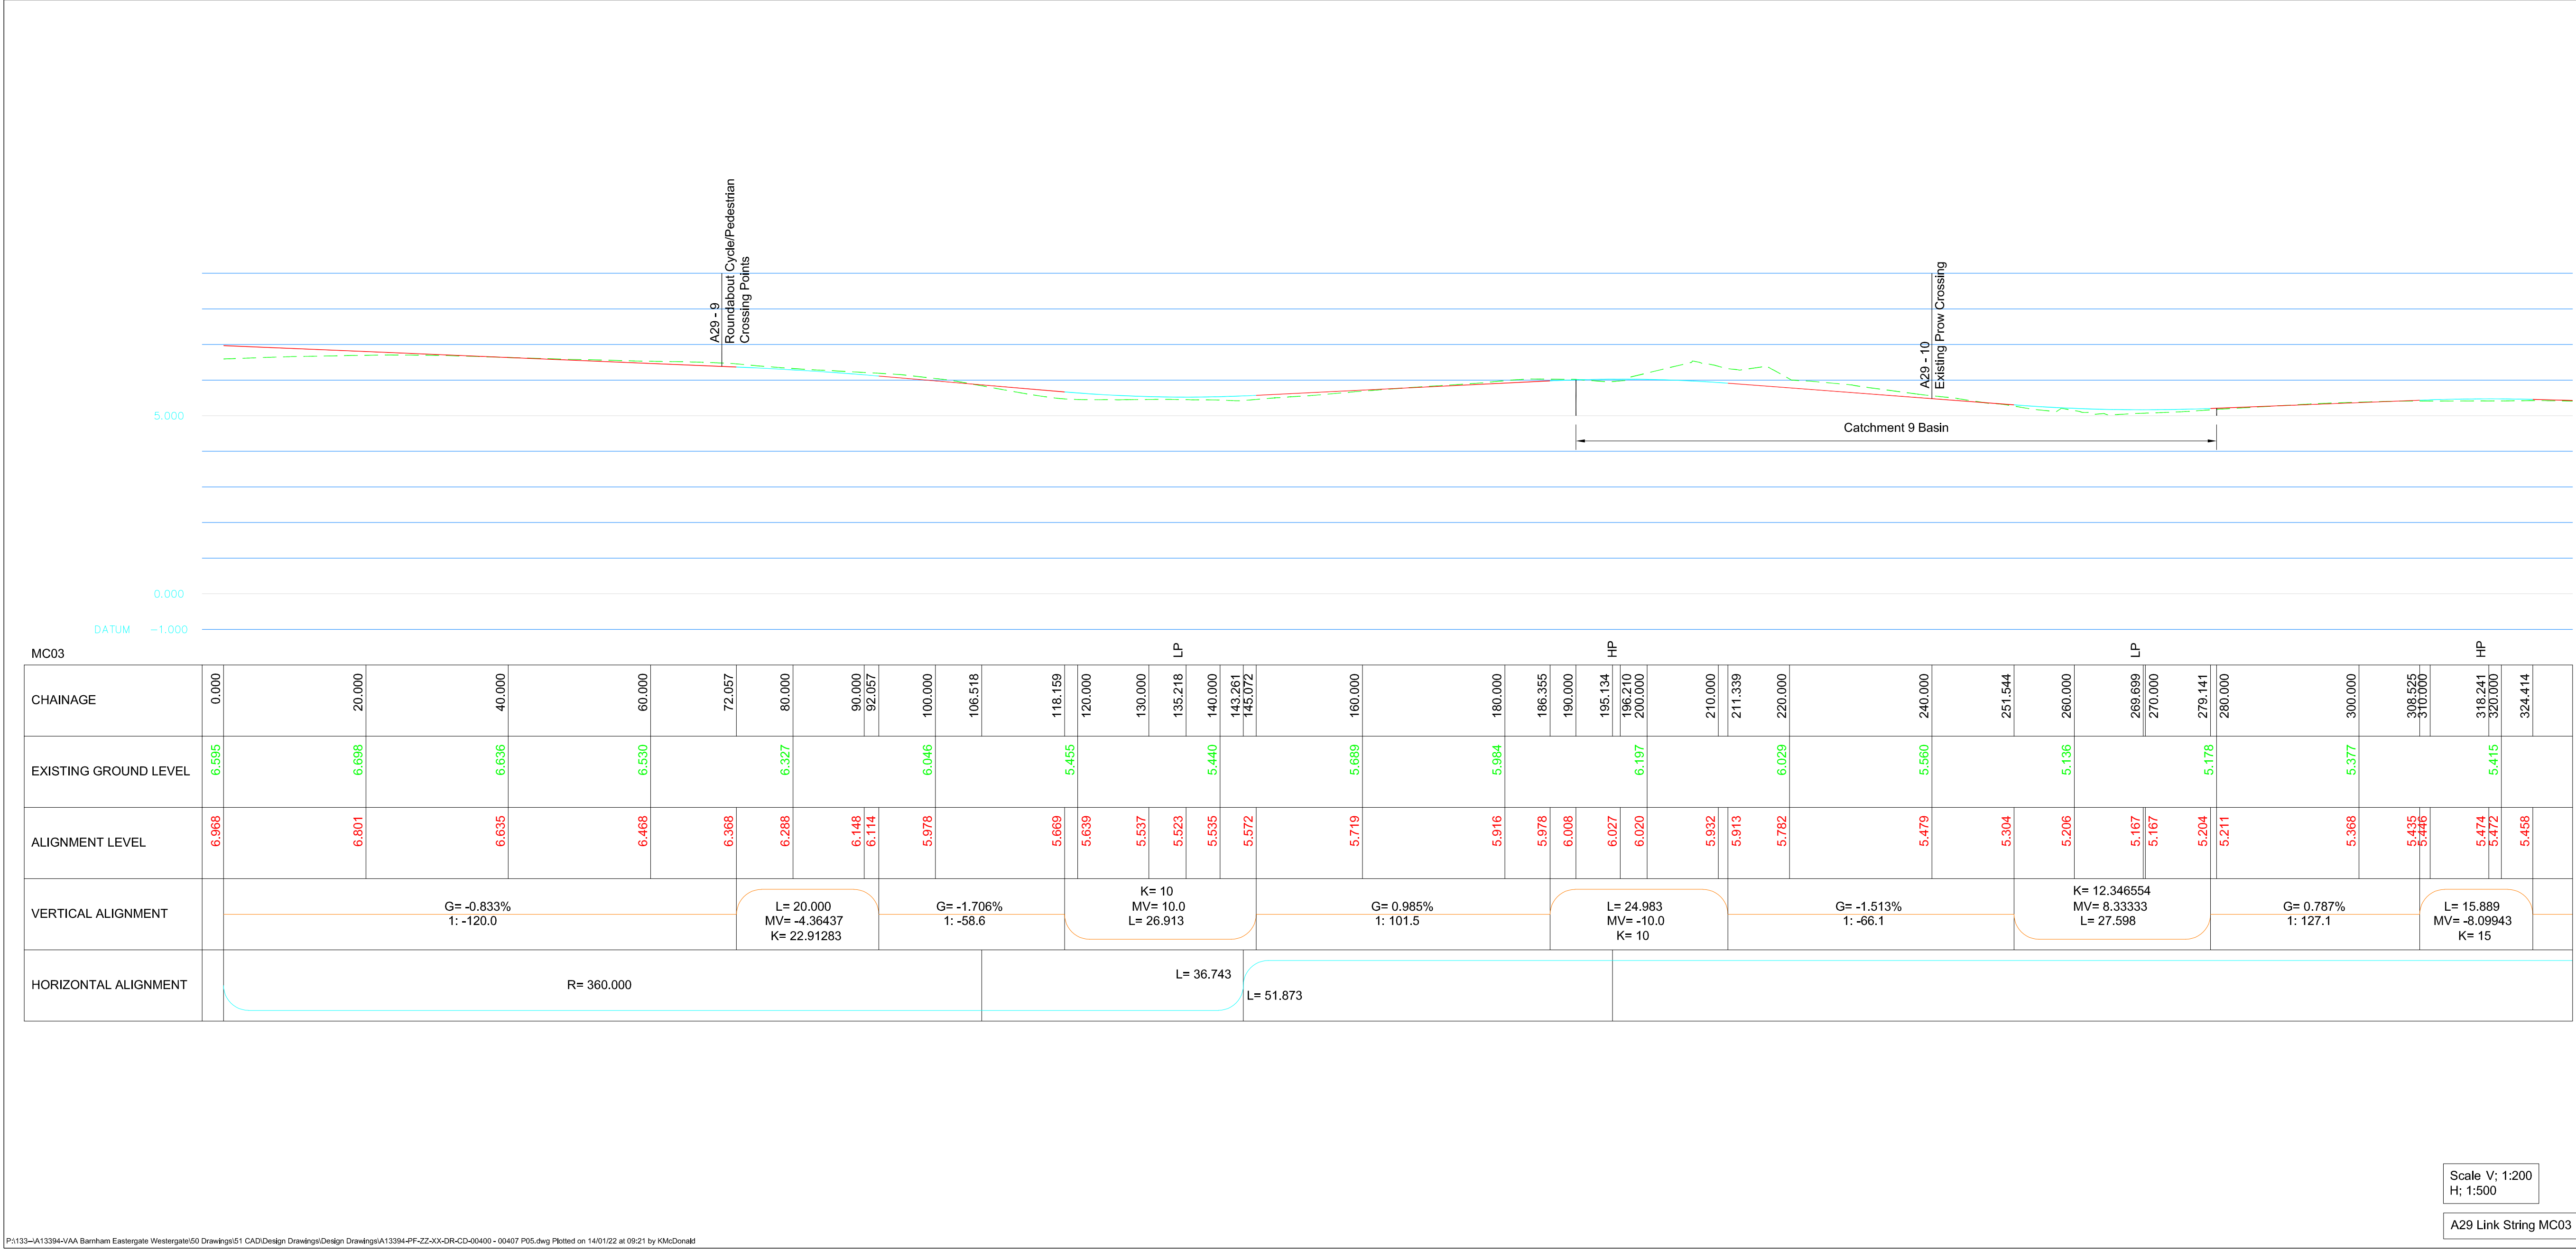

P05 Client Reference Updated

P04 Client Reference Updated

P03 Levels amended over Library File

P02 Levels and Earthworks amended to new alignment

P01 Levels and Earthworks amended

REV DESCRIPTION

Client Reference Updated

Client Reference Updated

Levels amended over Library File

Levels and Earthworks amended to new alignment

Levels and Earthworks amended

DESCRIPTION

Pell Frischmann

5th Floor, 85 Strand London WC2R 0DW

Telephone +44 (0)20 7486 3661

Email: pfr@pellfrischmann.com

www.pellfrischmann.com

Client

CC Projects

Ashmarden Ltd

Hanbury (PM) Ltd

Project

BEW Parcel SC1

Drawing Title

A29 Link Road

Earthworks and Construction Extents

Sheet 6 of 8

Drawn	By	Date	Scale
ZB	May 2021	1:500 @ A0	

Designed	By	Date	File No.
ZB	May 2021	A13394-PF-ZZ-XX-DR-CD-00400 - 00407 P05.dwg	

Checked	By	Date	Drawing Status
KM	May 2021	Preliminary	

Approved	By	Date	Revision
TML	May 2021		

Drawing No.

A13394-PF-ZZ-XX-DR-CD-00405

Revision

P05