




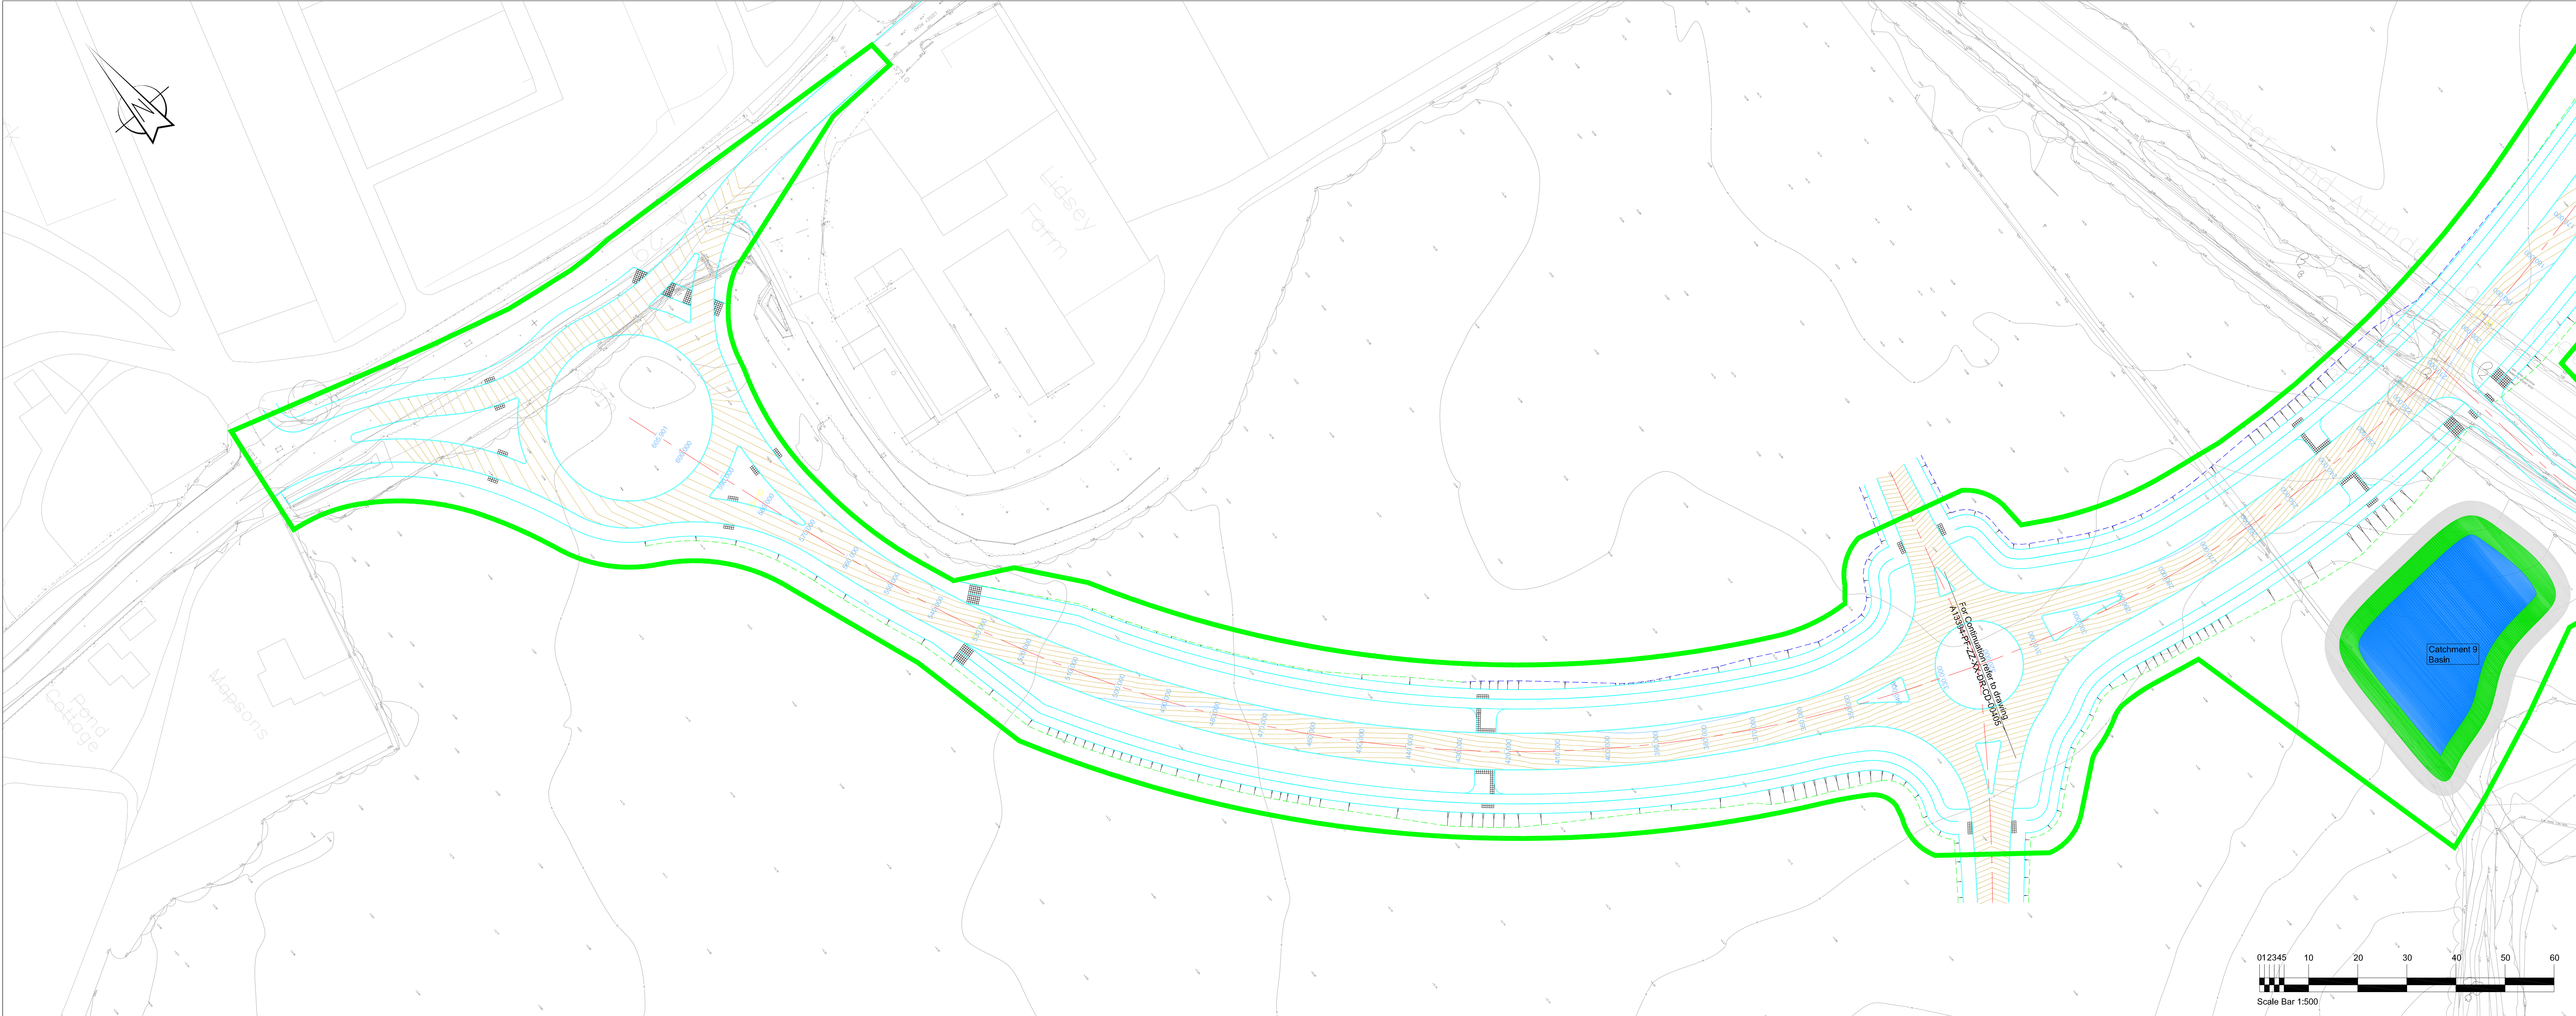

- NOTES:
- Where the Contractor undertakes or engages a third party to undertake temporary works design, or varies the Pell Frischmann design in any way, then the Contractor will take full responsibility and liability for all design aspects, including a Design Risk Assessment. The Contractor shall inform Pell Frischmann of any proposed variances to the design.
 - This drawing shall be read in conjunction with all other Electrical, Mechanical, Public Health & Architectural Drawings & The Specification.
 - Topographical Information was provided by 3D Engineering Surveys and Pell Frischmann will not be held liable for any inaccuracies. Barnham Road Roundabout and Northern Link Road designed by WSP. Pell Frischmann will not be held liable for any inaccuracies contained within this section.
 - Partial Western Link Road designed by CALA, Pell Frischmann will not be held liable for any inaccuracies contained within this section.

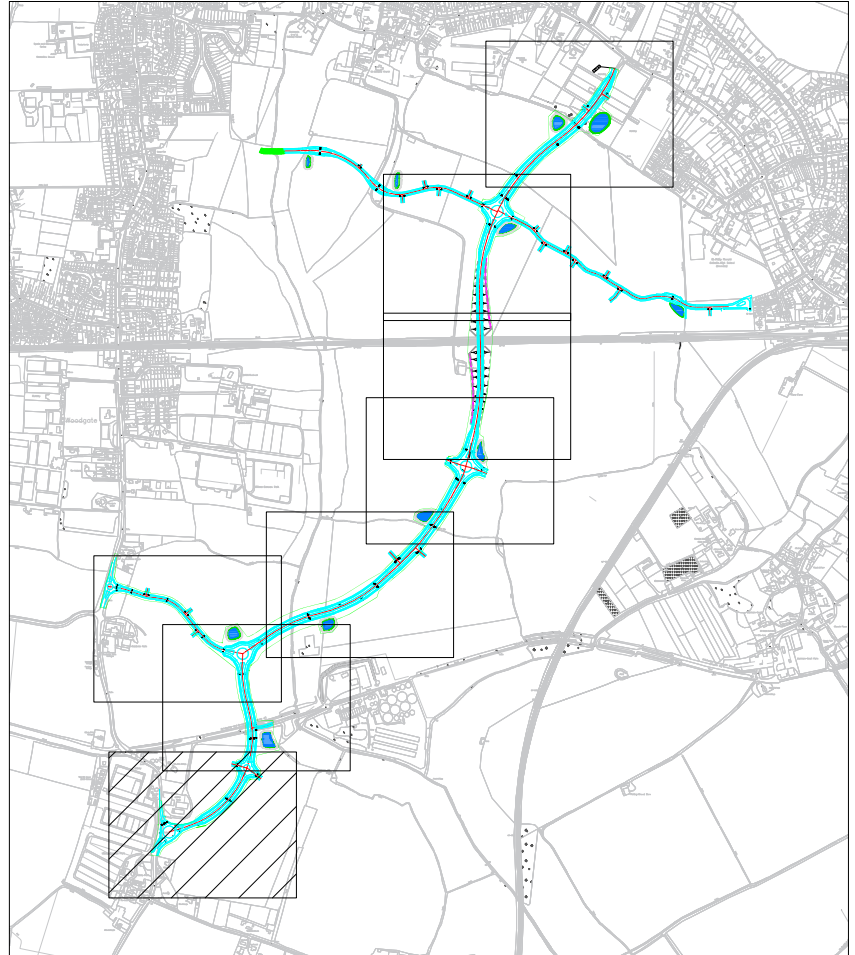

- KEY:
- DETAILED PLANNING APPLICATION BOUNDARY
 - EARTHWORKS BOUNDARY - IN FILL
 - EARTHWORKS BOUNDARY - IN CUT
 - PROPOSED KERBS & Edgings
 - MAJOR CONTOUR (0.5m Intervals)
 - MINOR CONTOUR (0.1m Intervals)
 - CHAINAGE
- KEY: LONGSECTIONS
- EXISTING GROUND PROFILE
 - PROPOSED CARRIAGEWAY PROFILE

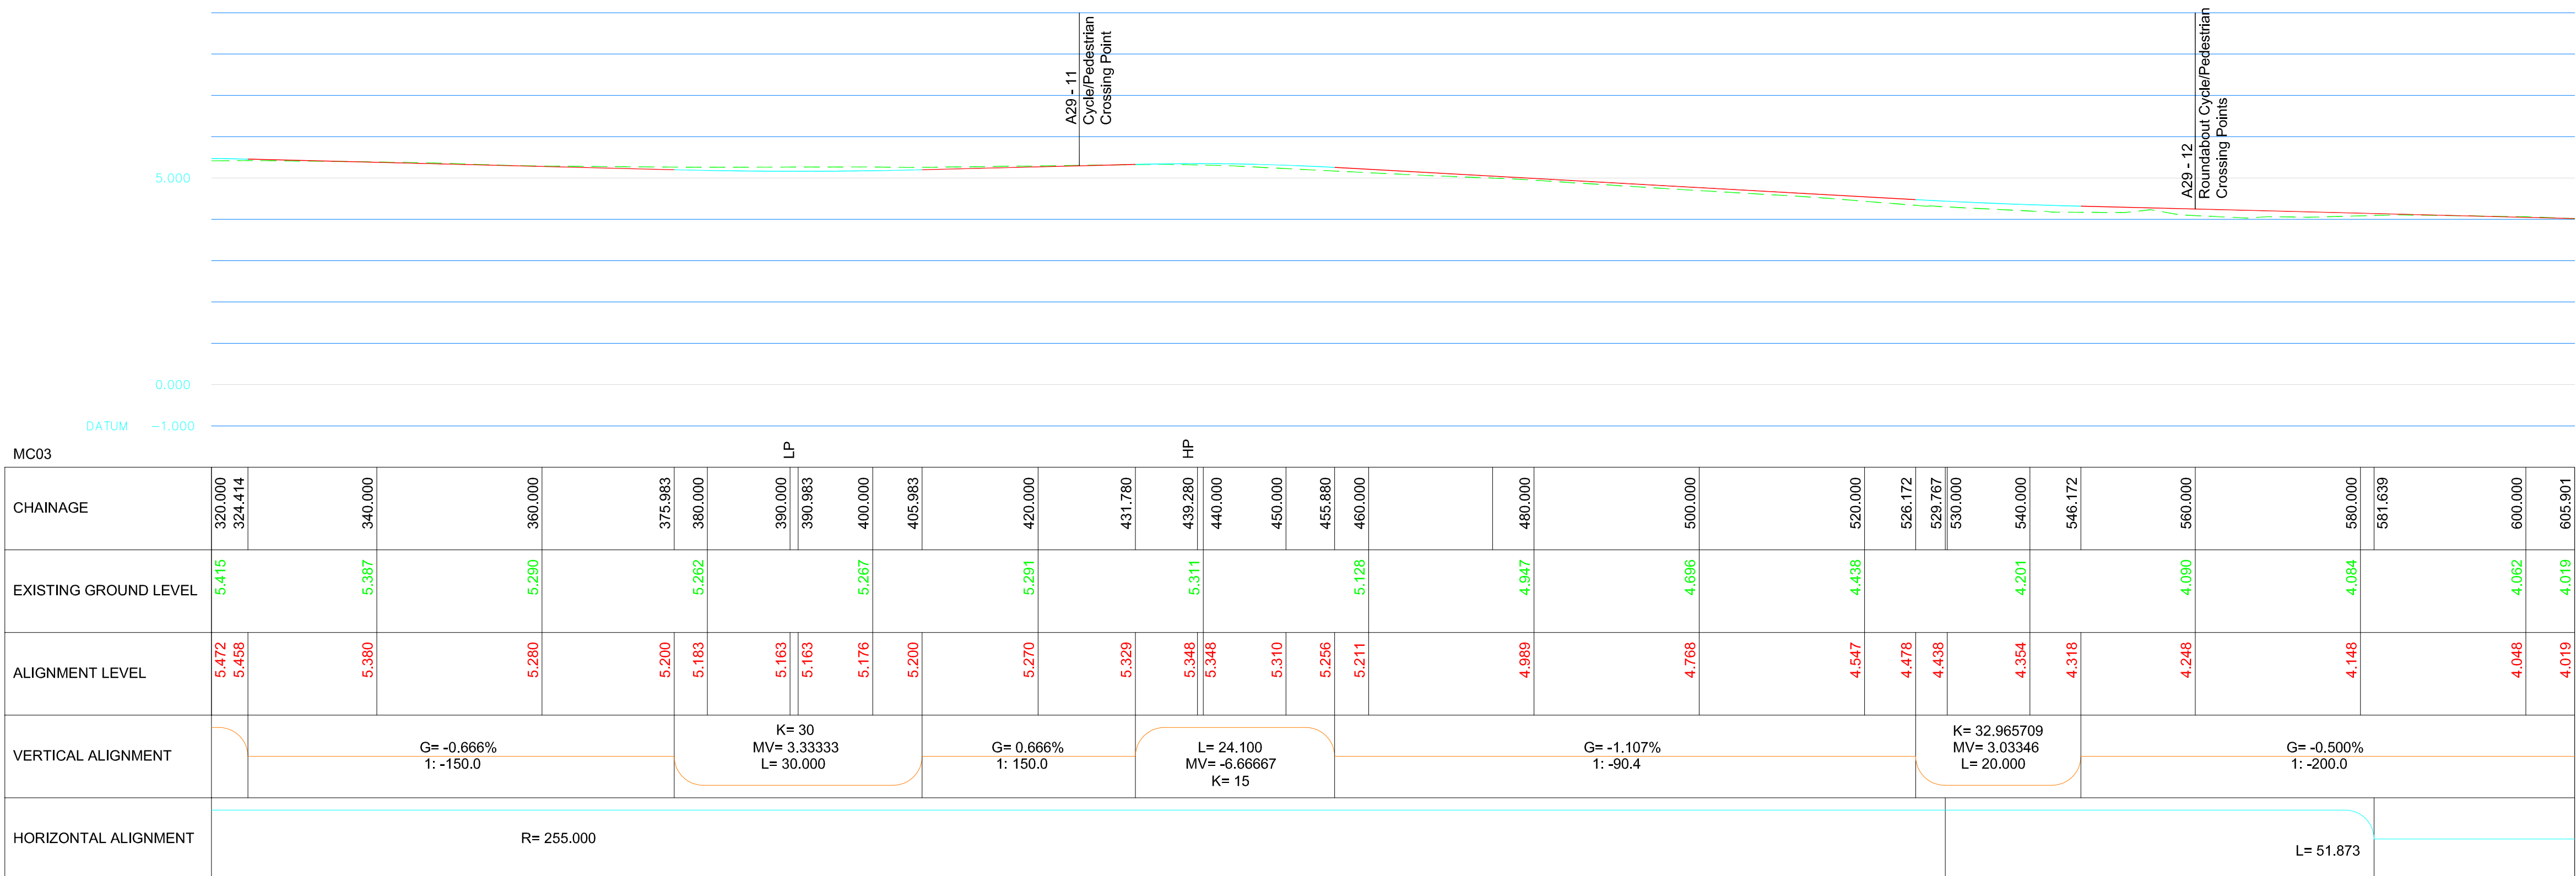

P05	Client Reference Updated	KM	TM	TM	10.01.22
P04	Client Reference Updated	KM	TM	TM	05.11.21
P03	Levels amended over Library file	KM	TM	TM	05.10.21
P02	Levels and Earthworks amended to new alignment	KM	TM	TM	27.08.21
P01	Levels and Earthworks amended	KM	TM	TM	17.08.21
REV	DESCRIPTION	DRN	CHW	APP	DATE

Pell Frischmann
5th Floor, 85 Strand London WC2R 0DW
Telephone +44 (0)20 7486 3661
Email: pfrondon@pellfrischmann.com
www.pellfrischmann.com

Client
CC Projects
Ashmarden Ltd
Hanbury (PM) Ltd

Project
BEW Parcel SC1

Drawing Title
A29 Link Road
Earthworks and Construction Extents
Sheet 7 of 8

	Name	Date	Scale	1:500 @ A0
Drawn	ZB	May 2021	File No.	
Designed	ZB	May 2021	A13394-PF-ZZ-XX-DR-CD-00400 - 00407 P05.dwg	
Checked	KM	May 2021	Drawing Status	Preliminary
Approved	TML	May 2021		
Drawing No.				Revision

Scale V: 1:200
H: 1:500

A29 Link String MC03

A13394-PF-ZZ-XX-DR-CD-00406

P05