



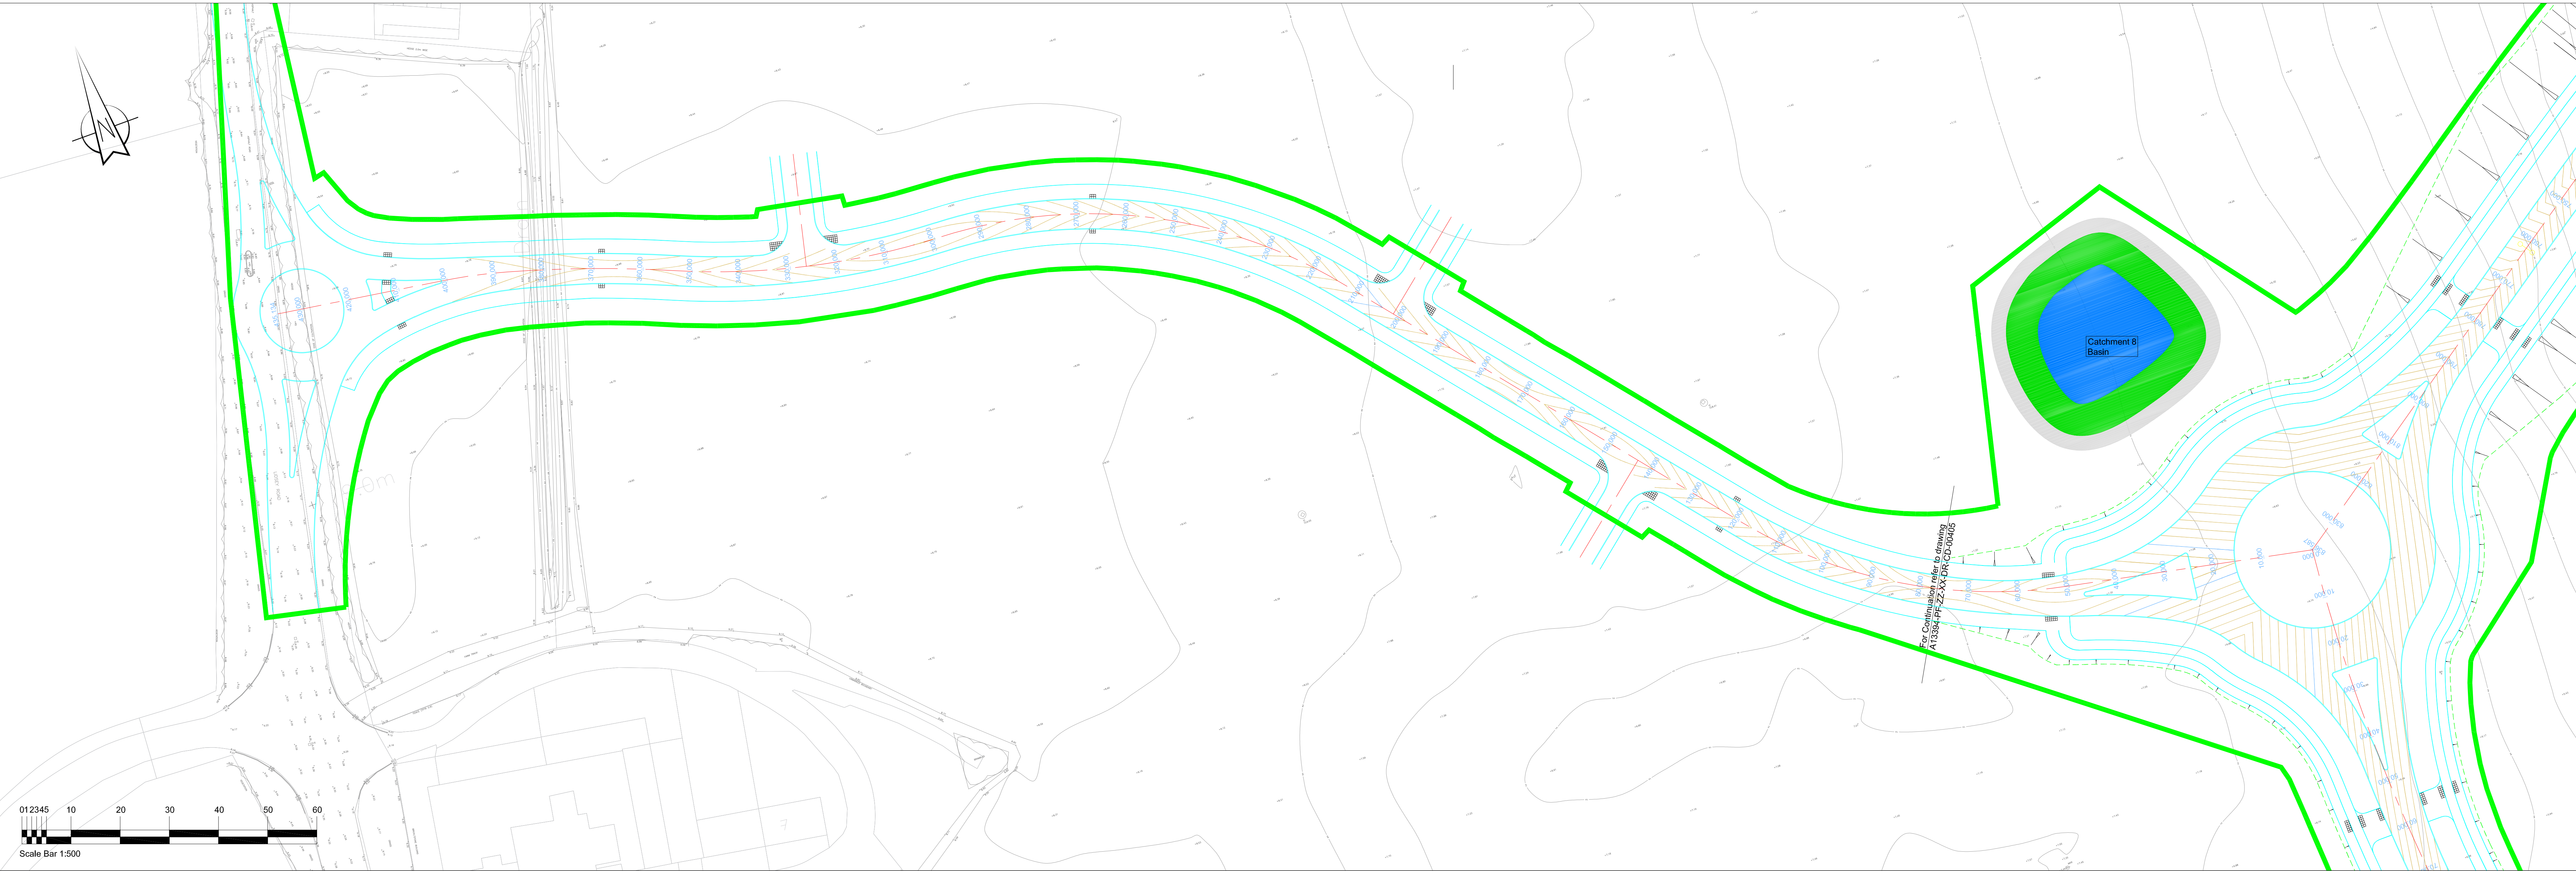


- NOTES:
- Where the Contractor undertakes or engages a third party to undertake temporary works design, or varies the Pell Frischmann design in any way, then the Contractor will take full responsibility and liability for all design aspects, including a Design Risk Assessment. The Contractor shall inform Pell Frischmann of any proposed variances to the design.
  - This drawing shall be read in conjunction with all other Electrical, Mechanical, Public Health & Architectural Drawings & The Specification.
  - Topographical Information was provided by 3D Engineering Surveys and Pell Frischmann will not be held liable for any inaccuracies.
  - Barnham Road Roundabout and Northern Link Road designed by WSP. Pell Frischmann will not be held liable for any inaccuracies contained within this section.
  - Partial Western Link Road designed by CALA, Pell Frischmann will not be held liable for any inaccuracies contained within this section.

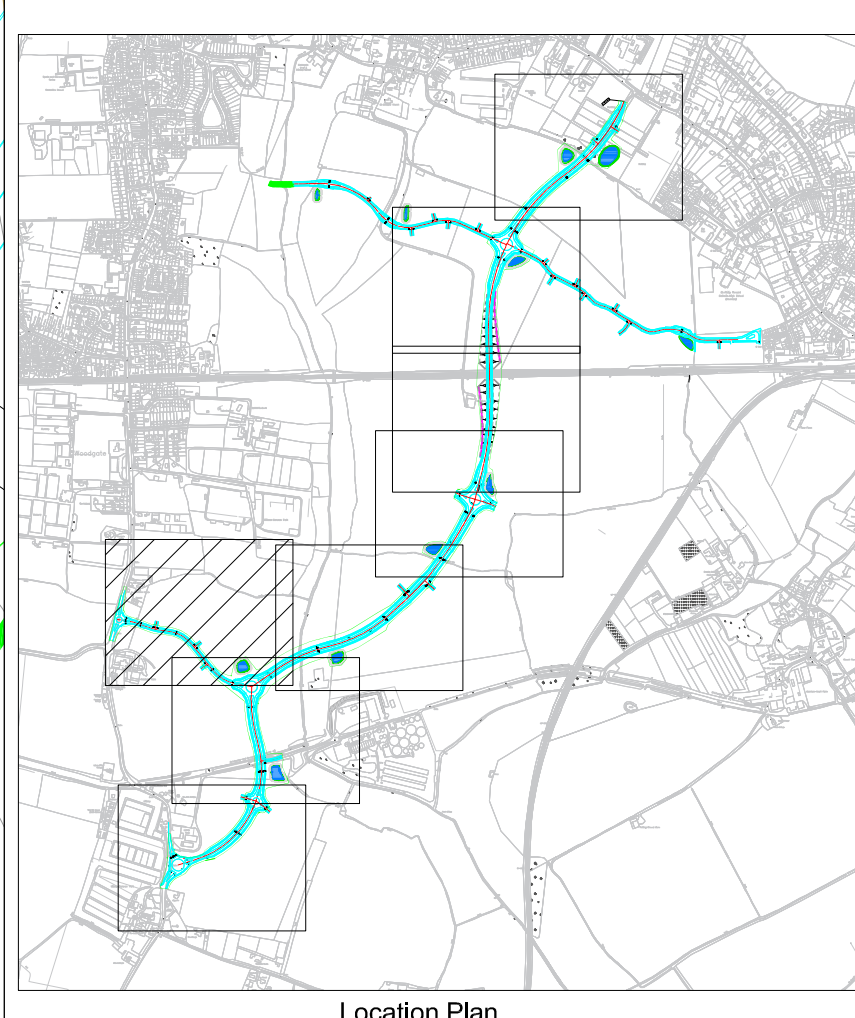

- KEY:
- DETAILED PLANNING APPLICATION BOUNDARY
  - EARTHWORKS BOUNDARY - IN FILL
  - EARTHWORKS BOUNDARY - IN CUT
  - PROPOSED KERBS & Edgings
  - MAJOR CONTOUR (0.5m Intervals)
  - MINOR CONTOUR (0.1m Intervals)
  - CHAINAGE

- KEY: LONGSECTIONS
- EXISTING GROUND PROFILE
  - PROPOSED CARRIAGEWAY PROFILE

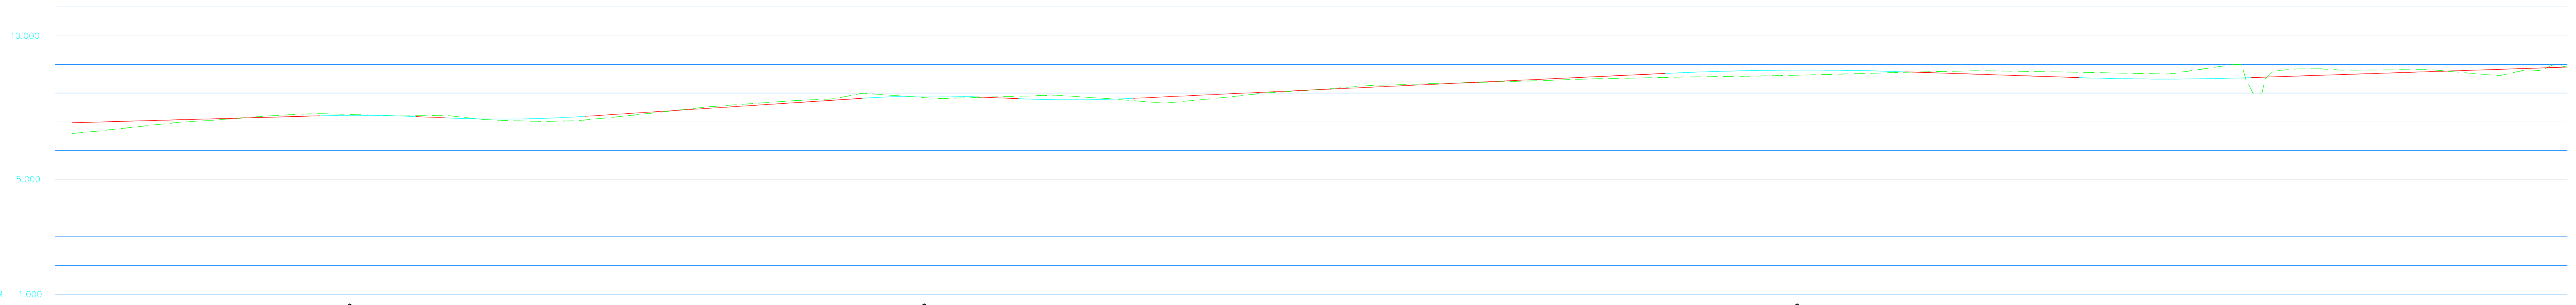

|                       |   |
|-----------------------|---|
| MC04                  |   |



|     |                                                |      |    |     |          |
|-----|------------------------------------------------|------|----|-----|----------|
| P05 | Client Reference Updated                       | KM   | TM | TM  | 10.01.22 |
| P04 | Client Reference Updated                       | KM   | TM | TM  | 05.11.21 |
| P03 | Levels amended over Library File               | KM   | TM | TM  | 05.10.21 |
| P02 | Levels and Earthworks amended to new alignment | KM   | TM | TM  | 27.08.21 |
| P01 | Levels and Earthworks amended                  | KM   | TM | TM  | 17.08.21 |
| REV | DESCRIPTION                                    | DATE | BY | CHK | APP      |

**Pell Frischmann**  
5th Floor, 85 Strand London WC2R 0DW  
Telephone +44 (0)20 7486 3661  
Email: pfrondon@pellfrischmann.com  
www.pellfrischmann.com

Client  
**CC Projects  
Ashmarden Ltd  
Hanbury (PM) Ltd**

Project  
**BEW Parcel SC1**

Drawing Title  
**A29 Link Road  
Earthworks and Construction Extents  
Sheet 8 of 8**

|             | Name                        | Date     | Scale                                                |
|-------------|-----------------------------|----------|------------------------------------------------------|
| Drawn       | ZB                          | May 2021 | 1:500 @ A0                                           |
| Designed    | ZB                          | May 2021 | File No. A13394-PF-ZZ-XX-DR-CD-00400 - 00407 P05.dwg |
| Checked     | KM                          | May 2021 | Drawing Status                                       |
| Approved    | TML                         | May 2021 | Preliminary                                          |
| Drawing No. | A13394-PF-ZZ-XX-DR-CD-00407 |          |                                                      |
| Revision    | P05                         |          |                                                      |

Scale V: 1:200  
H: 1:500

Hanbury Link String MC04