


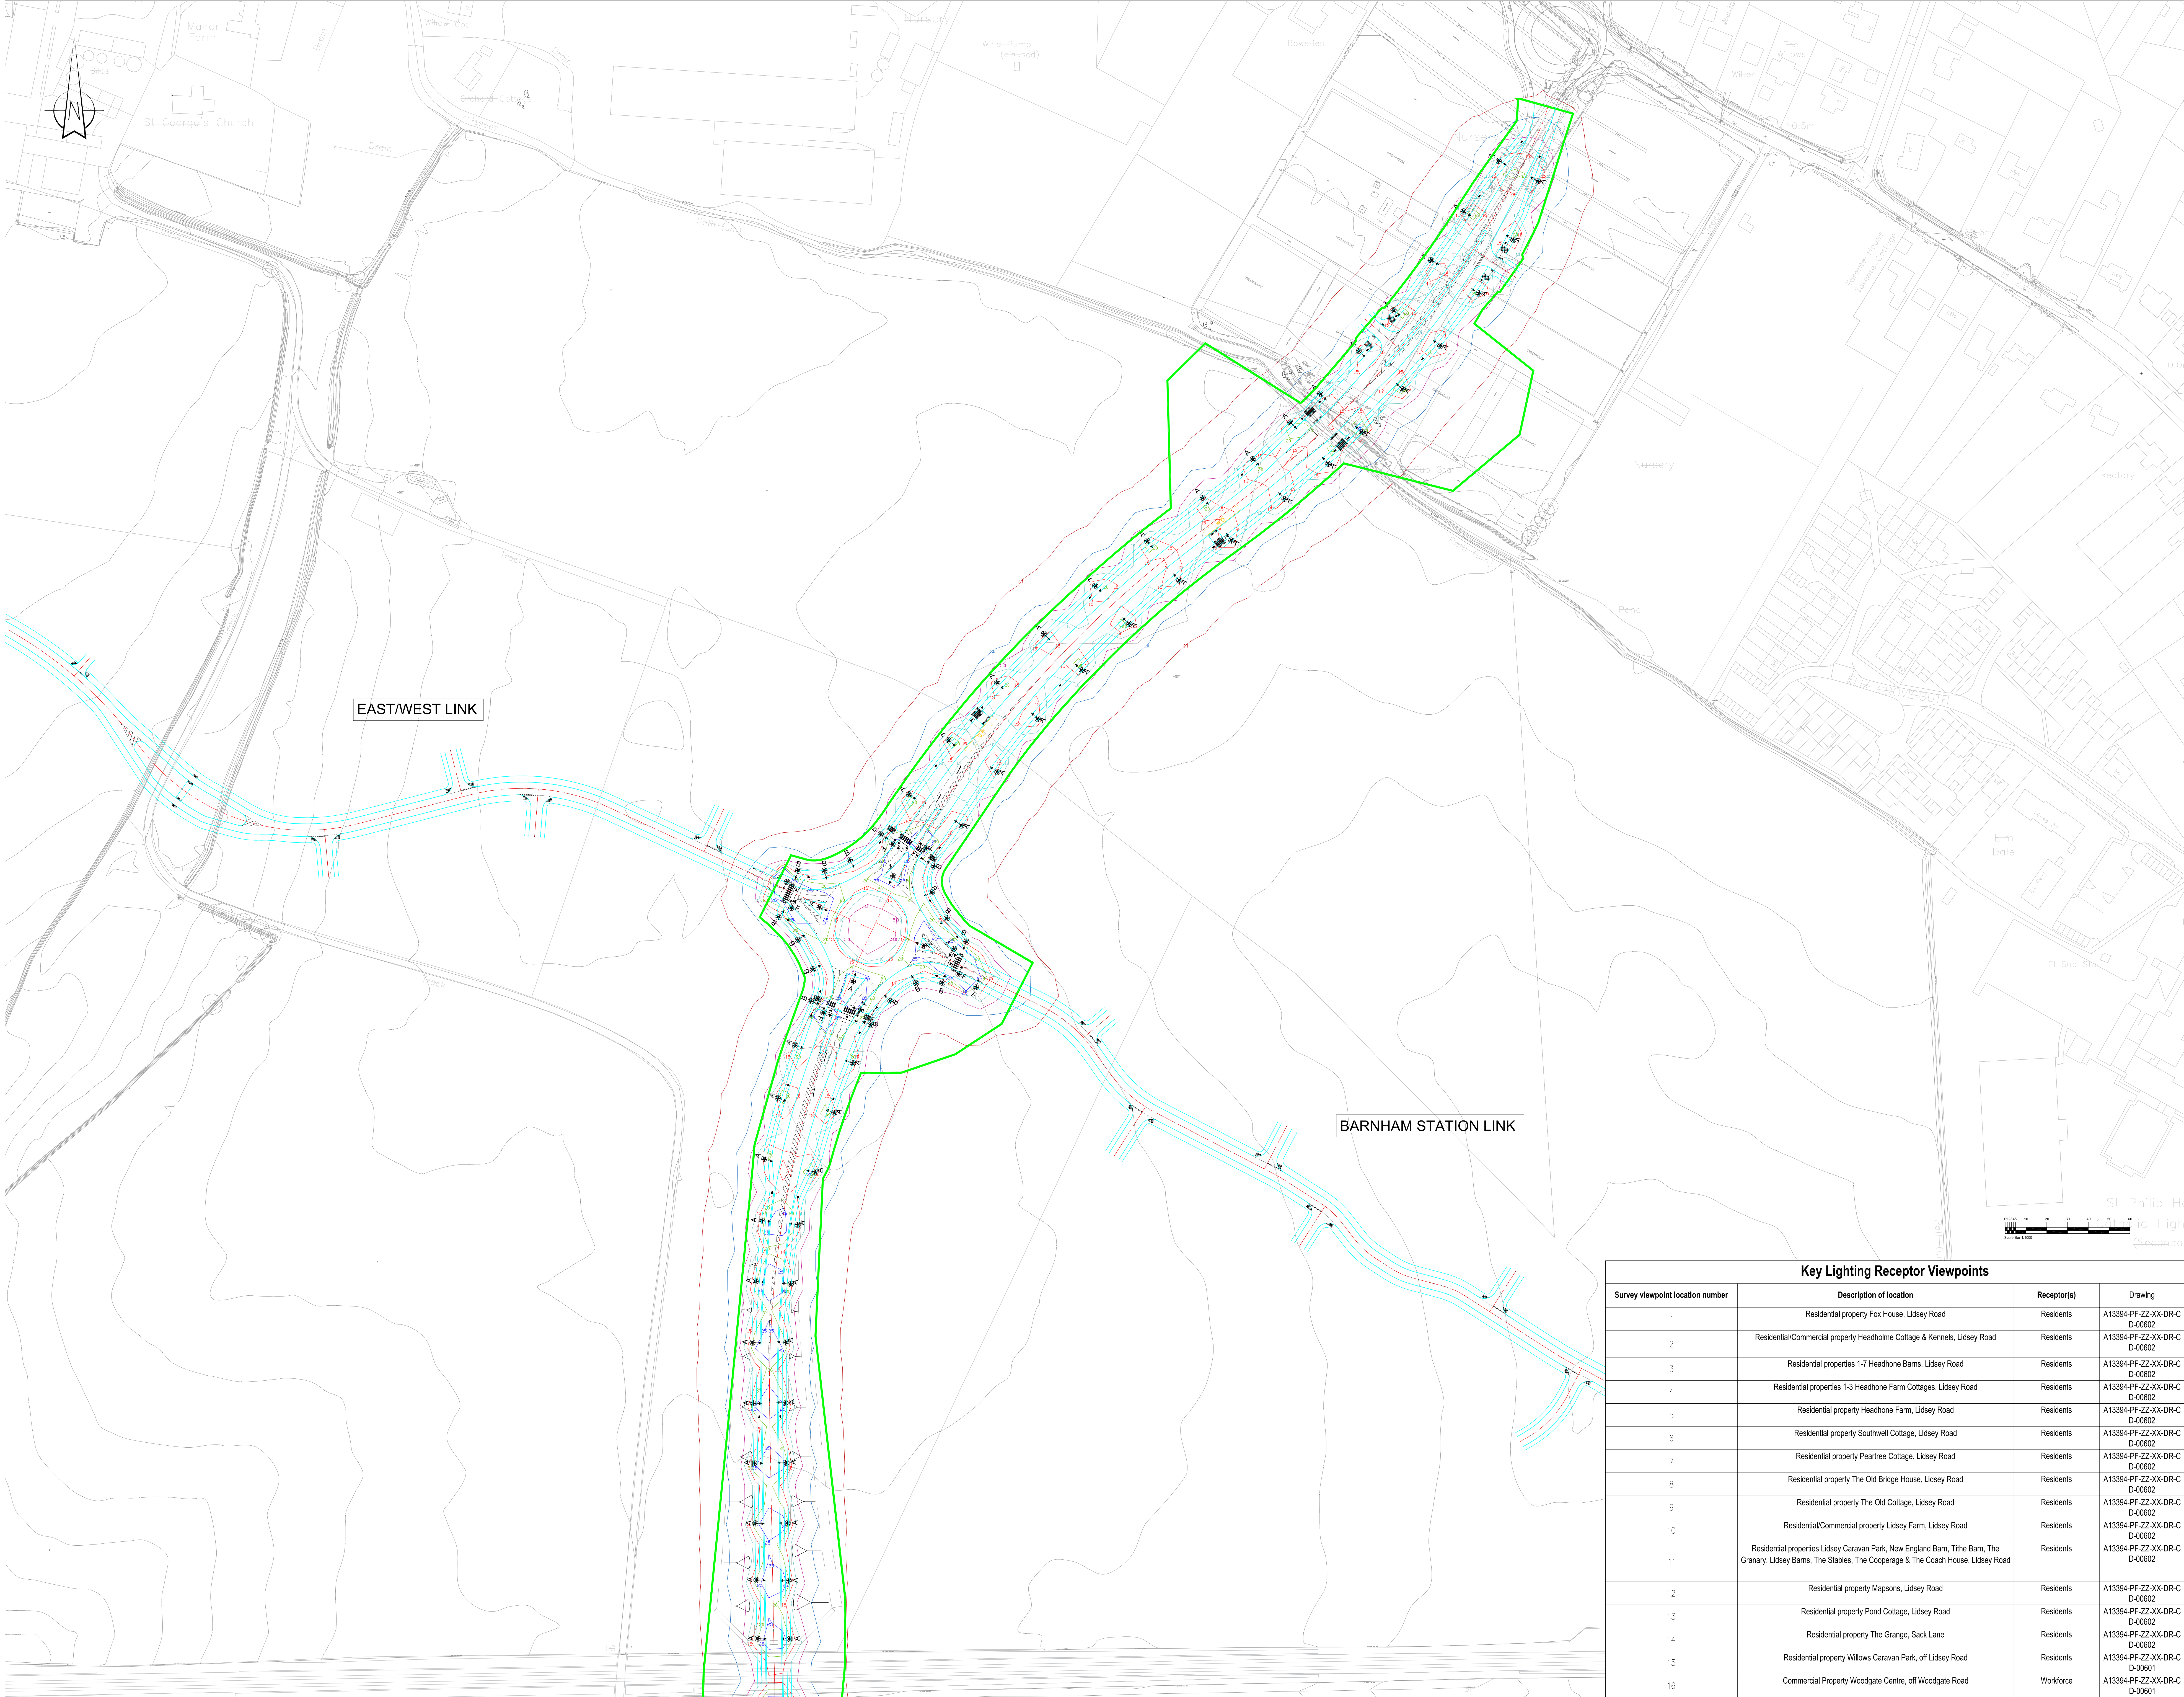

NOTES:

- Where the Contractor undertakes or engages a third party to undertake temporary work design, or writes the Pell Frischmann design in any way, then the Contractor will take full responsibility and liability for all design aspects, including a Design Risk Assessment. The Contractor shall inform Pell Frischmann of any proposed variances to the design.
- This drawing shall be read in conjunction with all other Electrical, Mechanical, Public Health & Architectural Drawings & The Specification.
- Topographical Information was provided by 3D Engineering Surveys and Pell Frischmann will not be held liable for any inaccuracies.
- Barnham Road Roundabout and Northern Link Road designed by WSP. Pell Frischmann will not be held liable for any inaccuracies contained within this section.
- Partial Western Link Road designed by CALA, Pell Frischmann will not be held liable for any inaccuracies contained within this section.

Location Plan

KEY:

A29 ROAD CORRIDOR

A Philips Luma Gen 2 Mini BGP703 DW10 100lm LED luminaire post top mounted at zero degrees elevation on 8m galvanised steel stepped tubular root planted column.

B Philips Luma Gen 2 Mini BGP703 DX51 13.5lm LED luminaire post top mounted at zero degrees elevation on 8m galvanised steel stepped tubular root planted column.

F Philips Luma Gen 2 Mini BGP702 DPR1 6.4lm LED luminaire post top mounted at zero degrees elevation on 6m galvanised steel stepped tubular root planted column.

0.1 LUX Contour
1.0 LUX Contour
5.0 LUX Contour
10 LUX Contour
15 LUX Contour
20 LUX Contour
25 LUX Contour

1 Receptor Location

Please Note:
This drawing is to be read in conjunction with the Barnham Eastergate Westergate, Strategic Site Lighting Assessment report

Key Lighting Receptor Viewpoints			
Survey viewpoint location number	Description of location	Receptor(s)	Drawing
1	Residential property Fox House, Lidsey Road	Residents	A13394-PF-ZZ-XX-DR-C D-00602
2	Residential/Commercial property Headholme Cottage & Kennels, Lidsey Road	Residents	A13394-PF-ZZ-XX-DR-C D-00602
3	Residential properties 1-7 Headhorne Barns, Lidsey Road	Residents	A13394-PF-ZZ-XX-DR-C D-00602
4	Residential properties 1-3 Headhorne Farm Cottages, Lidsey Road	Residents	A13394-PF-ZZ-XX-DR-C D-00602
5	Residential property Headhorne Farm, Lidsey Road	Residents	A13394-PF-ZZ-XX-DR-C D-00602
6	Residential property Southwell Cottage, Lidsey Road	Residents	A13394-PF-ZZ-XX-DR-C D-00602
7	Residential property Peartree Cottage, Lidsey Road	Residents	A13394-PF-ZZ-XX-DR-C D-00602
8	Residential property The Old Bridge House, Lidsey Road	Residents	A13394-PF-ZZ-XX-DR-C D-00602
9	Residential property The Old Cottage, Lidsey Road	Residents	A13394-PF-ZZ-XX-DR-C D-00602
10	Residential/Commercial property Lidsey Farm, Lidsey Road	Residents	A13394-PF-ZZ-XX-DR-C D-00602
11	Residential properties Lidsey Caravan Park, New England Barn, Tiltie Barn, The Granary, Lidsey Barns, The Stables, The Cooperage & The Coach House, Lidsey Road	Residents	A13394-PF-ZZ-XX-DR-C D-00602
12	Residential property Mapsons, Lidsey Road	Residents	A13394-PF-ZZ-XX-DR-C D-00602
13	Residential property Pond Cottage, Lidsey Road	Residents	A13394-PF-ZZ-XX-DR-C D-00602
14	Residential property The Grange, Sack Lane	Residents	A13394-PF-ZZ-XX-DR-C D-00602
15	Residential property Willows Caravan Park, off Lidsey Road	Residents	A13394-PF-ZZ-XX-DR-C D-00601
16	Commercial Property Woodgate Centre, off Woodgate Road	Workforce	A13394-PF-ZZ-XX-DR-C D-00601

Pell Frischmann

5th Floor, 85 Strand London WC2R 0DW

Telephone +44 (0)20 7486 3661
Email: pfrischmann@pellfrischmann.com
www.pellfrischmann.com

Client

CC Projects
Ashmarden Ltd
Hanbury (PM) Ltd

Project

BEW Parcel SC1

Drawing Title

A29 Link Road
Street Lighting and
Lighting Contours Design

Name	Date	Scale	1:1000 @ A0
Drawn	KM	Aug 2021	File No.
Designed	GL	Aug 2021	A13394-PF-ZZ-XX-DR-CD-00600 P03.dwg
Checked	GL	Aug 2021	Drawing Status
Approved	TM	Aug 2021	Preliminary
Drawing No.			Revision

A13394-PF-ZZ-XX-DR-CD-00600 **P03**