


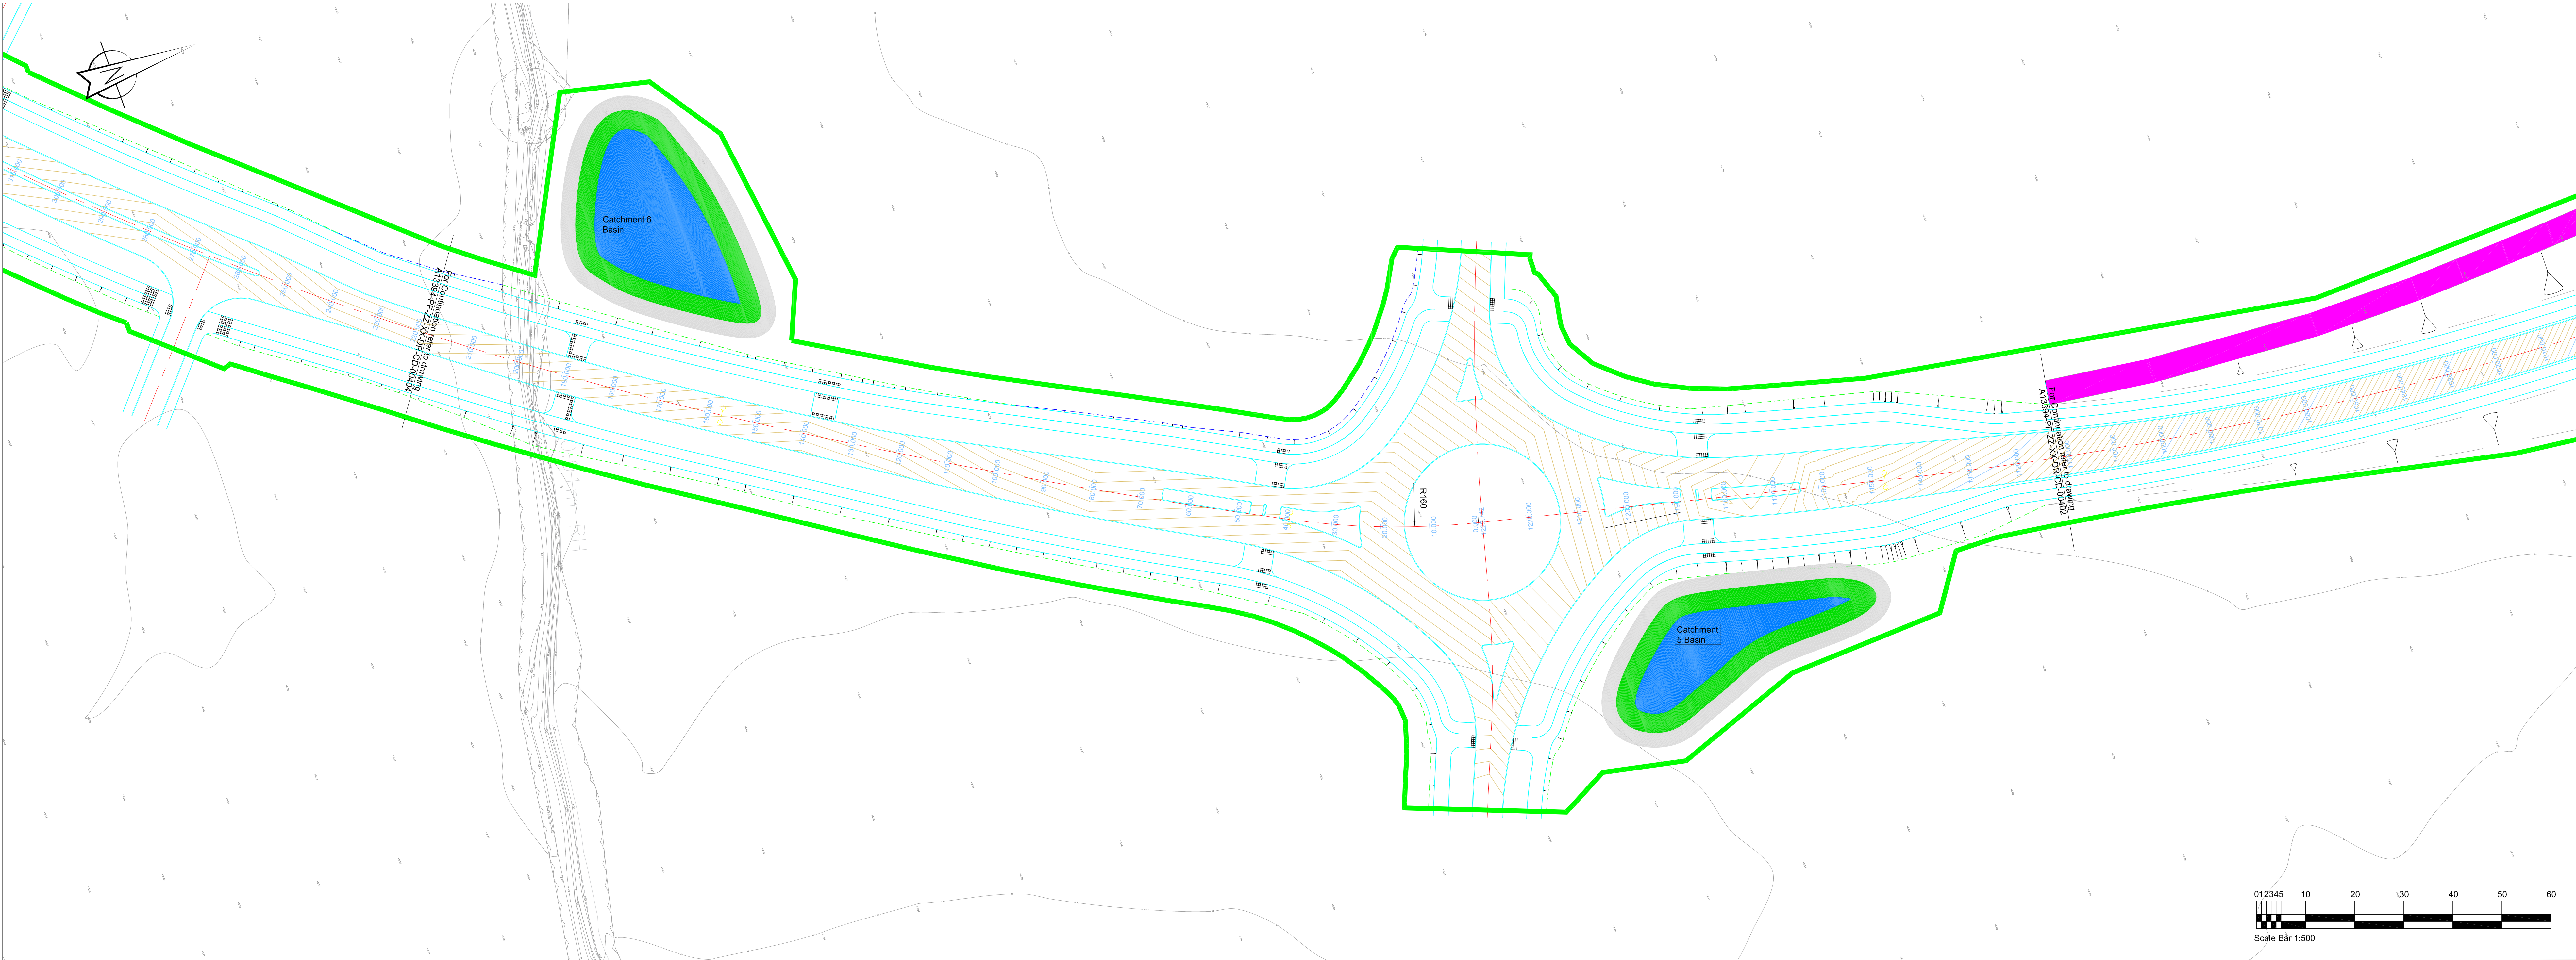

NOTES:

- Where the Contractor undertakes or engages a third party to undertake temporary works design, or varies the Pell Frischmann design in any way, then the Contractor will take full responsibility and liability for all design aspects, including a Design Risk Assessment. The Contractor shall inform Pell Frischmann of any proposed variances to the design.
- This drawing shall be read in conjunction with all other Electrical, Mechanical, Public Health & Architectural Drawings & The Specification.
- Topographical Information was provided by 3D Engineering Surveys and Pell Frischmann will not be held liable for any inaccuracies.
- Barnham Road Roundabout and Northern Link Road designed by WSP. Pell Frischmann will not be held liable for any inaccuracies contained within this section.
- Partial Western Link Road designed by CALA, Pell Frischmann will not be held liable for any inaccuracies contained within this section.


Location Plan

KEY:

- DETAILED PLANNING APPLICATION BOUNDARY
- EARTHWORKS BOUNDARY - IN FILL
- EARTHWORKS BOUNDARY - IN CUT
- PROPOSED KERBS & Edgings
- MAJOR CONTOUR (0.5m Intervals)
- MINOR CONTOUR (0.1m Intervals)
- CHAINAGE

KEY: LONGSECTIONS

- EXISTING GROUND PROFILE
- PROPOSED CARRIAGEWAY PROFILE

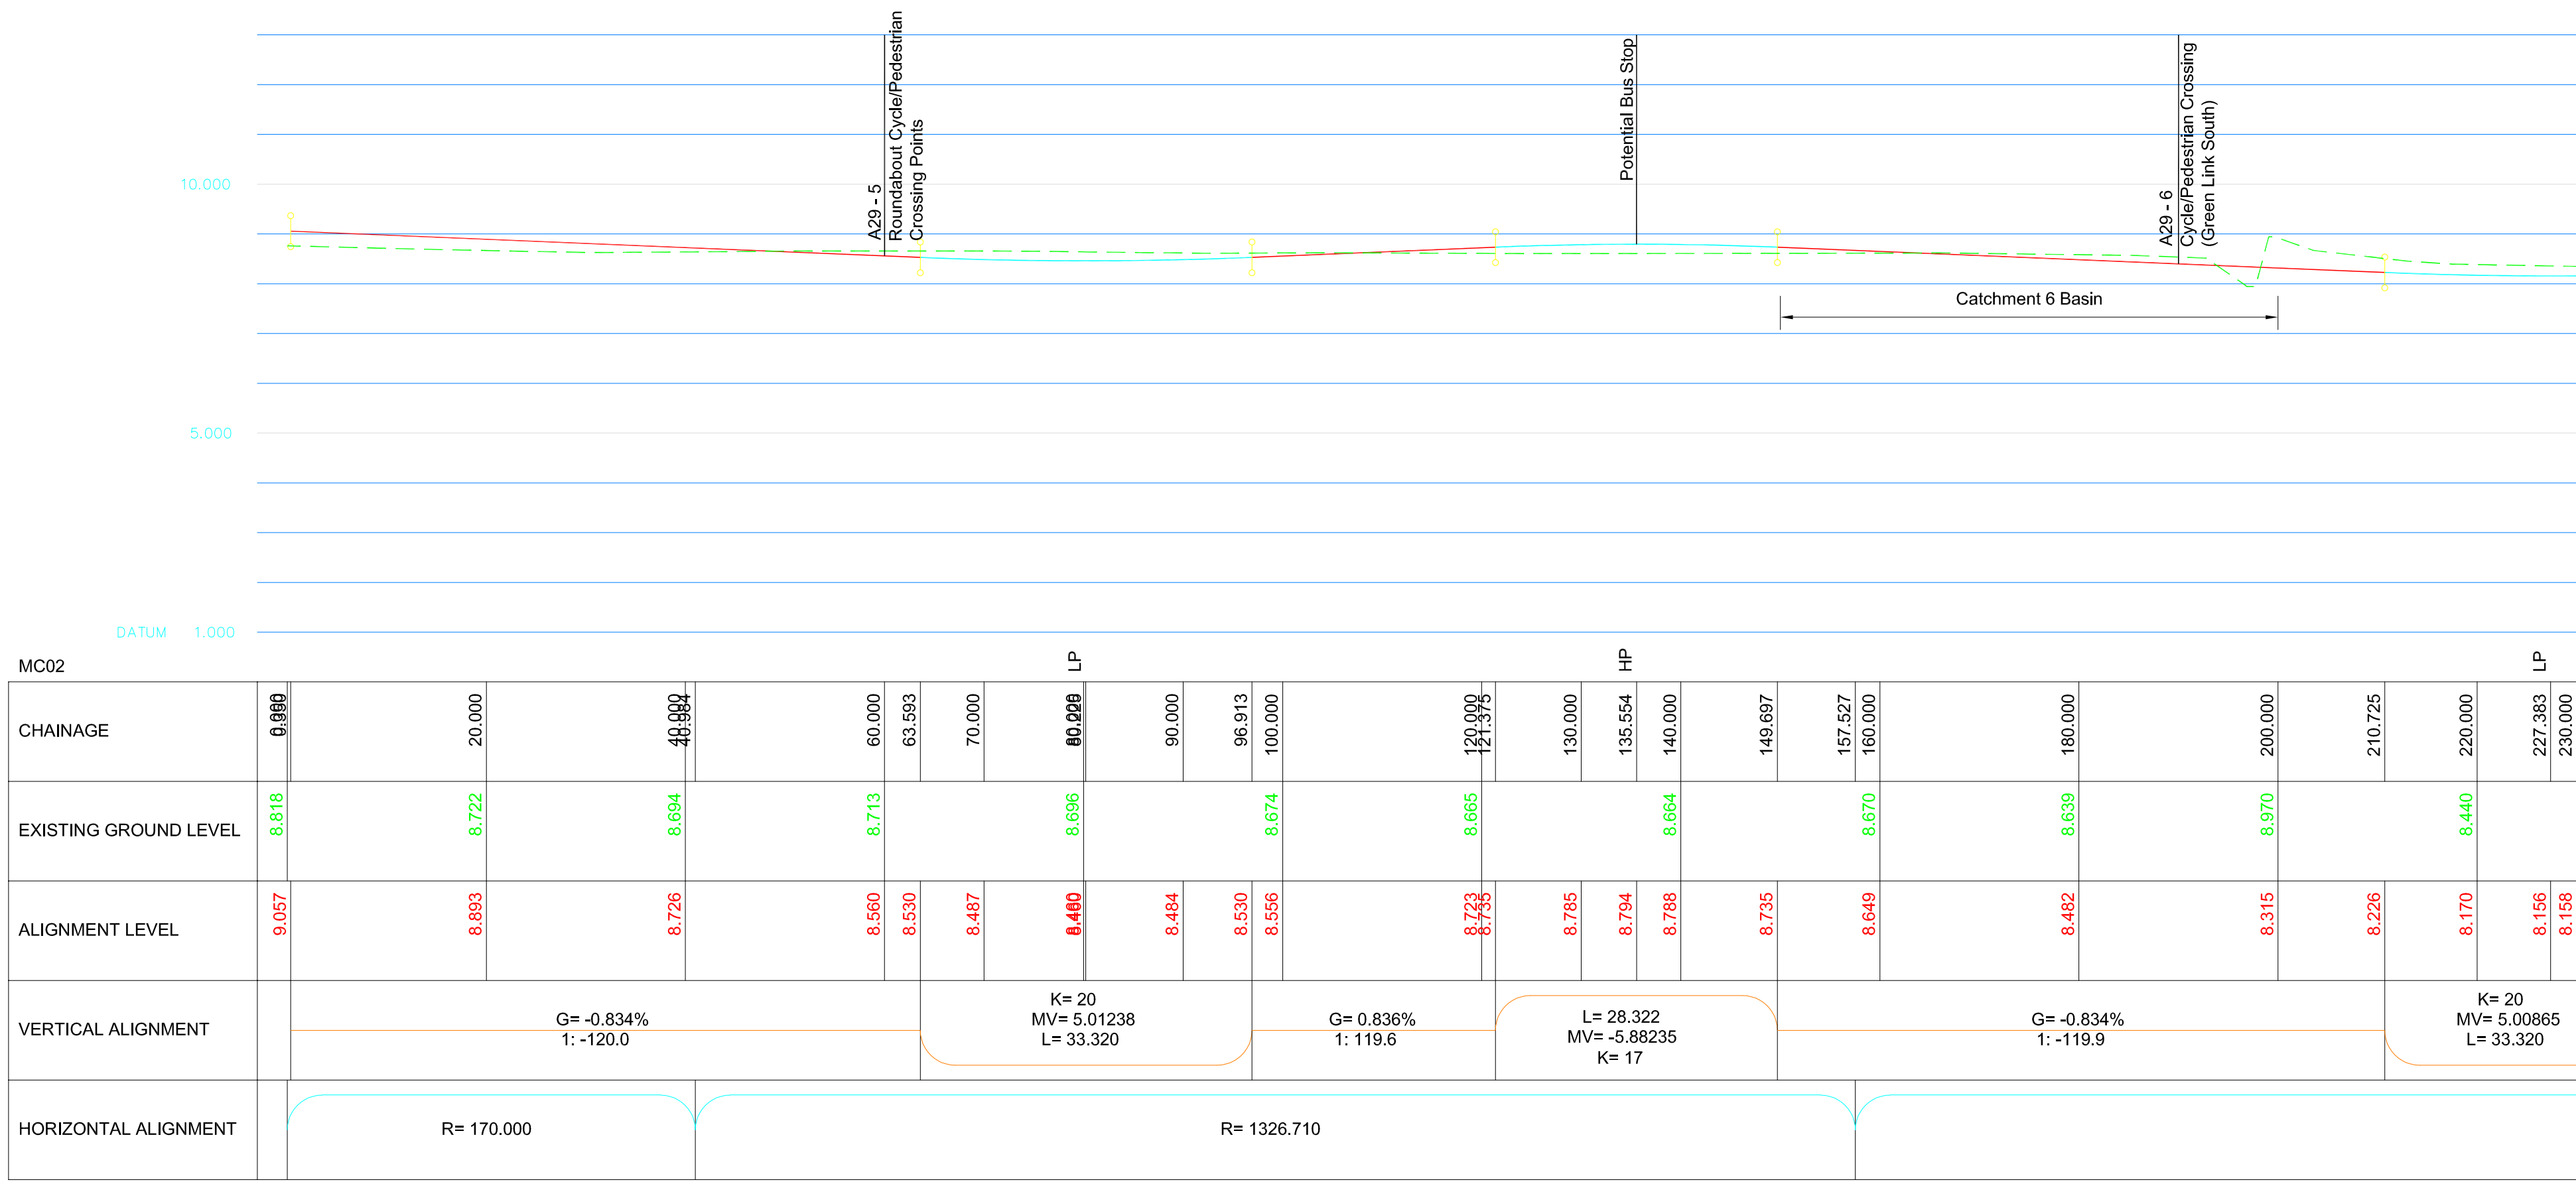

P05 Client Reference Updated KM TM TM 10.01.22

P04 Client Reference Updated KM TM TM 05.11.21

P03 Levels amended over Library File KM TM TM 05.10.21

P02 Levels and Earthworks amended to new alignment KM TM TM 27.08.21

P01 Levels and Earthworks amended KM TM TM 17.08.21

REV DESCRIPTION DRAWN/APP DATE

Pell Frischmann

5th Floor, 85 Strand London WC2R 0DW

Telephone +44 (0)20 7486 3661

Email: pflondon@pellfrischmann.com

www.pellfrischmann.com

Client

CC Projects

Ashmarden Ltd

Hanbury (PM) Ltd

Project

BEW Parcel SC1

Drawing Title

A29 Link Road

Earthworks and Construction Extents

Sheet 4 of 8

Drawn	Name	Date	Scale
ZB	ZB	May 2021	1:500 @ A0

Designed	Name	Date	Scale
ZB	ZB	May 2021	1:500 @ A0

Checked	Name	Date	Scale
KM	KM	May 2021	1:500 @ A0

Approved	Name	Date	Scale
TML	TML	May 2021	1:500 @ A0

Drawn No.	Revision
A13394-PF-ZZ-XX-DR-CD-00403	P05

Scale V: 1:200
H: 1:500

A29 Link Road String MC02