



Arboricultural Survey Appendix C Part 4 A13394-PF-ZZ-XX-DR-CD-00116 P03

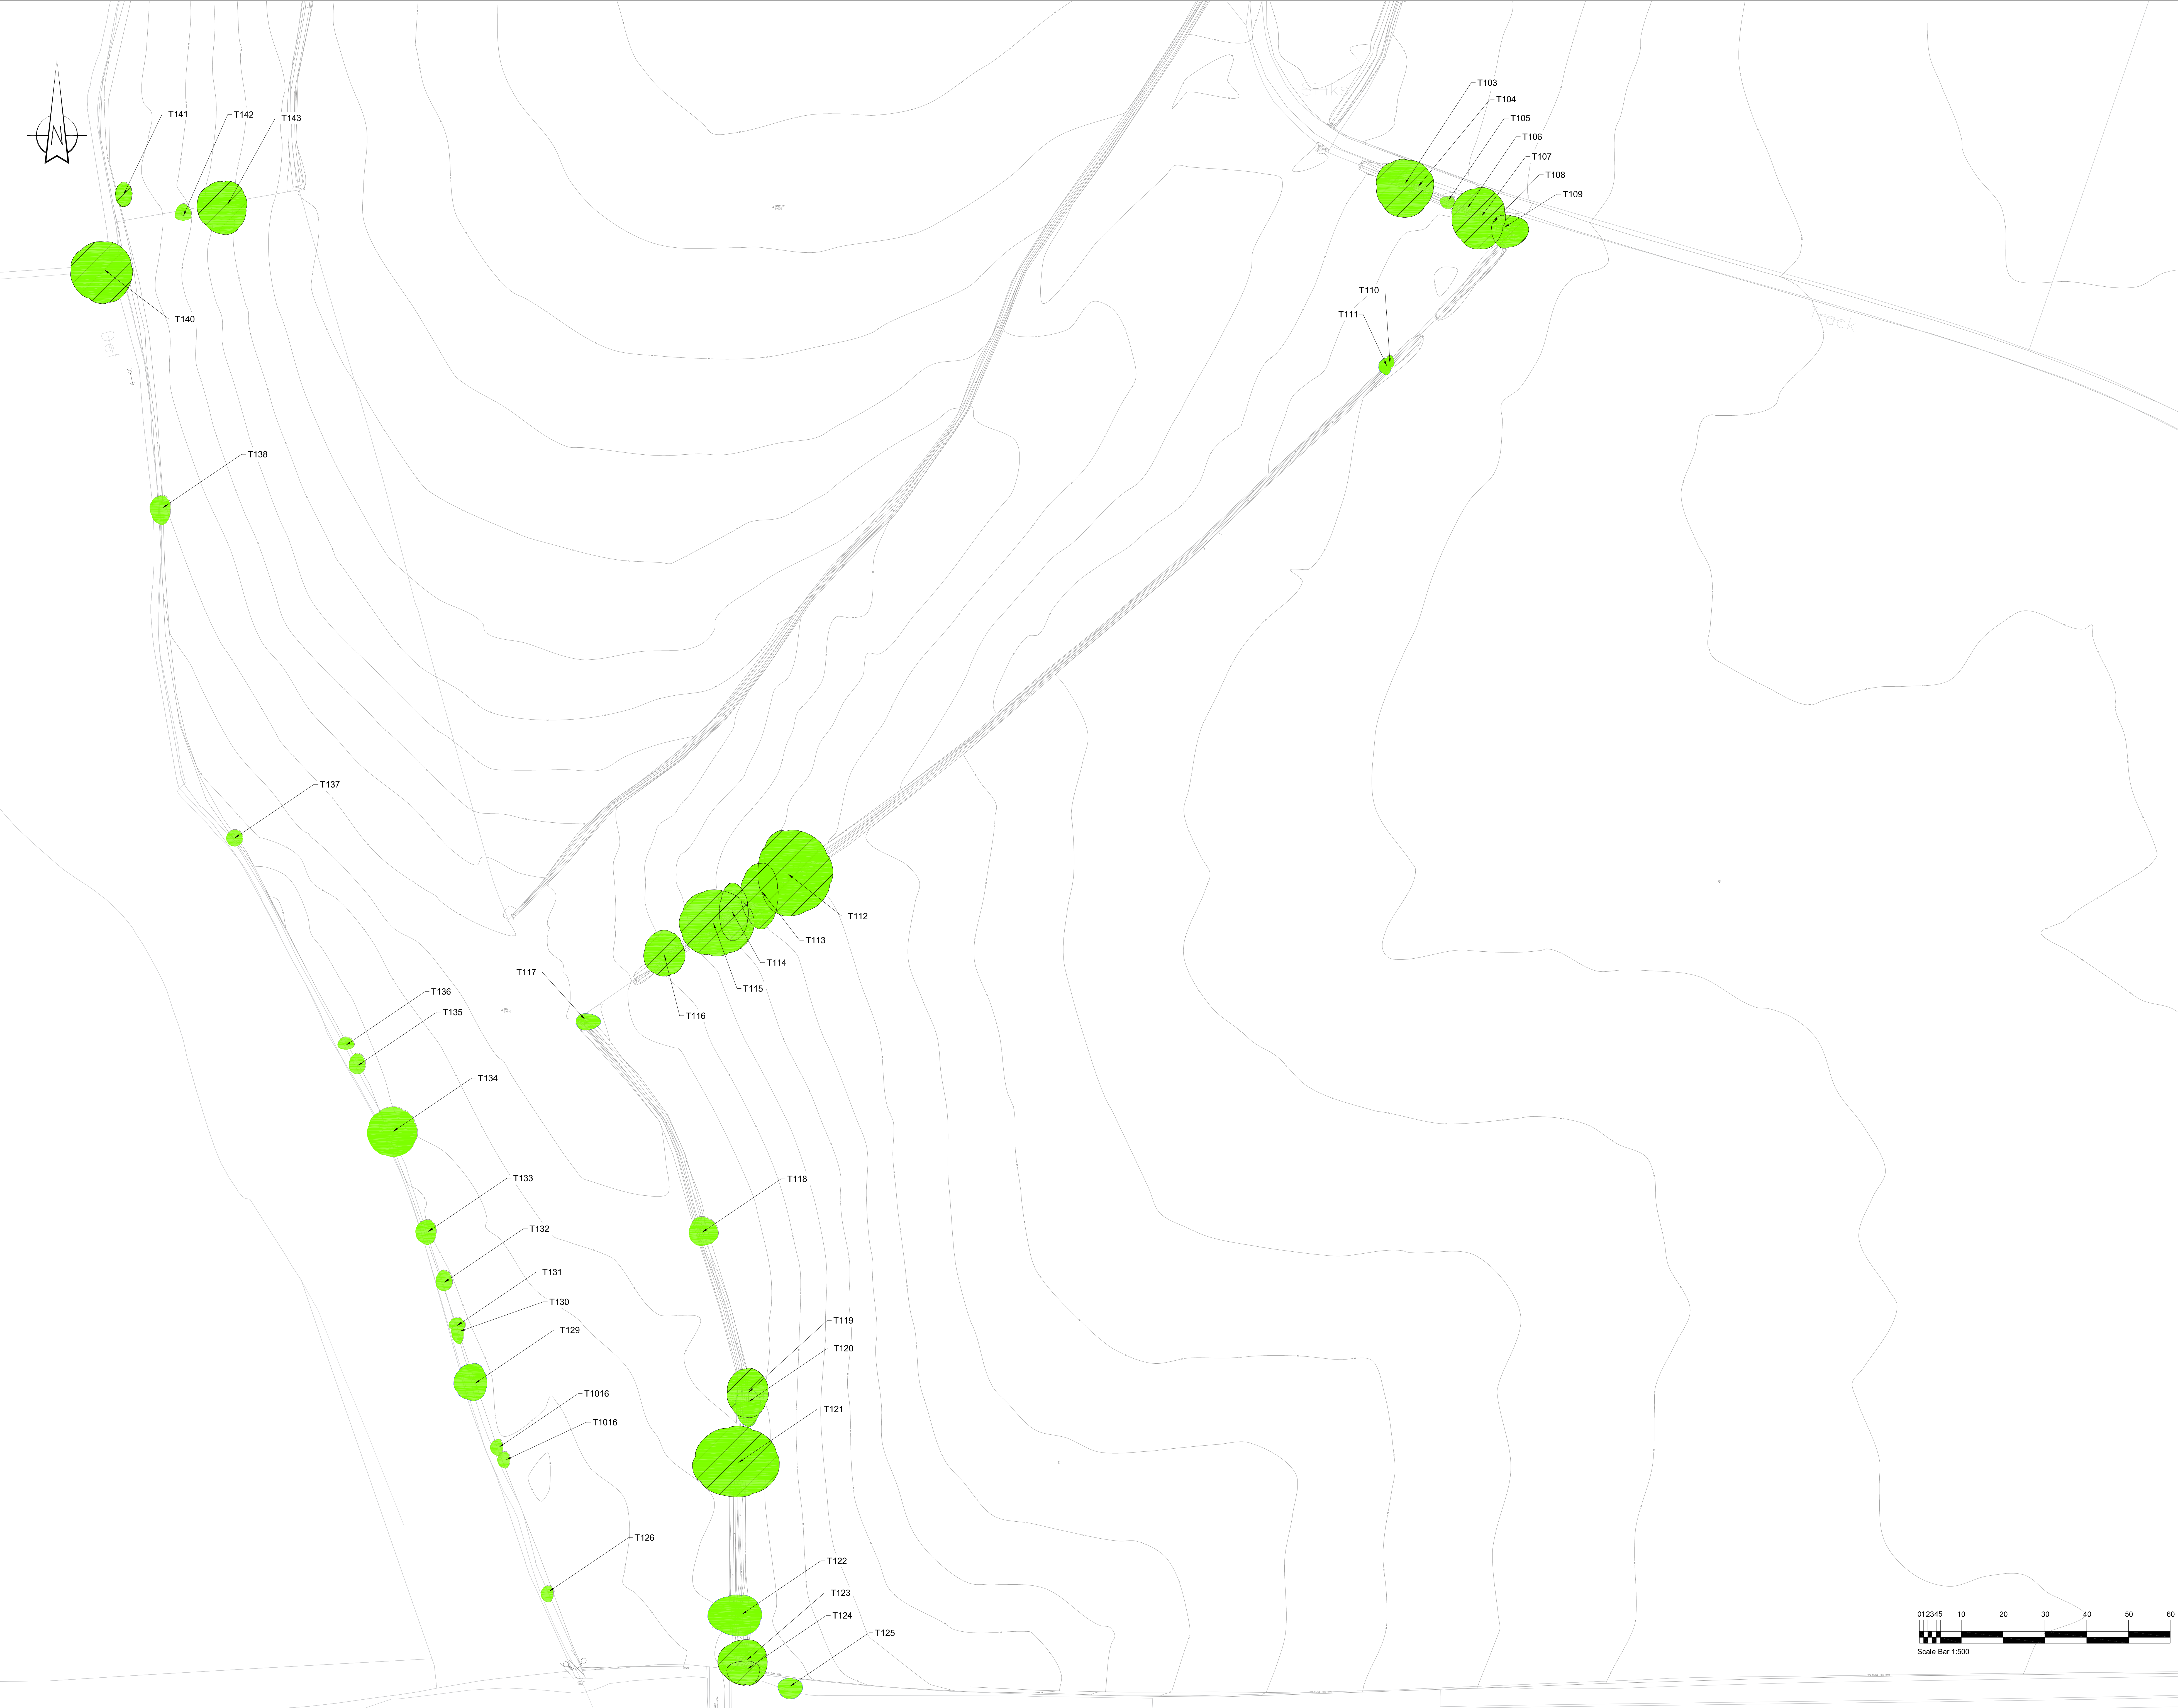

- NOTES:
- Where the Contractor undertakes or engages a third party to undertake temporary works design, or varies the Peil Frischmann design in any way, then the Contractor will take full responsibility and liability for all design aspects, including a Design Risk Assessment. The Contractor shall inform Peil Frischmann of any proposed variances to the design.
 - This drawing shall be read in conjunction with all other Electrical, Mechanical, Public Health & Architectural Drawings & The Specification.
 - Tree Survey Data was provided by Beechdown and Land & Heritage Ltd. Peil Frischmann will not be held liable for any inaccuracies.
 - Barnham Road Roundabout and Northern Link Road designed by WSP. Peil Frischmann will not be held liable for any inaccuracies contained within this section.
 - Partial Western Link Road designed by CALA. Peil Frischmann will not be held liable for any inaccuracies contained within this section.

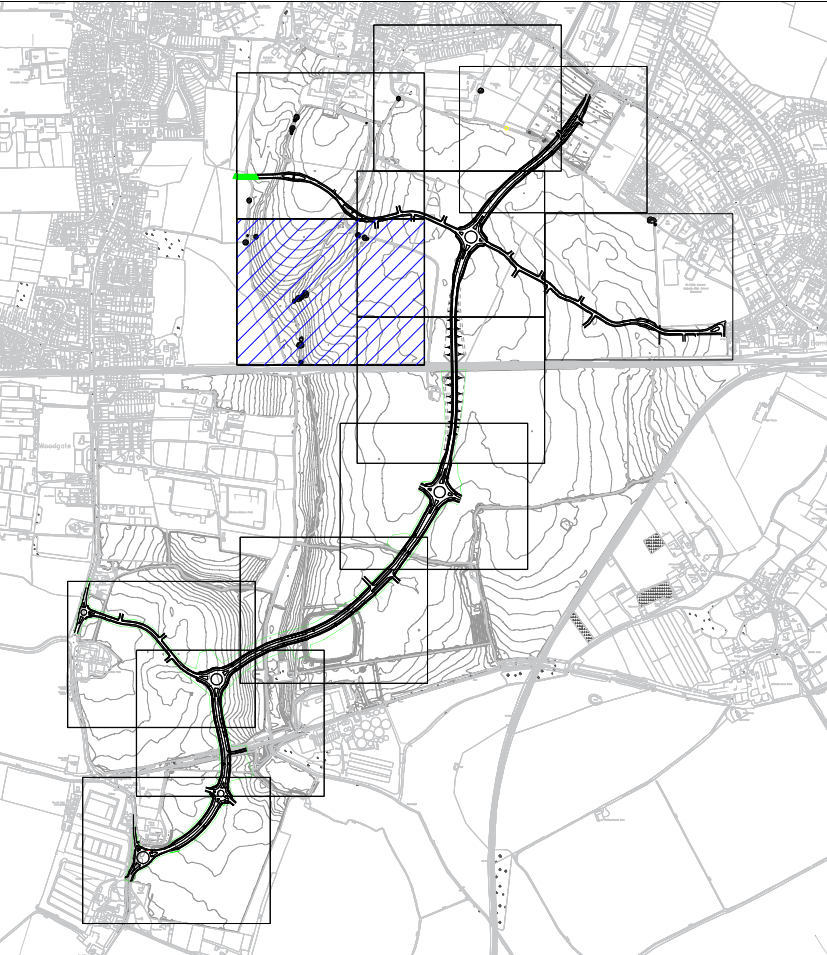

- KEY:
- A29 Corridor
 - Highlighted Information
 - EXISTING TREES RETAINED
 - EXISTING TREES FOR REMOVAL
 - TPO TREE

PO3	Client Reference Updated	KM	TM	TM	10.01.22
PO2	Scale Bar Added, Client Reference Updated	KM	TM	TM	05.11.21
PO1	Minor amendments following comments from team	KM	TM	TM	05.10.21
PO0	First Issue	KM	TM	TM	27.08.21
REV	DESCRIPTION	DRW	CHK	APP	DATE

Pell Frischmann
5th Floor, 85 Strand London WC2R 0DW
Telephone +44 (0)20 7486 3661
Email: plondon@pellfrischmann.com
www.pellfrischmann.com

Client
**CC Projects
Ashmarden Ltd
Hanbury (PM) Ltd**

Project
BEW Parcel SC1

Drawing Title
**A29 Link Road
Tree Removal And Retention Plan
(Sheet 4 of 12)**

	Name	Date	Scale	1:500 @ A0
Drawn	JMH	Aug 2021	File No.	A13394-PF-ZZ-XX-DR-CD-00113-00124 PO3.dwg
Designed	JMH	Aug 2021	Check	CG
Checked	CG	Aug 2021	Drawing Status	Preliminary
Approved	TM	Aug 2021	Revision	
Drawing No.	A13394-PF-ZZ-XX-DR-CD-00116			P03