


Arboricultural Survey Appendix B Part 6 A13394-PF-ZZ-XX-DR-CD-00105 P03

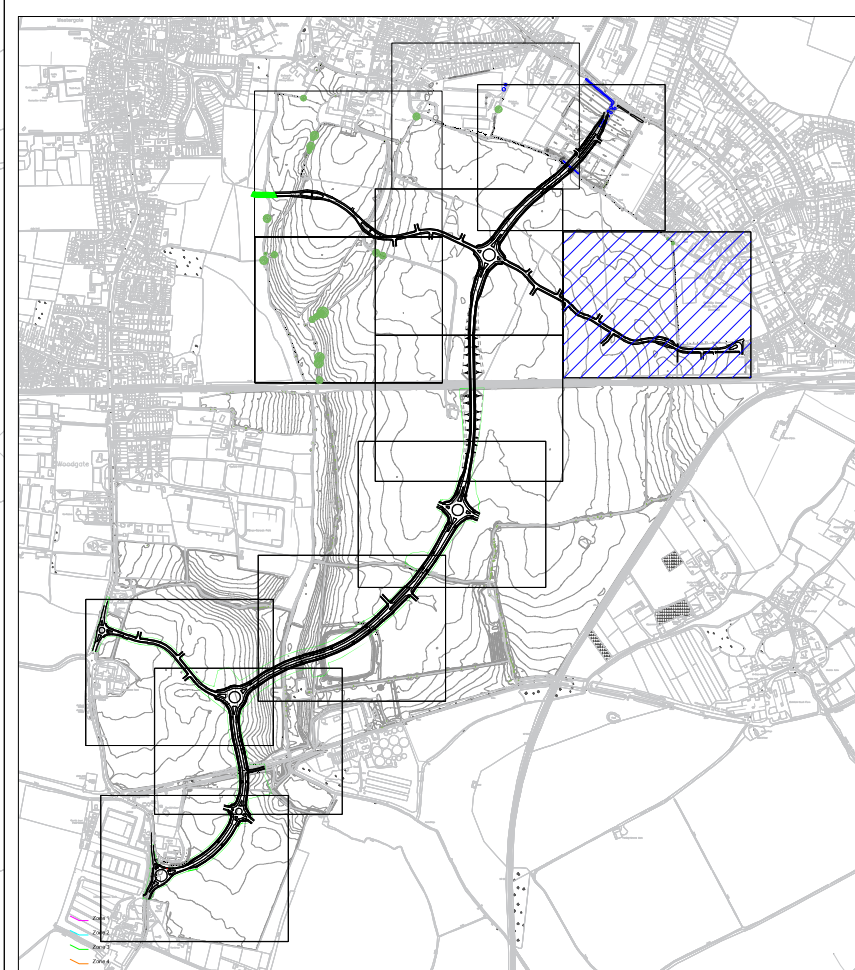

- NOTES:
- Where the Contractor undertakes or engages a third party to undertake temporary works design, or varies the Pell Frischmann design in any way, then the Contractor will take full responsibility and liability for all design aspects, including a Design Risk Assessment. The Contractor shall inform Pell Frischmann of any proposed variances to the design.
 - This drawing shall be read in conjunction with all other Electrical, Mechanical, Public Health & Architectural Drawings & The Specification.
 - Tree Survey Data was provided by Beechdown and Land & Heritage Ltd. Pell Frischmann will not be held liable for any inaccuracies.
 - Barnham Road Roundabout and Northern Link Road designed by WSP. Pell Frischmann will not be held liable for any inaccuracies contained within this section.
 - Partial Western Link Road designed by CALA. Pell Frischmann will not be held liable for any inaccuracies contained within this section.



- KEY:
- A29 Corridor**
 - Highlighted Information**
 - CATEGORY A**
 - CATEGORY B**
 - CATEGORY C**
 - CATEGORY U**
 - ROOT PROTECTION AREA**
 - TPO TREE**
 - H = HEDGE**
 - T = SINGLE TREE**
 - G = GROUP OF TREES**

P03	Client Reference Updated	KM	TM	TM	10.01.22
P02	Scale Bar Added, Client Reference Updated	KM	TM	TM	05.11.21
P01	Minor amendments following comments from team	KM	TM	TM	05.10.21
REV	DESCRIPTION	DRN	CHW	APP	DATE

Pell Frischmann
5th Floor, 85 Strand London WC2R 0DW
Telephone +44 (0)20 7486 3661
Email: pflondon@pellfrischmann.com
www.pellfrischmann.com

Client
**CC Projects
Ashmarden Ltd
Hanbury (PM) Ltd**

Project
BEW Parcel SC1

Drawing Title
**A29 Link Road
Tree Constraints Plan
(Sheet 6 of 13)**

	Name	Date	Scale	
Drawn	JMH	Aug 2021	File No.	1:500 @ A0
Designed	JMH	Aug 2021	A13394-PF-ZZ-XX-DR-CD-00100-00108 P03.dwg	
Checked	CG	Aug 2021	Drawing Status	Preliminary
Approved	TM	Aug 2021	Revision	
Drawing No.	A13394-PF-ZZ-XX-DR-CD-00105			P03