



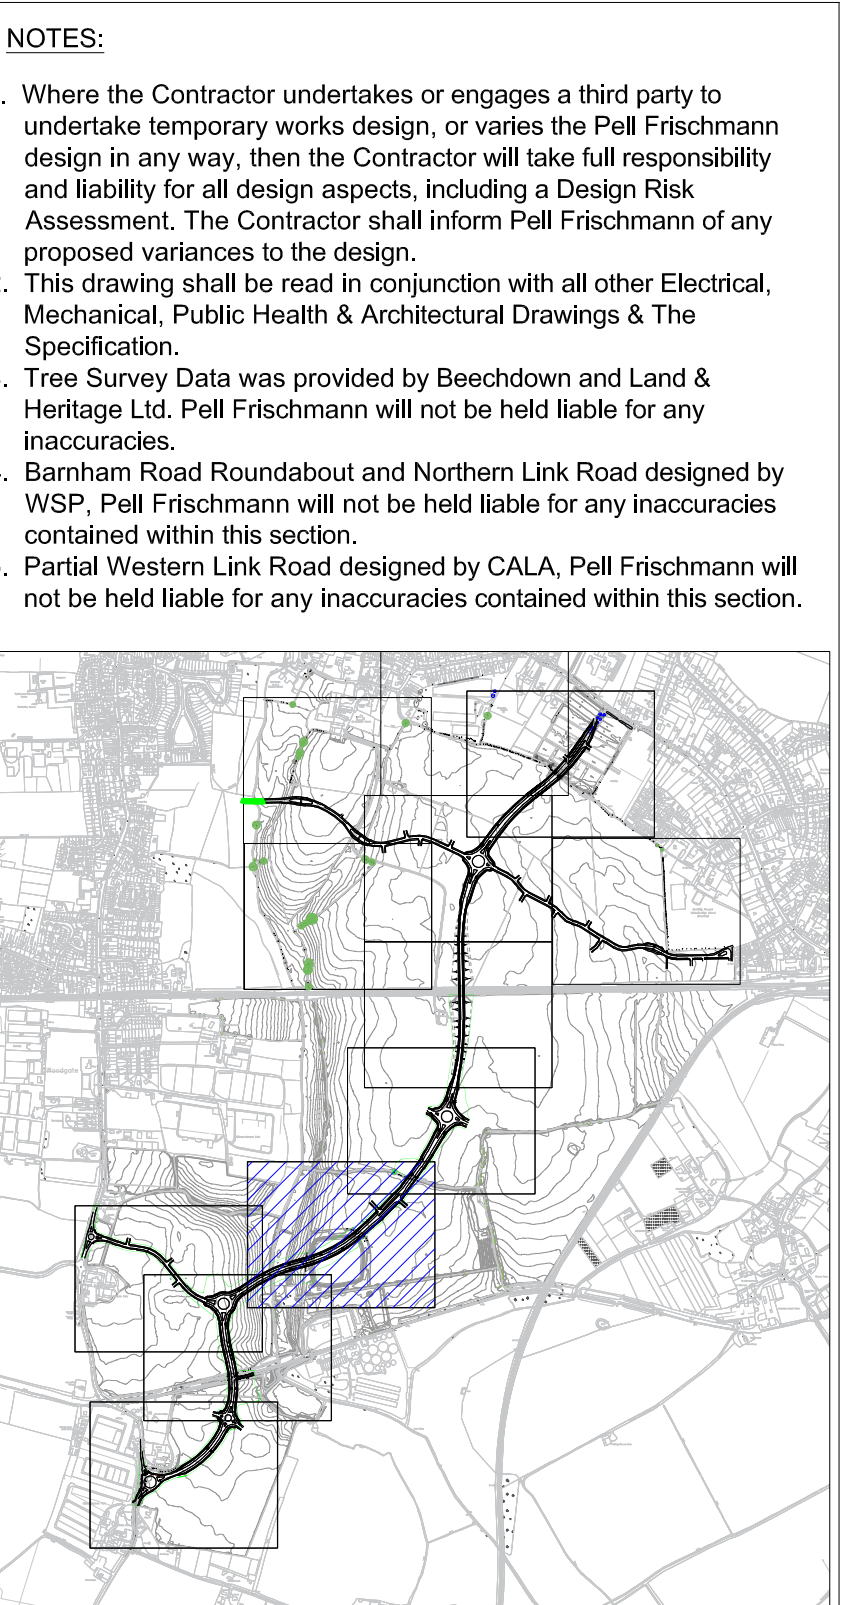

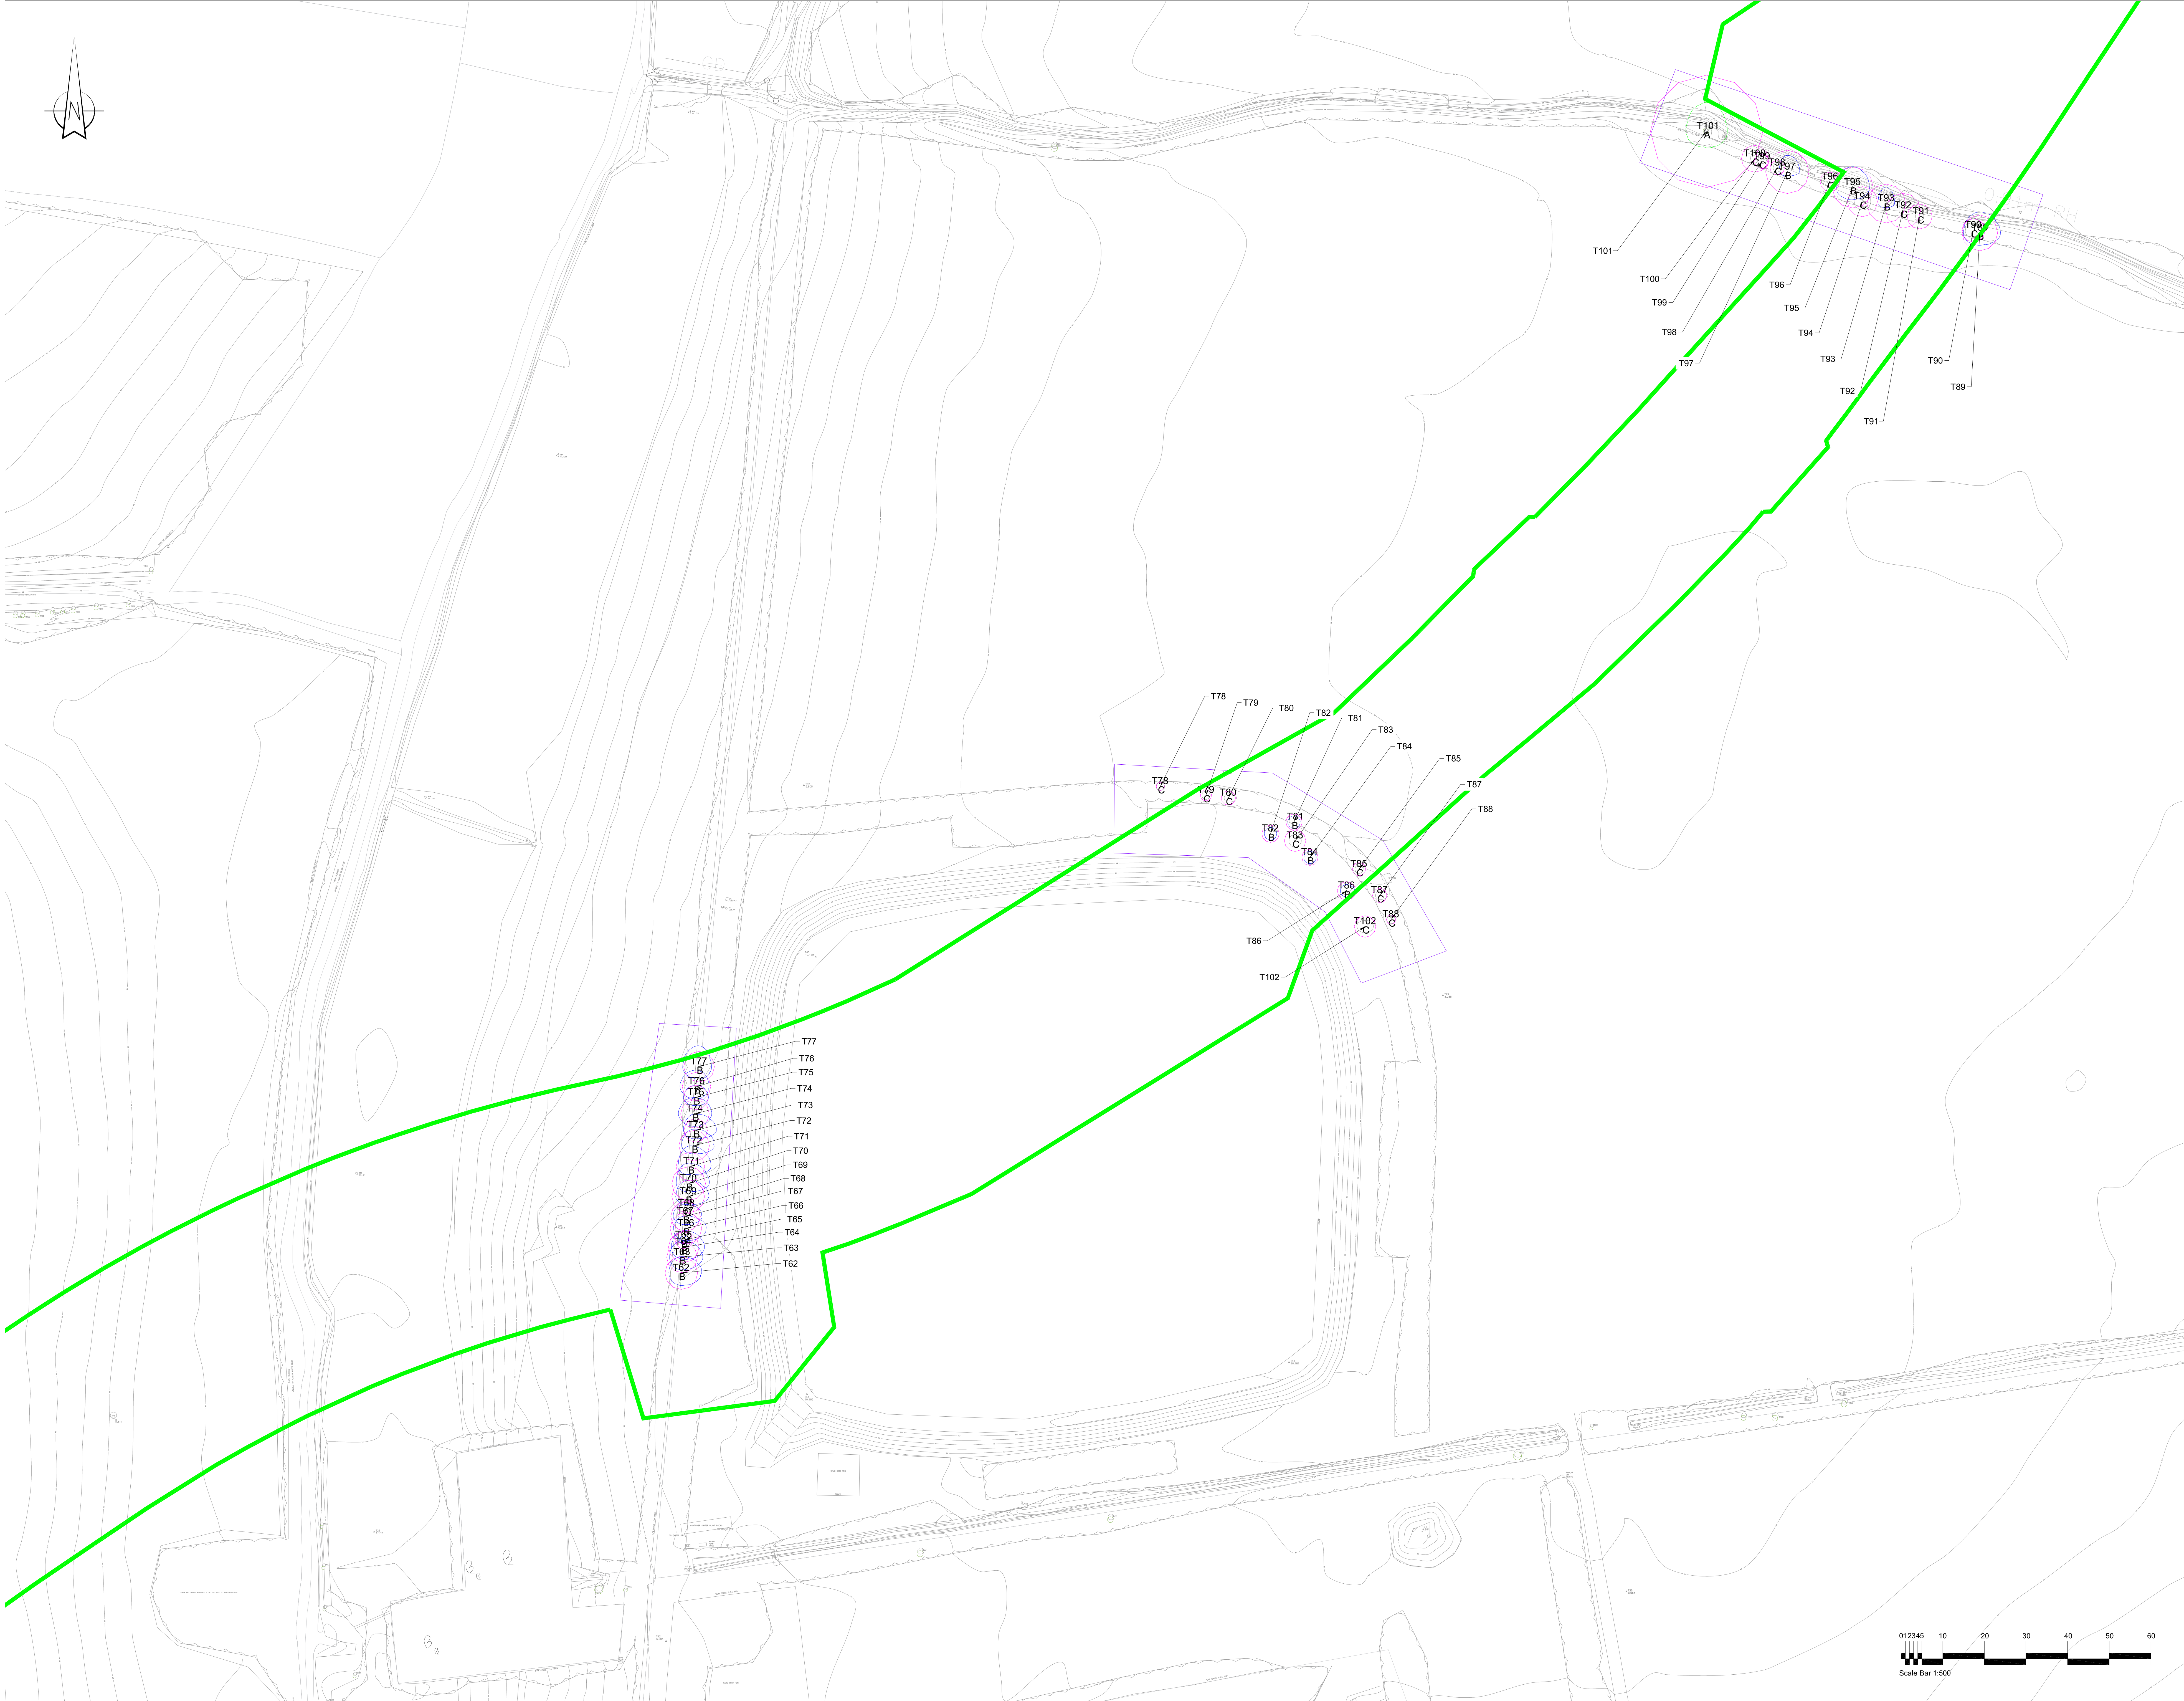

KEY:

- A29 Corridor
- Highlighted Information
- CATEGORY A
- CATEGORY B
- CATEGORY C
- CATEGORY U
- ROOT PROTECTION AREA
- TPO TREE

H = HEDGE  
T = SINGLE TREE  
G = GROUP OF TREES

|     |                                               |     |     |     |          |
|-----|-----------------------------------------------|-----|-----|-----|----------|
| P03 | Client Reference Updated                      | KM  | TM  | TM  | 10.01.22 |
| P02 | Scale Bar Added, Client Reference Updated     | KM  | TM  | TM  | 05.11.21 |
| P01 | Minor amendments following comments from team | KM  | TM  | TM  | 05.10.21 |
| REV | DESCRIPTION                                   | DRN | CHW | APP | DATE     |

**Pell Frischmann**  
5th Floor, 85 Strand London WC2R 0DW  
Telephone +44 (0)20 7486 3661  
Email: pf.london@pellfrischmann.com  
www.pellfrischmann.com

Client  
**CC Projects  
Ashmarden Ltd  
Hanbury (PM) Ltd**

Project  
**BEW Parcel SC1**

Drawing Title  
**A29 Link Road  
Tree Constraints Plan  
(Sheet 9 of 13)**

|             | Name                        | Date     | Scale                                     |             |
|-------------|-----------------------------|----------|-------------------------------------------|-------------|
| Drawn       | JMH                         | Aug 2021 | File No:                                  | 1:500 @ A0  |
| Designed    | JMH                         | Aug 2021 | A13394-PF-ZZ-XX-DR-CD-00100-00108 P03.dwg |             |
| Checked     | CG                          | Aug 2021 | Drawing Status                            | Preliminary |
| Approved    | TM                          | Aug 2021 |                                           |             |
| Drawing No. | A13394-PF-ZZ-XX-DR-CD-00108 |          | Revision                                  | P03         |