



**Arboricultural Survey Appendix B Part 11 A13394-PF-ZZ-XX-DR-CD-00110 P03**

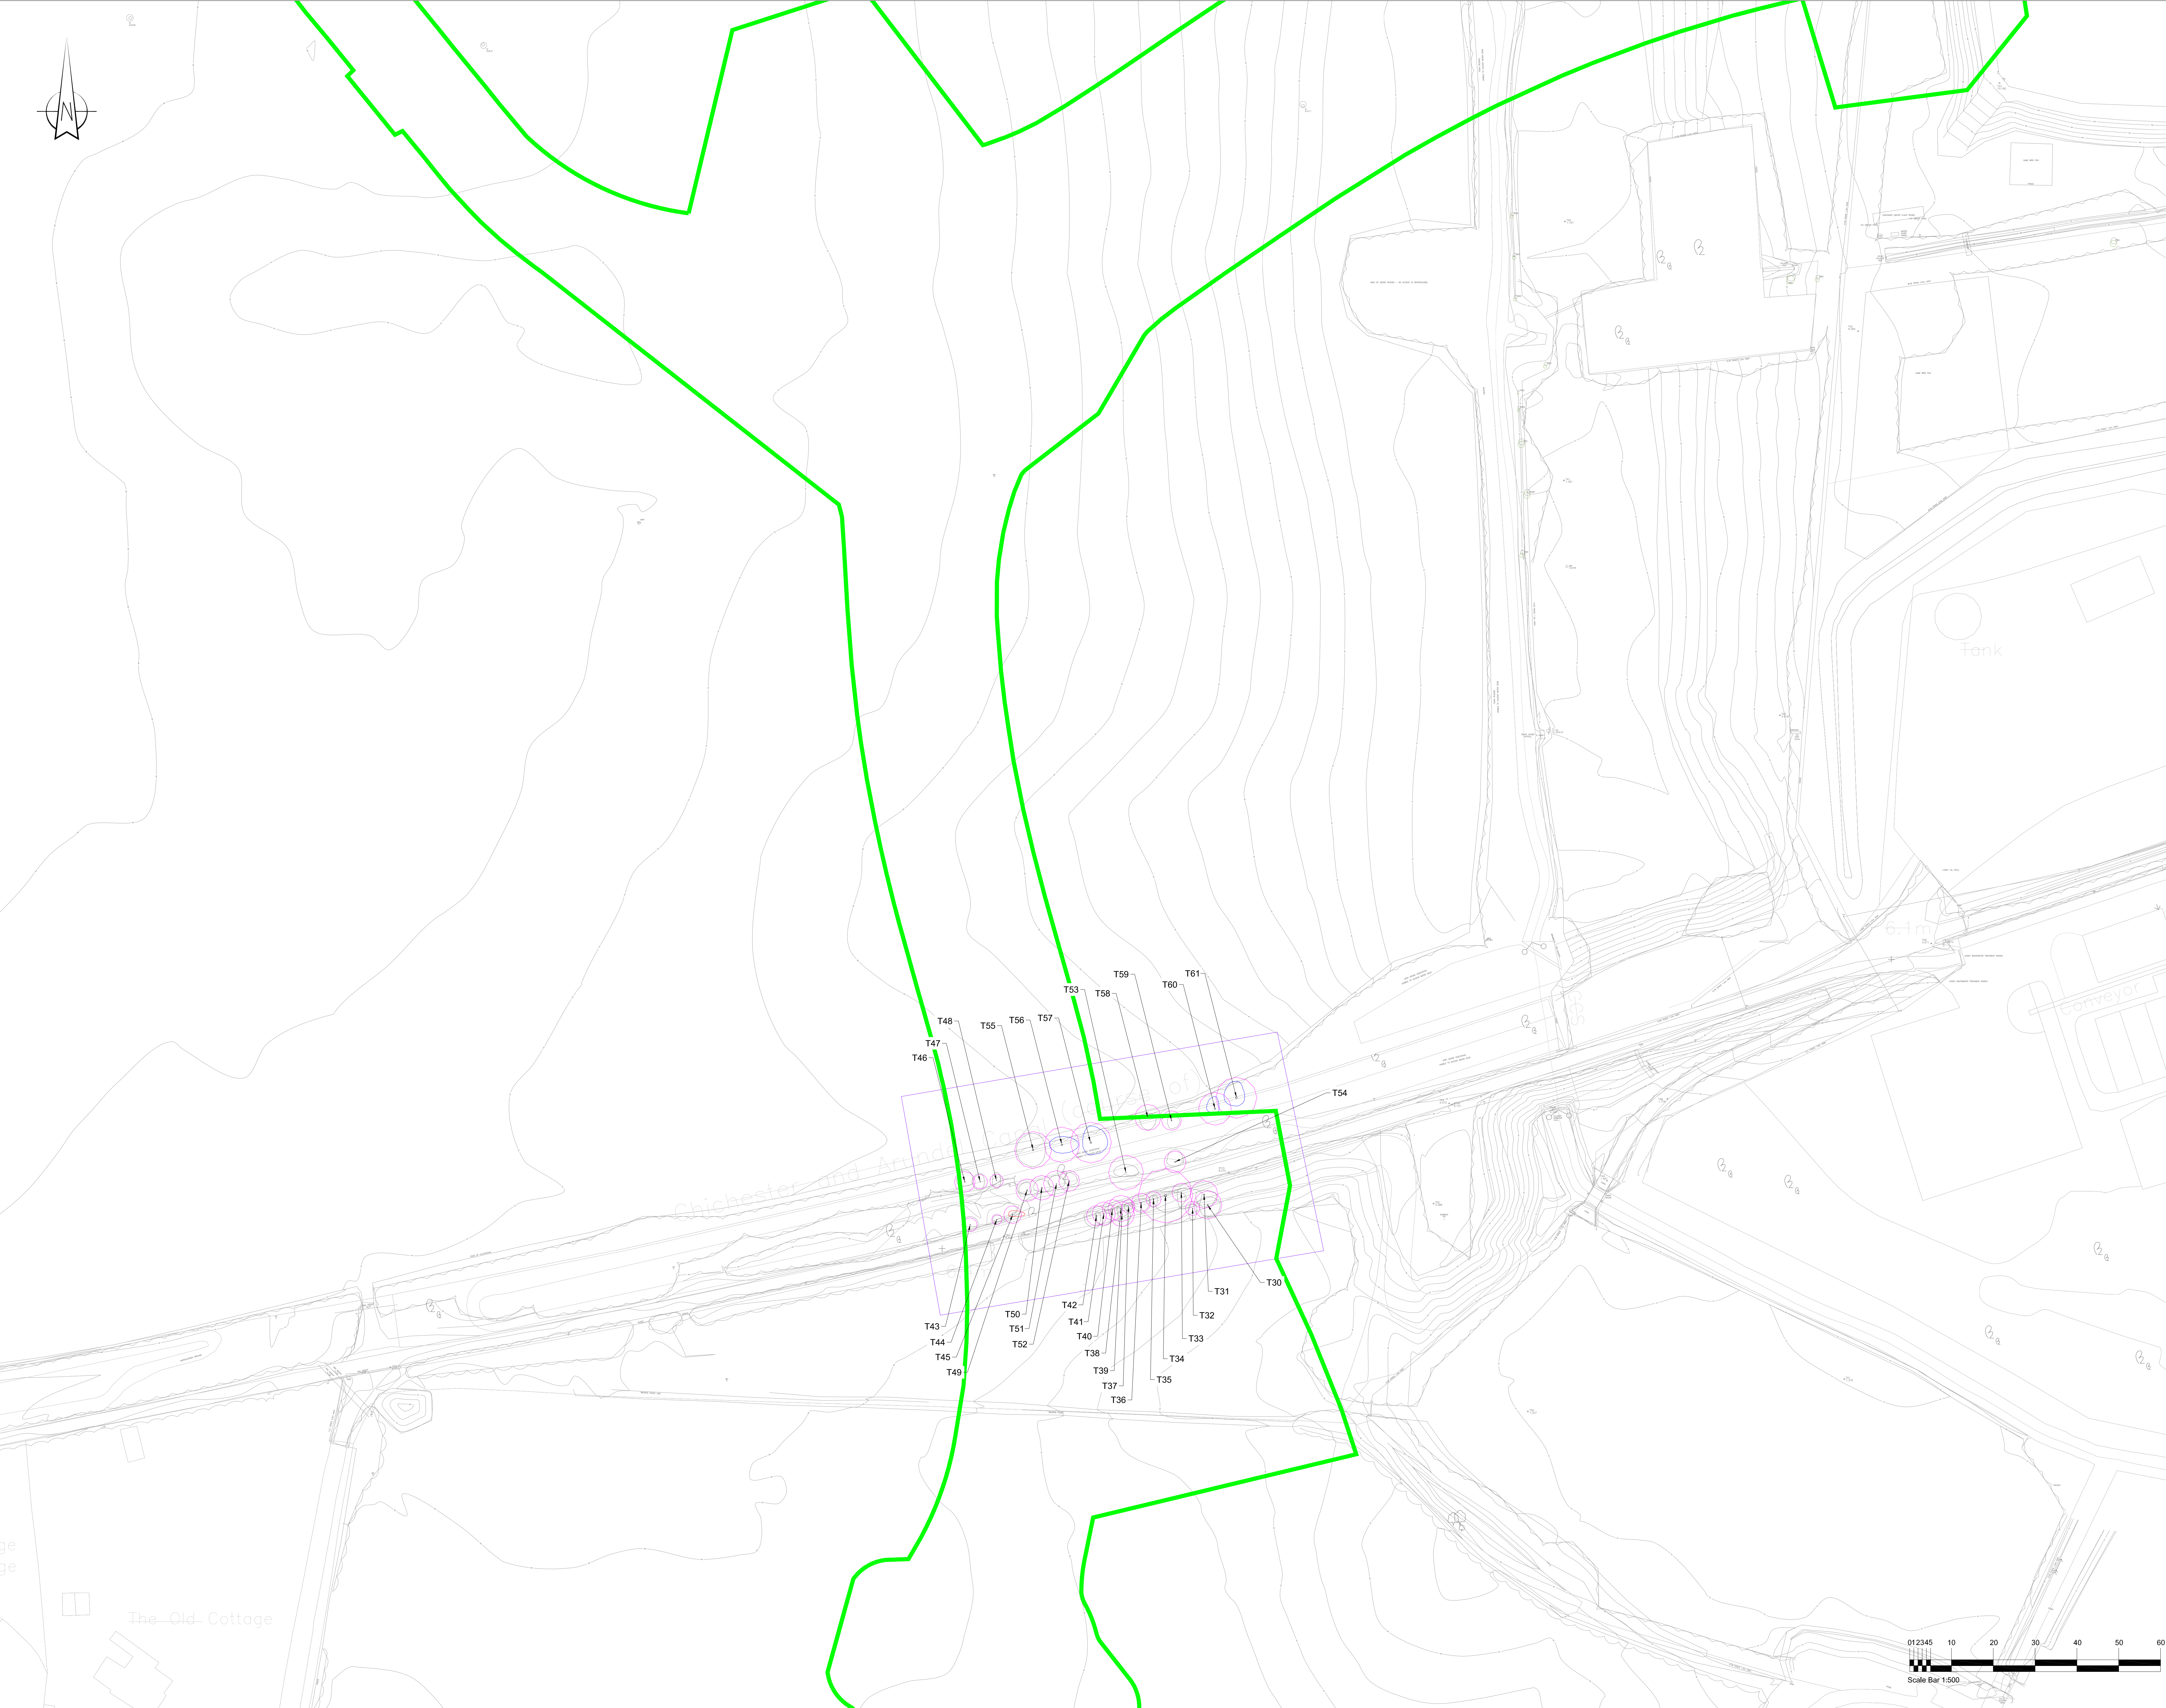

- NOTES:
- Where the Contractor undertakes or engages a third party to undertake temporary works design, or varies the Pell Frischmann design in any way, then the Contractor will take full responsibility and liability for all design aspects, including a Design Risk Assessment. The Contractor shall inform Pell Frischmann of any proposed variances to the design.
  - This drawing shall be read in conjunction with all other Electrical, Mechanical, Public Health & Architectural Drawings & The Specification.
  - Tree Survey Data was provided by Beechdown and Land & Heritage Ltd. Pell Frischmann will not be held liable for any inaccuracies.
  - Barnham Road Roundabout and Northern Link Road designed by WSP. Pell Frischmann will not be held liable for any inaccuracies contained within this section.
  - Partial Western Link Road designed by CALA. Pell Frischmann will not be held liable for any inaccuracies contained within this section.

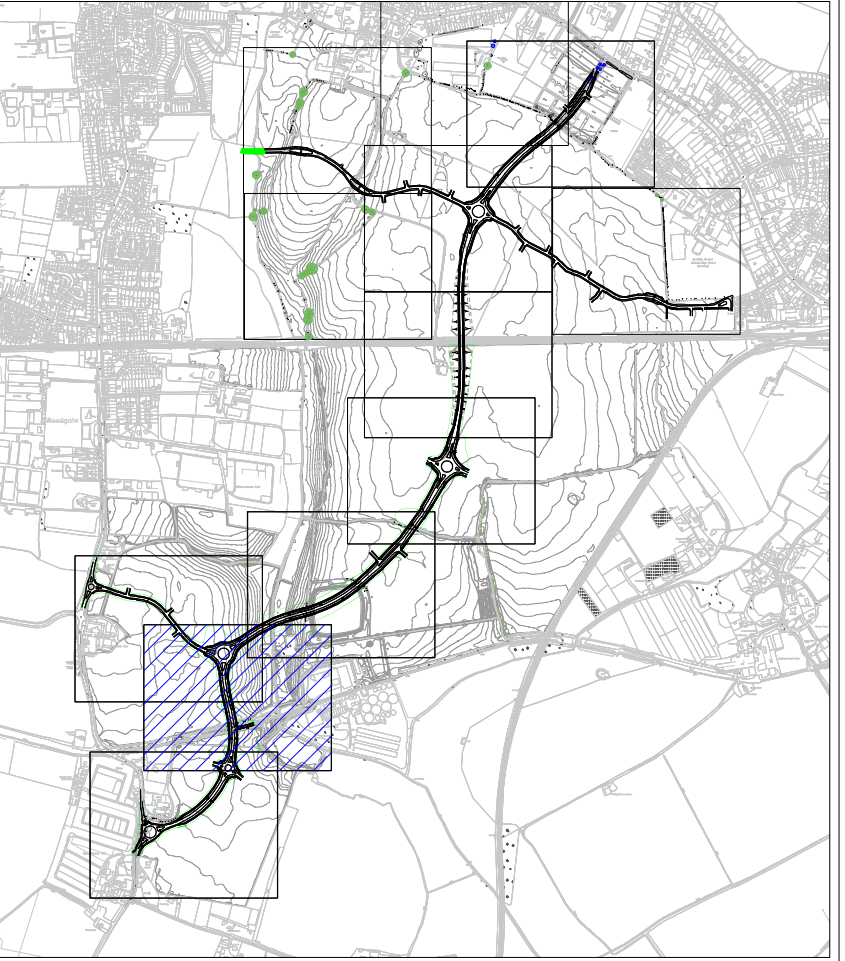

- KEY:
- A29 Corridor**
  - Highlighted Information**
  - CATEGORY A**
  - CATEGORY B**
  - CATEGORY C**
  - CATEGORY U**
  - ROOT PROTECTION AREA**
  - TPO TREE**
  - H = HEDGE**
  - T = SINGLE TREE**
  - G = GROUP OF TREES**

|      |                                               |     |     |      |          |
|------|-----------------------------------------------|-----|-----|------|----------|
| P03  | Client Reference Updated                      | KM  | TM  | TM   | 10.01.22 |
| P02  | Scale Bar Added, Client Reference Updated     | KM  | TM  | TM   | 05.11.21 |
| P01  | Minor amendments following comments from team | KM  | TM  | TM   | 05.10.21 |
| REV. | DESCRIPTION                                   | DRN | CHW | APP. | DATE     |

**Pell Frischmann**  
5th Floor, 85 Strand London WC2R 0DW  
Telephone +44 (0)20 7486 3661  
Email: pflondon@pellfrischmann.com  
www.pellfrischmann.com

Client  
**CC Projects  
Ashmarden Ltd  
Hanbury (PM) Ltd**

Project  
**BEW Parcel SC1**

Drawing Title  
**A29 Link Road  
Tree Constraints Plan  
(Sheet 11 of 13)**

|             | Name                        | Date     | Scale          | 1:500 @ A0                                |
|-------------|-----------------------------|----------|----------------|-------------------------------------------|
| Drawn       | JMH                         | Aug 2021 | File No.       | A13394-PF-ZZ-XX-DR-CD-00100-00108 P03.dwg |
| Designed    | JMH                         | Aug 2021 | Drawing Status | Preliminary                               |
| Checked     | CG                          | Aug 2021 | Revision       |                                           |
| Approved    | TM                          | Aug 2021 |                |                                           |
| Drawing No. | A13394-PF-ZZ-XX-DR-CD-00110 |          |                |                                           |
|             |                             |          |                | P03                                       |