
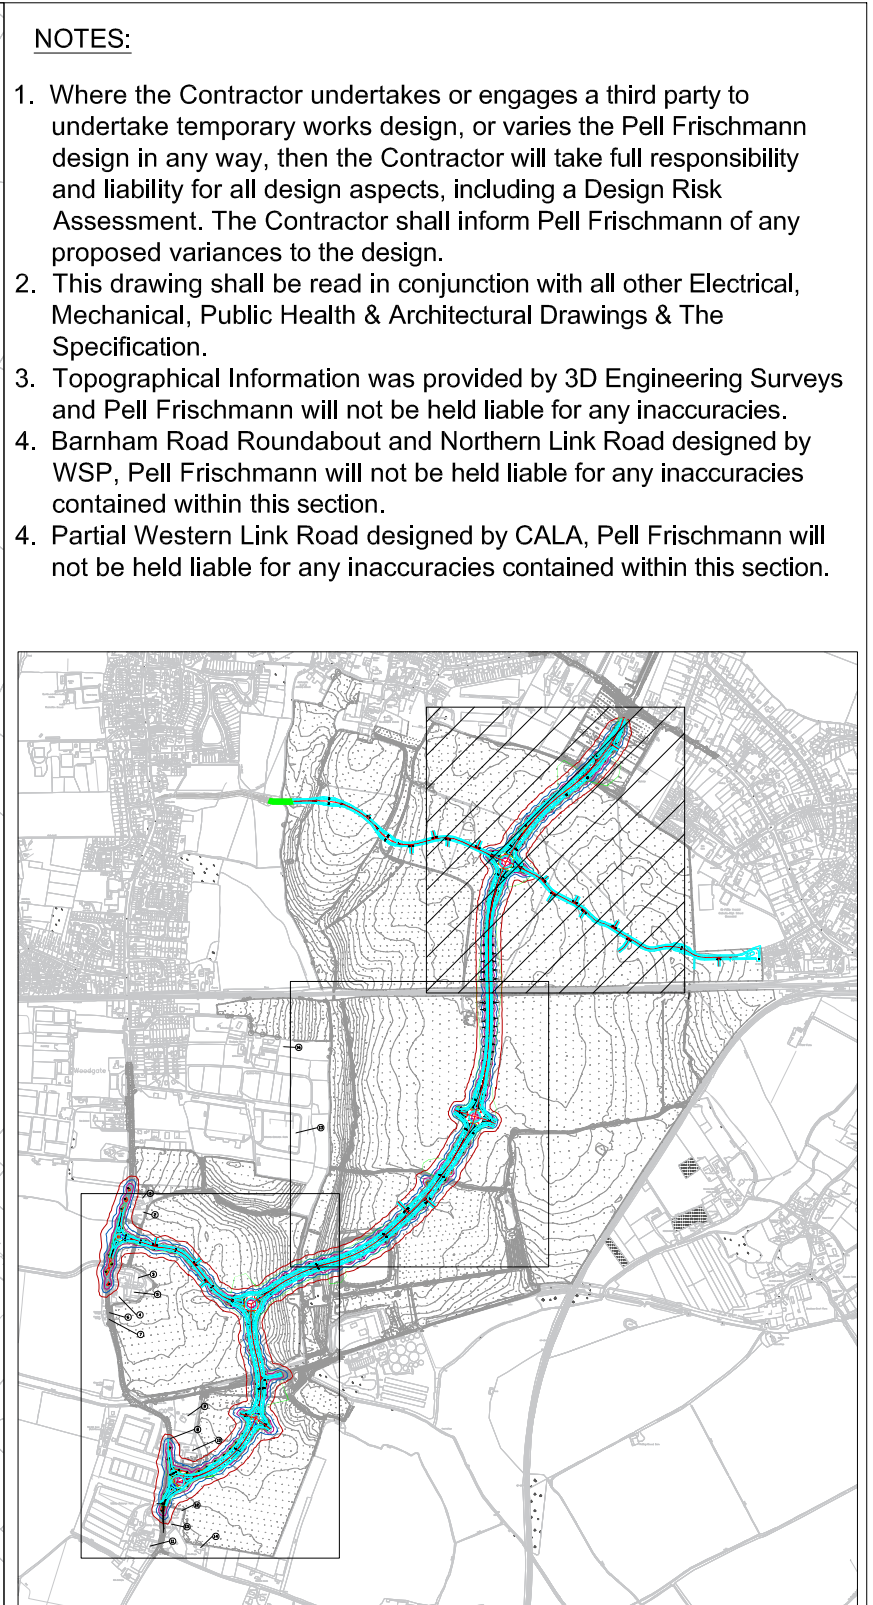


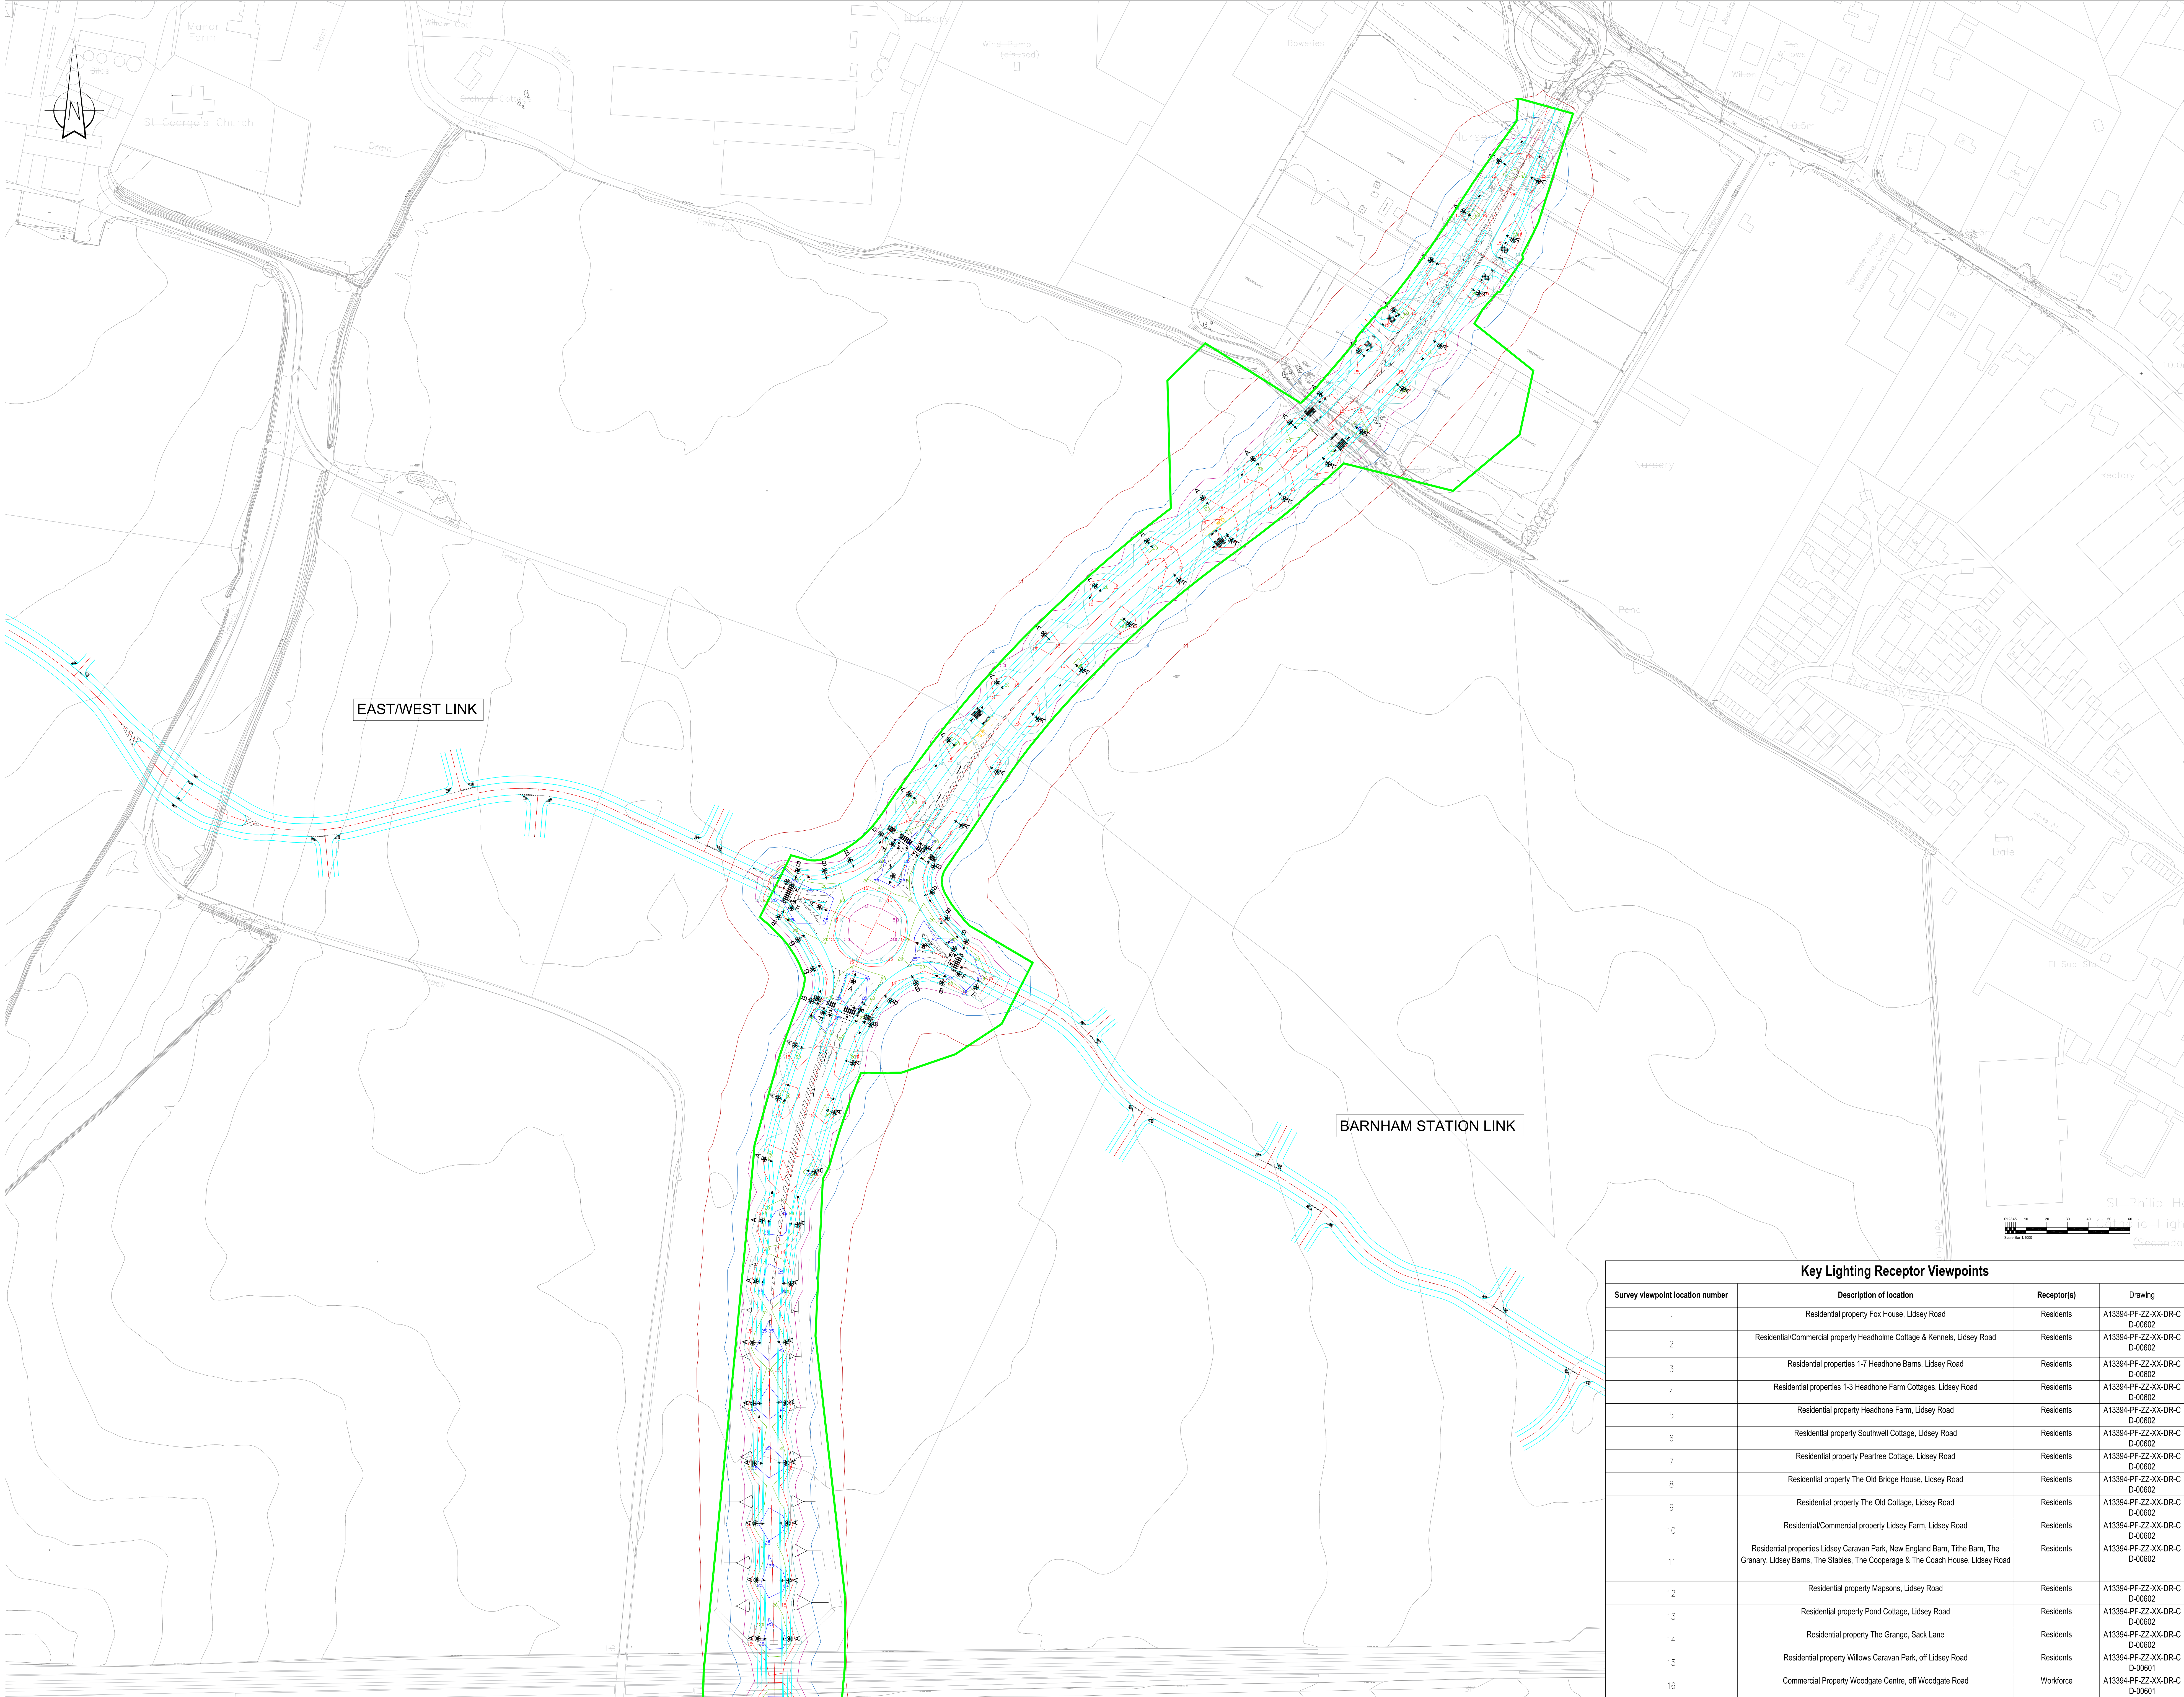

KEY:

A29 ROAD CORRIDOR

A Philips Luma Gen 2 Mini BGP703 DW10 10km LED luminaire post top mounted at zero degrees elevation on 8m galvanised steel stepped tubular root planted column.

B Philips Luma Gen 2 Mini BGP703 DX51 13.5km LED luminaire post top mounted at zero degrees elevation on 8m galvanised steel stepped tubular root planted column.

F Philips Luma Gen 2 Mini BGP702 DPR1 6.4km LED luminaire post top mounted at zero degrees elevation on 6m galvanised steel stepped tubular root planted column.

0.1 LUX Contour
1.0 LUX Contour
5.0 LUX Contour
10 LUX Contour
15 LUX Contour
20 LUX Contour
25 LUX Contour

1 Receptor Location

Please Note:
This drawing is to be read in conjunction with the Barnham Eastergate Westergate, Strategic Site Lighting Assessment report

Key Lighting Receptor Viewpoints			
Survey viewpoint location number	Description of location	Receptor(s)	Drawing
1	Residential property Fox House, Lidsey Road	Residents	A13394-PF-ZZ-XX-DR-C D-00602
2	Residential/Commercial property Headholme Cottage & Kennels, Lidsey Road	Residents	A13394-PF-ZZ-XX-DR-C D-00602
3	Residential properties 1-7 Headhorne Barns, Lidsey Road	Residents	A13394-PF-ZZ-XX-DR-C D-00602
4	Residential properties 1-3 Headhorne Farm Cottages, Lidsey Road	Residents	A13394-PF-ZZ-XX-DR-C D-00602
5	Residential property Headhorne Farm, Lidsey Road	Residents	A13394-PF-ZZ-XX-DR-C D-00602
6	Residential property Southwell Cottage, Lidsey Road	Residents	A13394-PF-ZZ-XX-DR-C D-00602
7	Residential property Peartree Cottage, Lidsey Road	Residents	A13394-PF-ZZ-XX-DR-C D-00602
8	Residential property The Old Bridge House, Lidsey Road	Residents	A13394-PF-ZZ-XX-DR-C D-00602
9	Residential property The Old Cottage, Lidsey Road	Residents	A13394-PF-ZZ-XX-DR-C D-00602
10	Residential/Commercial property Lidsey Farm, Lidsey Road	Residents	A13394-PF-ZZ-XX-DR-C D-00602
11	Residential properties Lidsey Caravan Park, New England Barn, Tiltie Barn, The Granary, Lidsey Barns, The Stables, The Cooperage & The Coach House, Lidsey Road	Residents	A13394-PF-ZZ-XX-DR-C D-00602
12	Residential property Mapsons, Lidsey Road	Residents	A13394-PF-ZZ-XX-DR-C D-00602
13	Residential property Pond Cottage, Lidsey Road	Residents	A13394-PF-ZZ-XX-DR-C D-00602
14	Residential property The Grange, Sack Lane	Residents	A13394-PF-ZZ-XX-DR-C D-00602
15	Residential property Willows Caravan Park, off Lidsey Road	Residents	A13394-PF-ZZ-XX-DR-C D-00601
16	Commercial Property Woodgate Centre, off Woodgate Road	Workforce	A13394-PF-ZZ-XX-DR-C D-00601

PO3 Client Reference updated

PO2 Scale Bar Added, Client Reference Updated

PO1 Minor amendments following comments from team

PO0 First Issue

REV

DESCRIPTION

DRN/CHK/APP/ DATE

Pell Frischmann

5th Floor, 85 Strand London WC2R 0DW

Telephone +44 (0)20 7486 3661

Email: pfr@pellfrischmann.com

www.pellfrischmann.com

Client

CC Projects

Ashmarden Ltd

Hanbury (PM) Ltd

Project

BEW Parcel SC1

Drawing Title

A29 Link Road

Street Lighting and

Lighting Contours Design

Drawn	Name	Date	Scale	1:1000 @ A0
Designed	GL	Aug 2021	File No.	A13394-PF-ZZ-XX-DR-CD-00600 P03.dwg
Checked	GL	Aug 2021	Drawing Status	Preliminary
Approved	TM	Aug 2021	Revision	

Drawing No.

A13394-PF-ZZ-XX-DR-CD-00600

P03

P:\13394\A13394\A29 Barnham Eastergate Westergate\03 Drawings\01 CAD\Output\Drawings\Output\Drawings\A13394-PF-ZZ-XX-DR-CD-00600 P03.dwg Plot on 14/01/22 at 09:29 by NM201686