


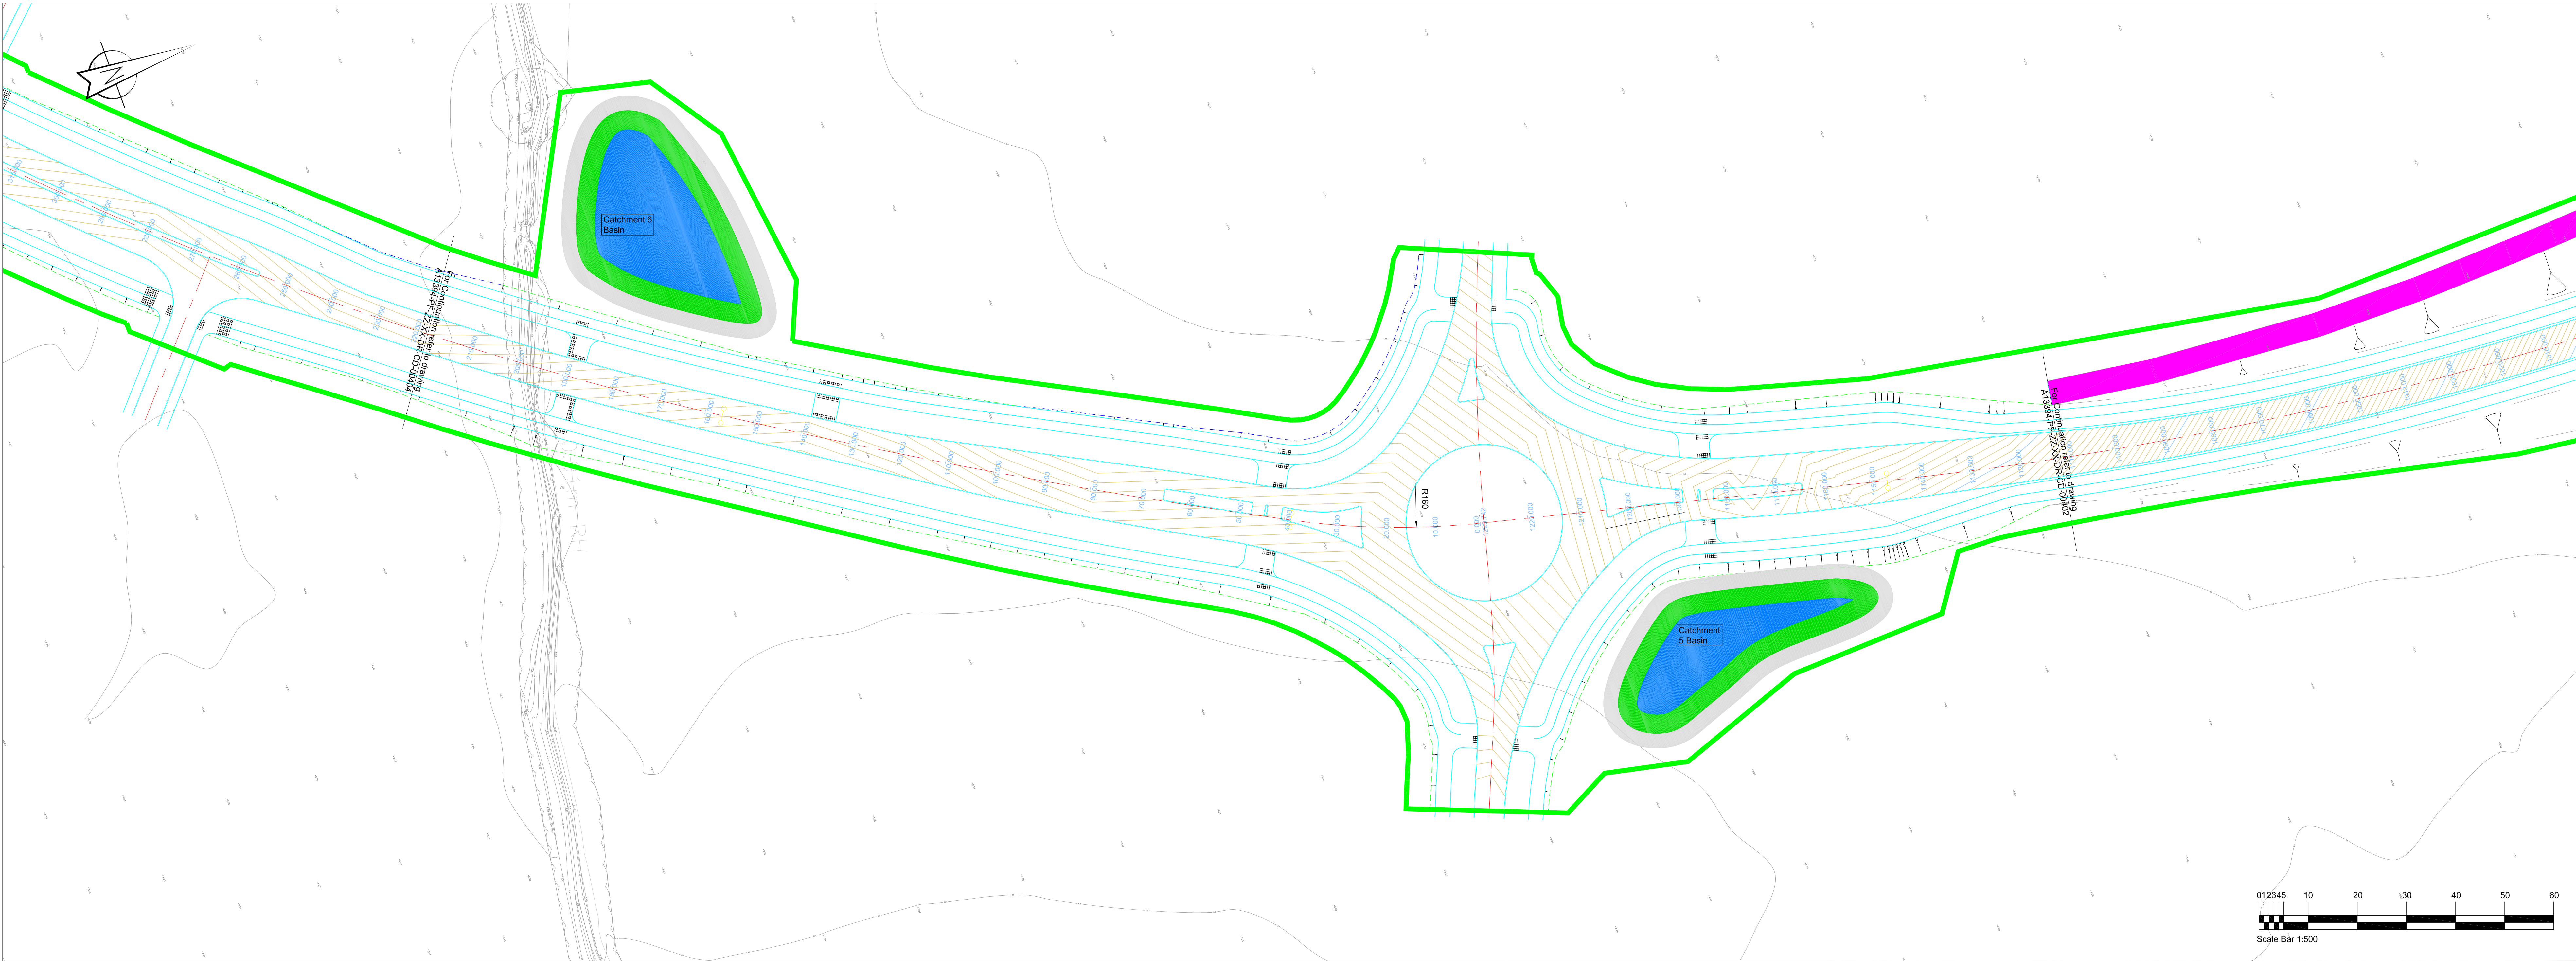

NOTES:

- Where the Contractor undertakes or engages a third party to undertake temporary works design, or varies the Pell Frischmann design in any way, then the Contractor will take full responsibility and liability for all design aspects, including a Design Risk Assessment. The Contractor shall inform Pell Frischmann of any proposed variances to the design.
- This drawing shall be read in conjunction with all other Electrical, Mechanical, Public Health & Architectural Drawings & The Specification.
- Topographical Information was provided by 3D Engineering Surveys and Pell Frischmann will not be held liable for any inaccuracies.
- Barnham Road Roundabout and Northern Link Road designed by WSP. Pell Frischmann will not be held liable for any inaccuracies contained within this section.
- Partial Western Link Road designed by CALA, Pell Frischmann will not be held liable for any inaccuracies contained within this section.


Location Plan

KEY:

- DETAILED PLANNING APPLICATION BOUNDARY**
- EARTHWORKS BOUNDARY - IN FILL**
- EARTHWORKS BOUNDARY - IN CUT**
- PROPOSED KERBS & Edgings**
- MAJOR CONTOUR (0.5m Intervals)**
- MINOR CONTOUR (0.1m Intervals)**
- CHAINAGE**

KEY: LONGSECTIONS

- EXISTING GROUND PROFILE**
- PROPOSED CARRIAGEWAY PROFILE**

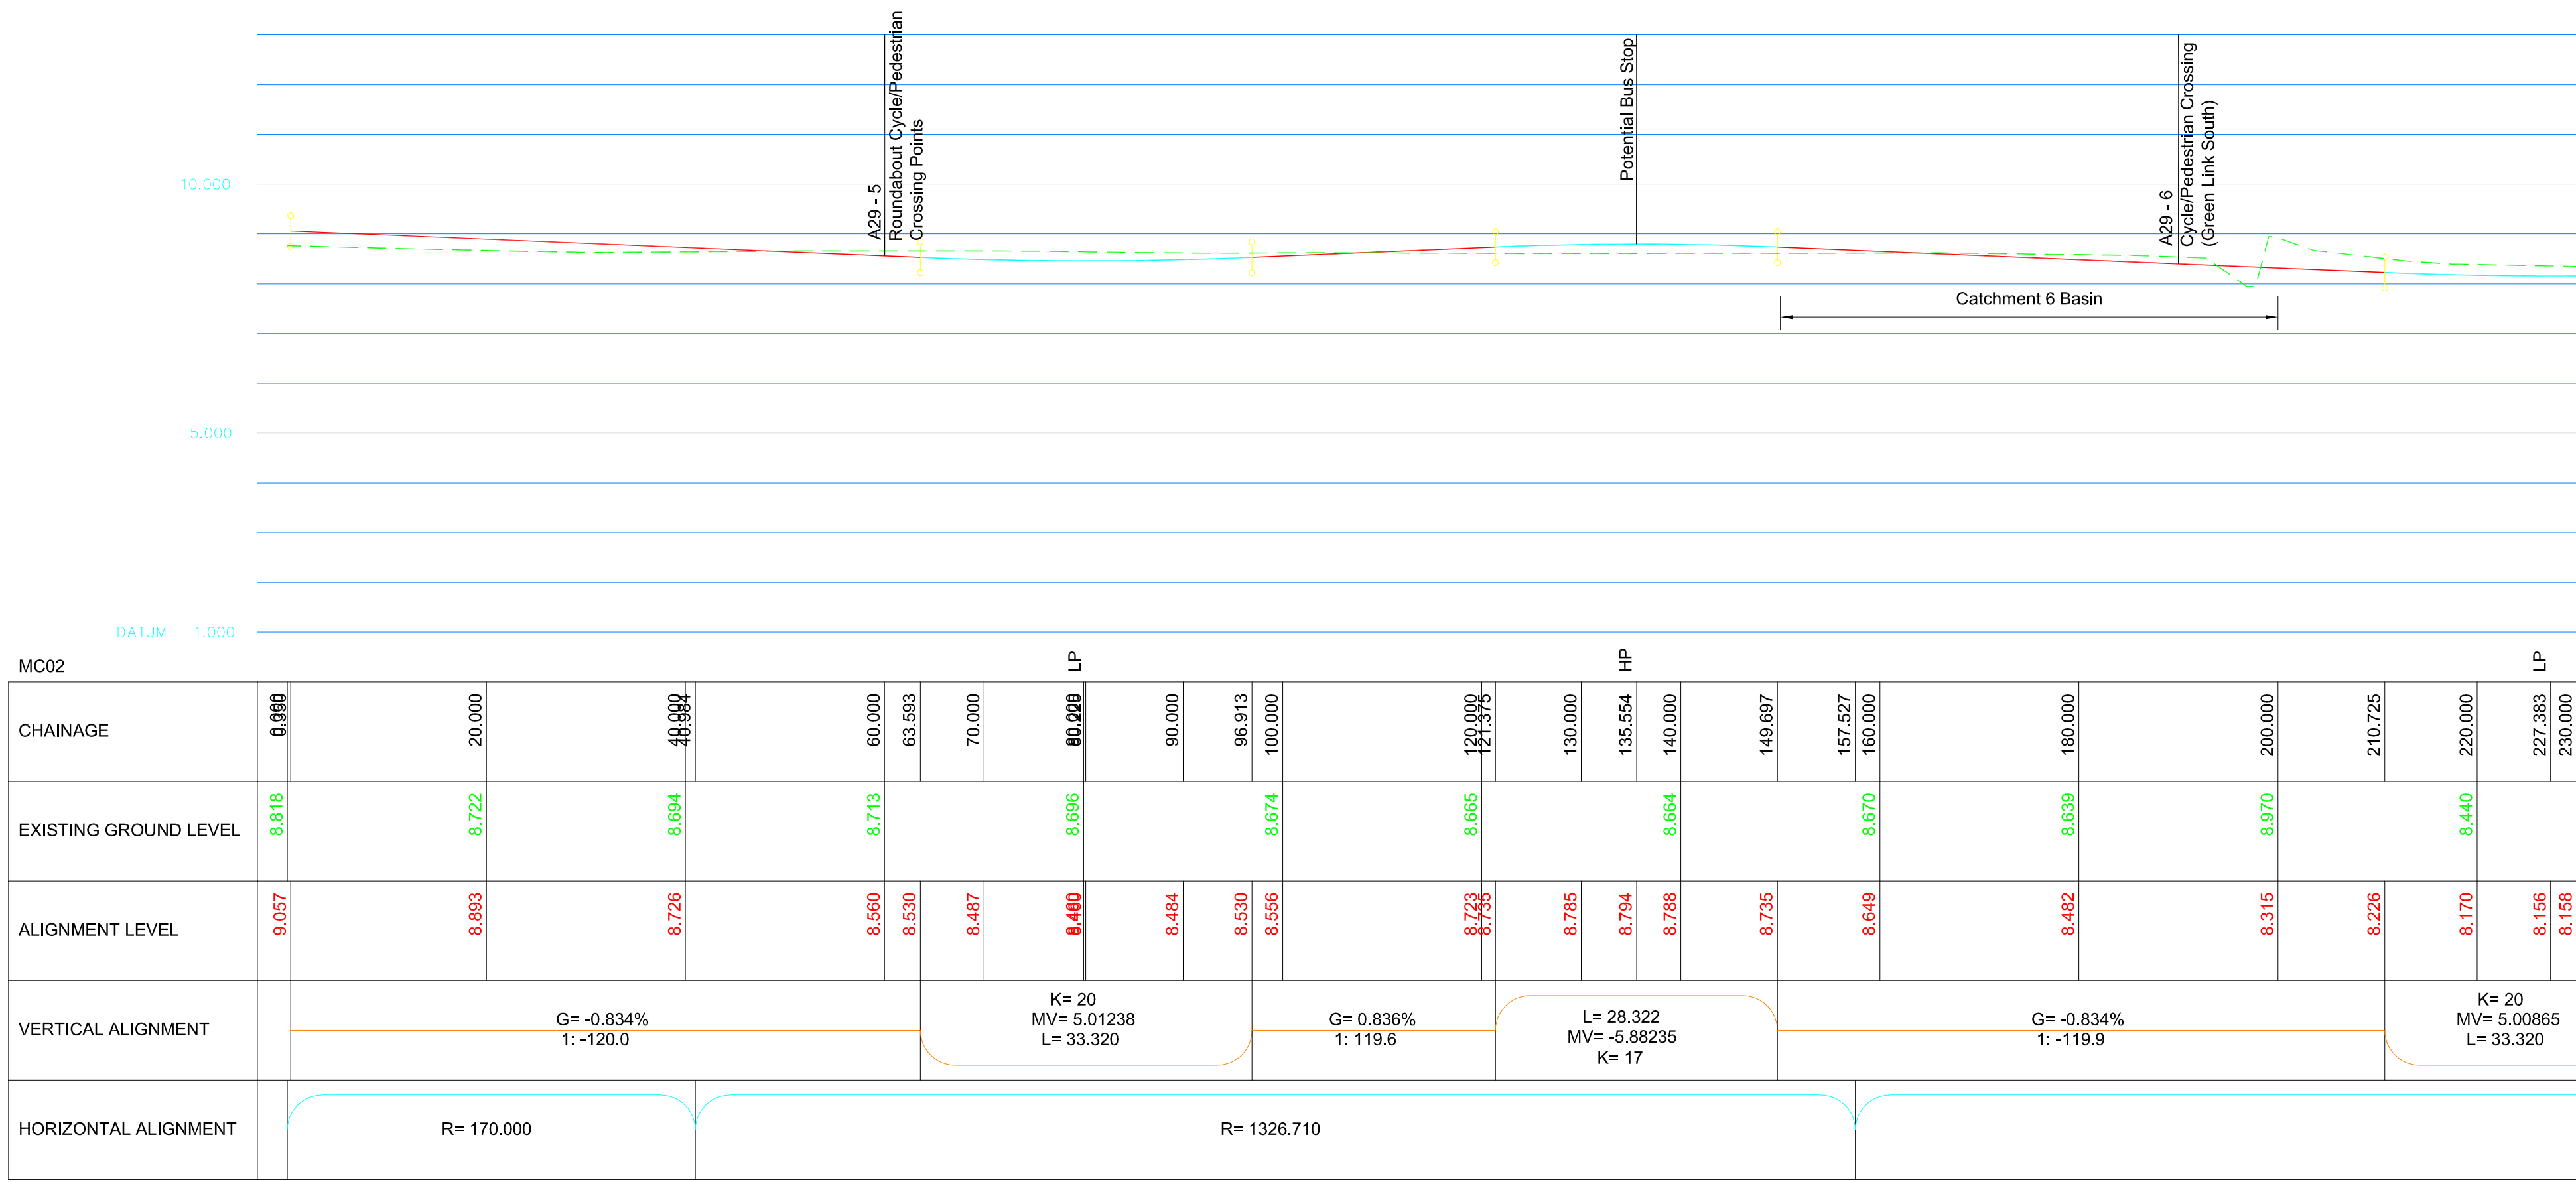

Pell Frischmann

5th Floor, 85 Strand London WC2R 0DW

Telephone +44 (0)20 7486 3661
Email: pflondon@pellfrischmann.com
www.pellfrischmann.com

Client

CC Projects
Ashmarden Ltd
Hanbury (PM) Ltd

Project

BEW Parcel SC1

Drawing Title

A29 Link Road
Earthworks and Construction Extents
Sheet 4 of 8

	Name	Date	Scale	
Drawn	ZB	May 2021	File No.	1:500 @ A0
Designed	ZB	May 2021	A13394-PF-ZZ-XX-DR-CD-00400 - 00407 P05.dwg	
Checked	KM	May 2021	Drawing Status	Preliminary
Approved	TML	May 2021		
Drawing No.	A13394-PF-ZZ-XX-DR-CD-00403		Revision	P05