


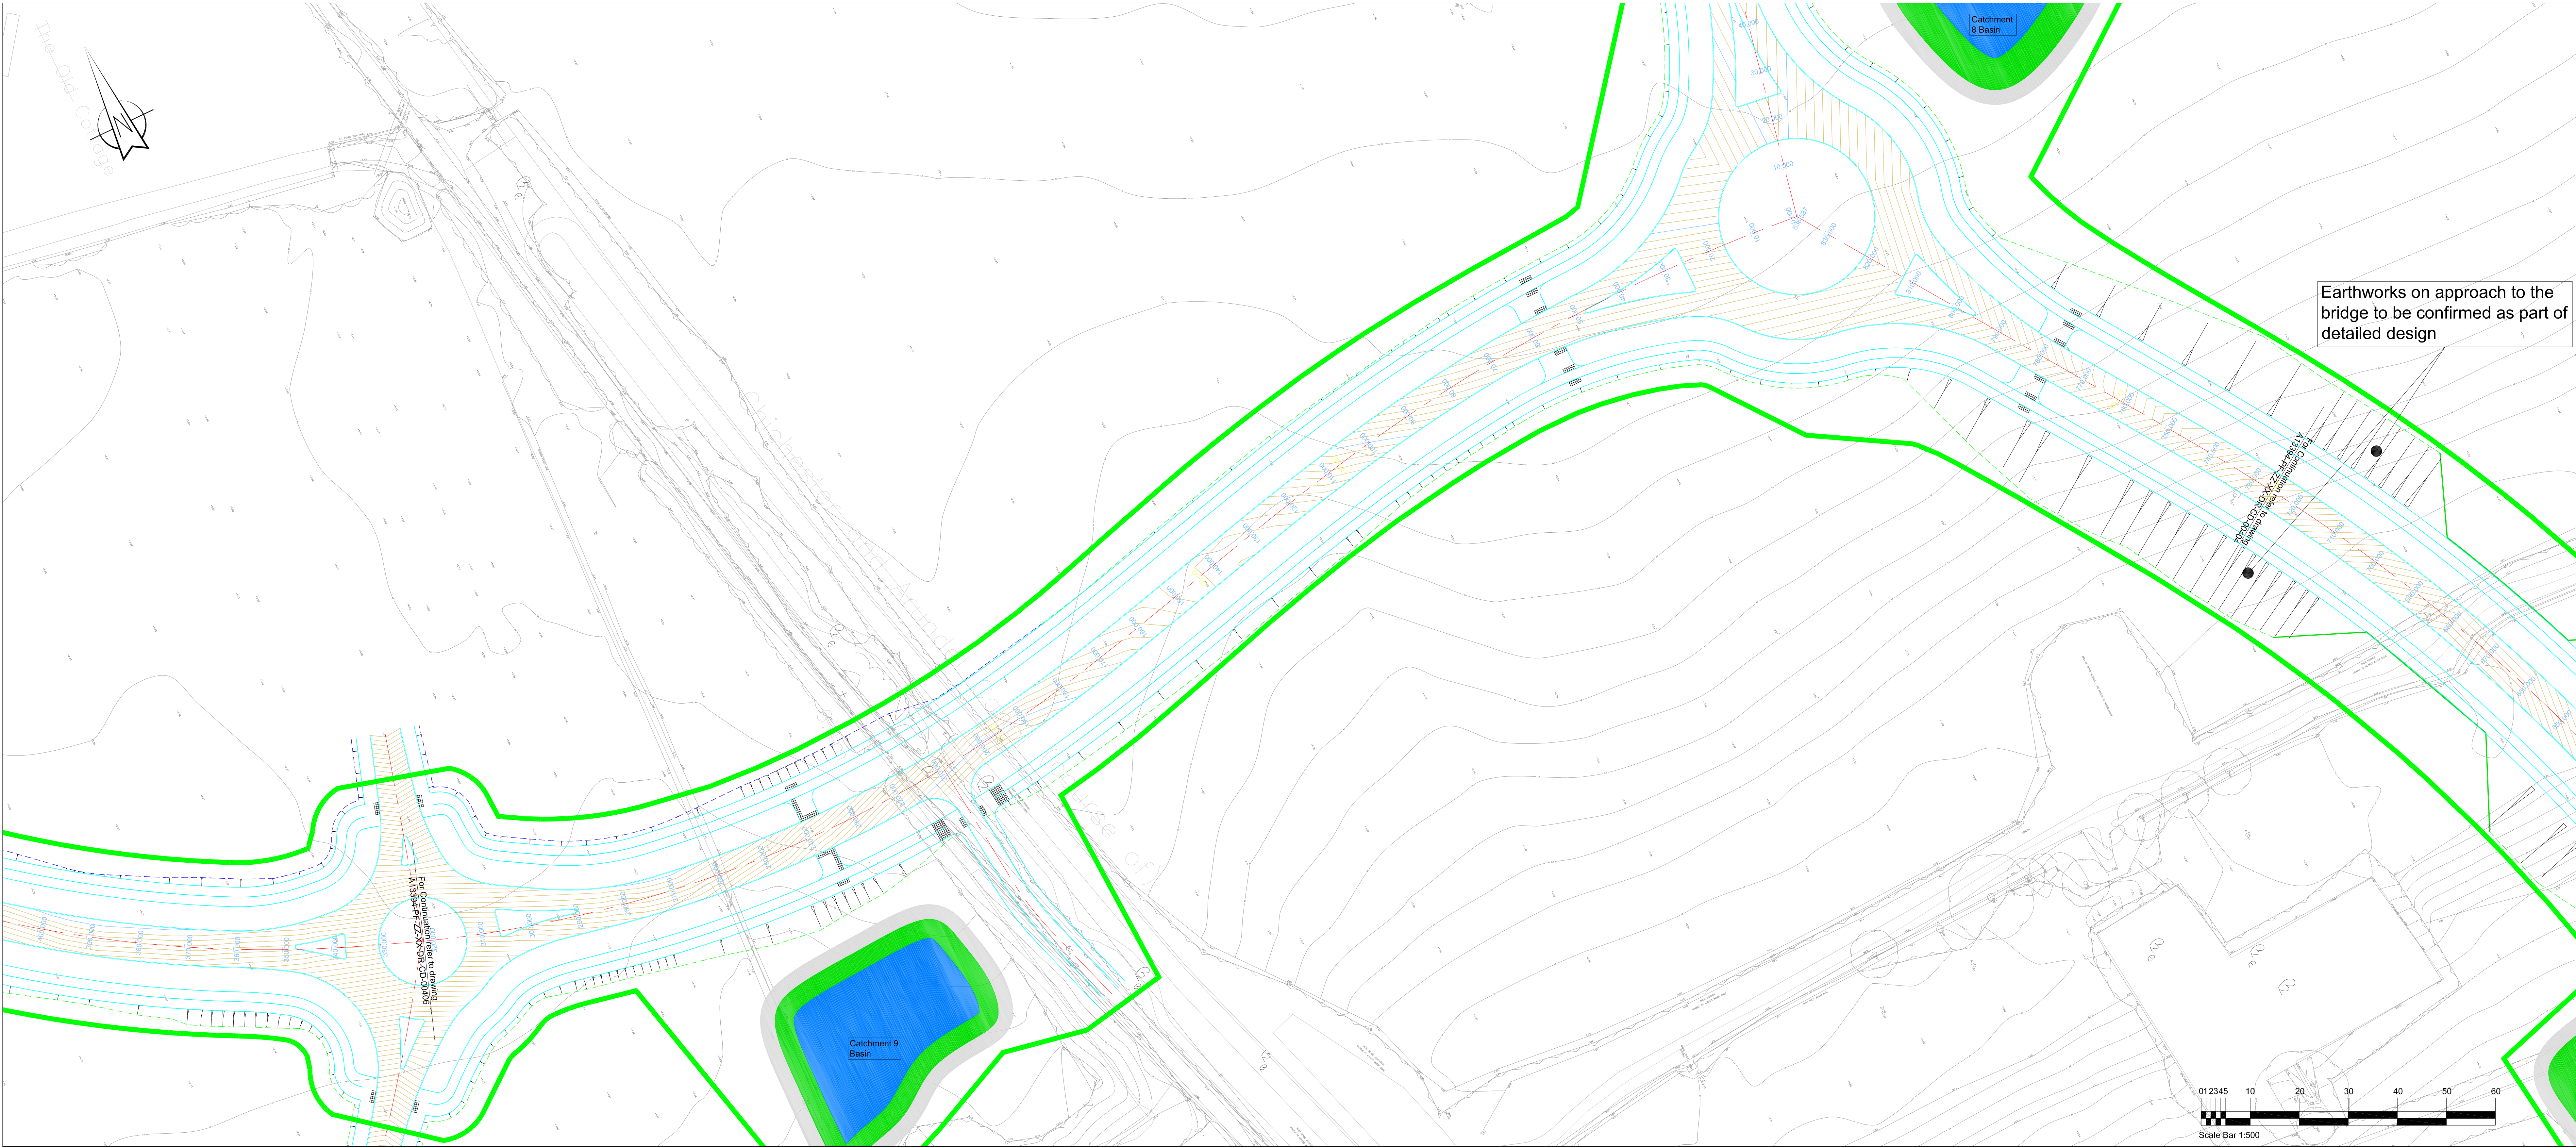

**NOTES:**

- Where the Contractor undertakes or engages a third party to undertake temporary works design, or varies the Pell Frischmann design in any way, then the Contractor will take full responsibility and liability for all design aspects, including a Design Risk Assessment. The Contractor shall inform Pell Frischmann of any proposed variances to the design.
- This drawing shall be read in conjunction with all other Electrical, Mechanical, Public Health & Architectural Drawings & The Specification.
- Topographical Information was provided by 3D Engineering Surveys and Pell Frischmann will not be held liable for any inaccuracies.
- Barnham Road Roundabout and Northern Link Road designed by WSP. Pell Frischmann will not be held liable for any inaccuracies contained within this section.
- Partial Western Link Road designed by CALA, Pell Frischmann will not be held liable for any inaccuracies contained within this section.



**Location Plan**

**KEY:**

- DETAILED PLANNING APPLICATION BOUNDARY**
- EARTHWORKS BOUNDARY - IN FILL**
- EARTHWORKS BOUNDARY - IN CUT**
- PROPOSED KERBS & Edgings**
- MAJOR CONTOUR (0.5m Intervals)**
- MINOR CONTOUR (0.1m Intervals)**
- CHAINAGE**

**KEY: LONGSECTIONS**

- EXISTING GROUND PROFILE**
- PROPOSED CARRIAGEWAY PROFILE**

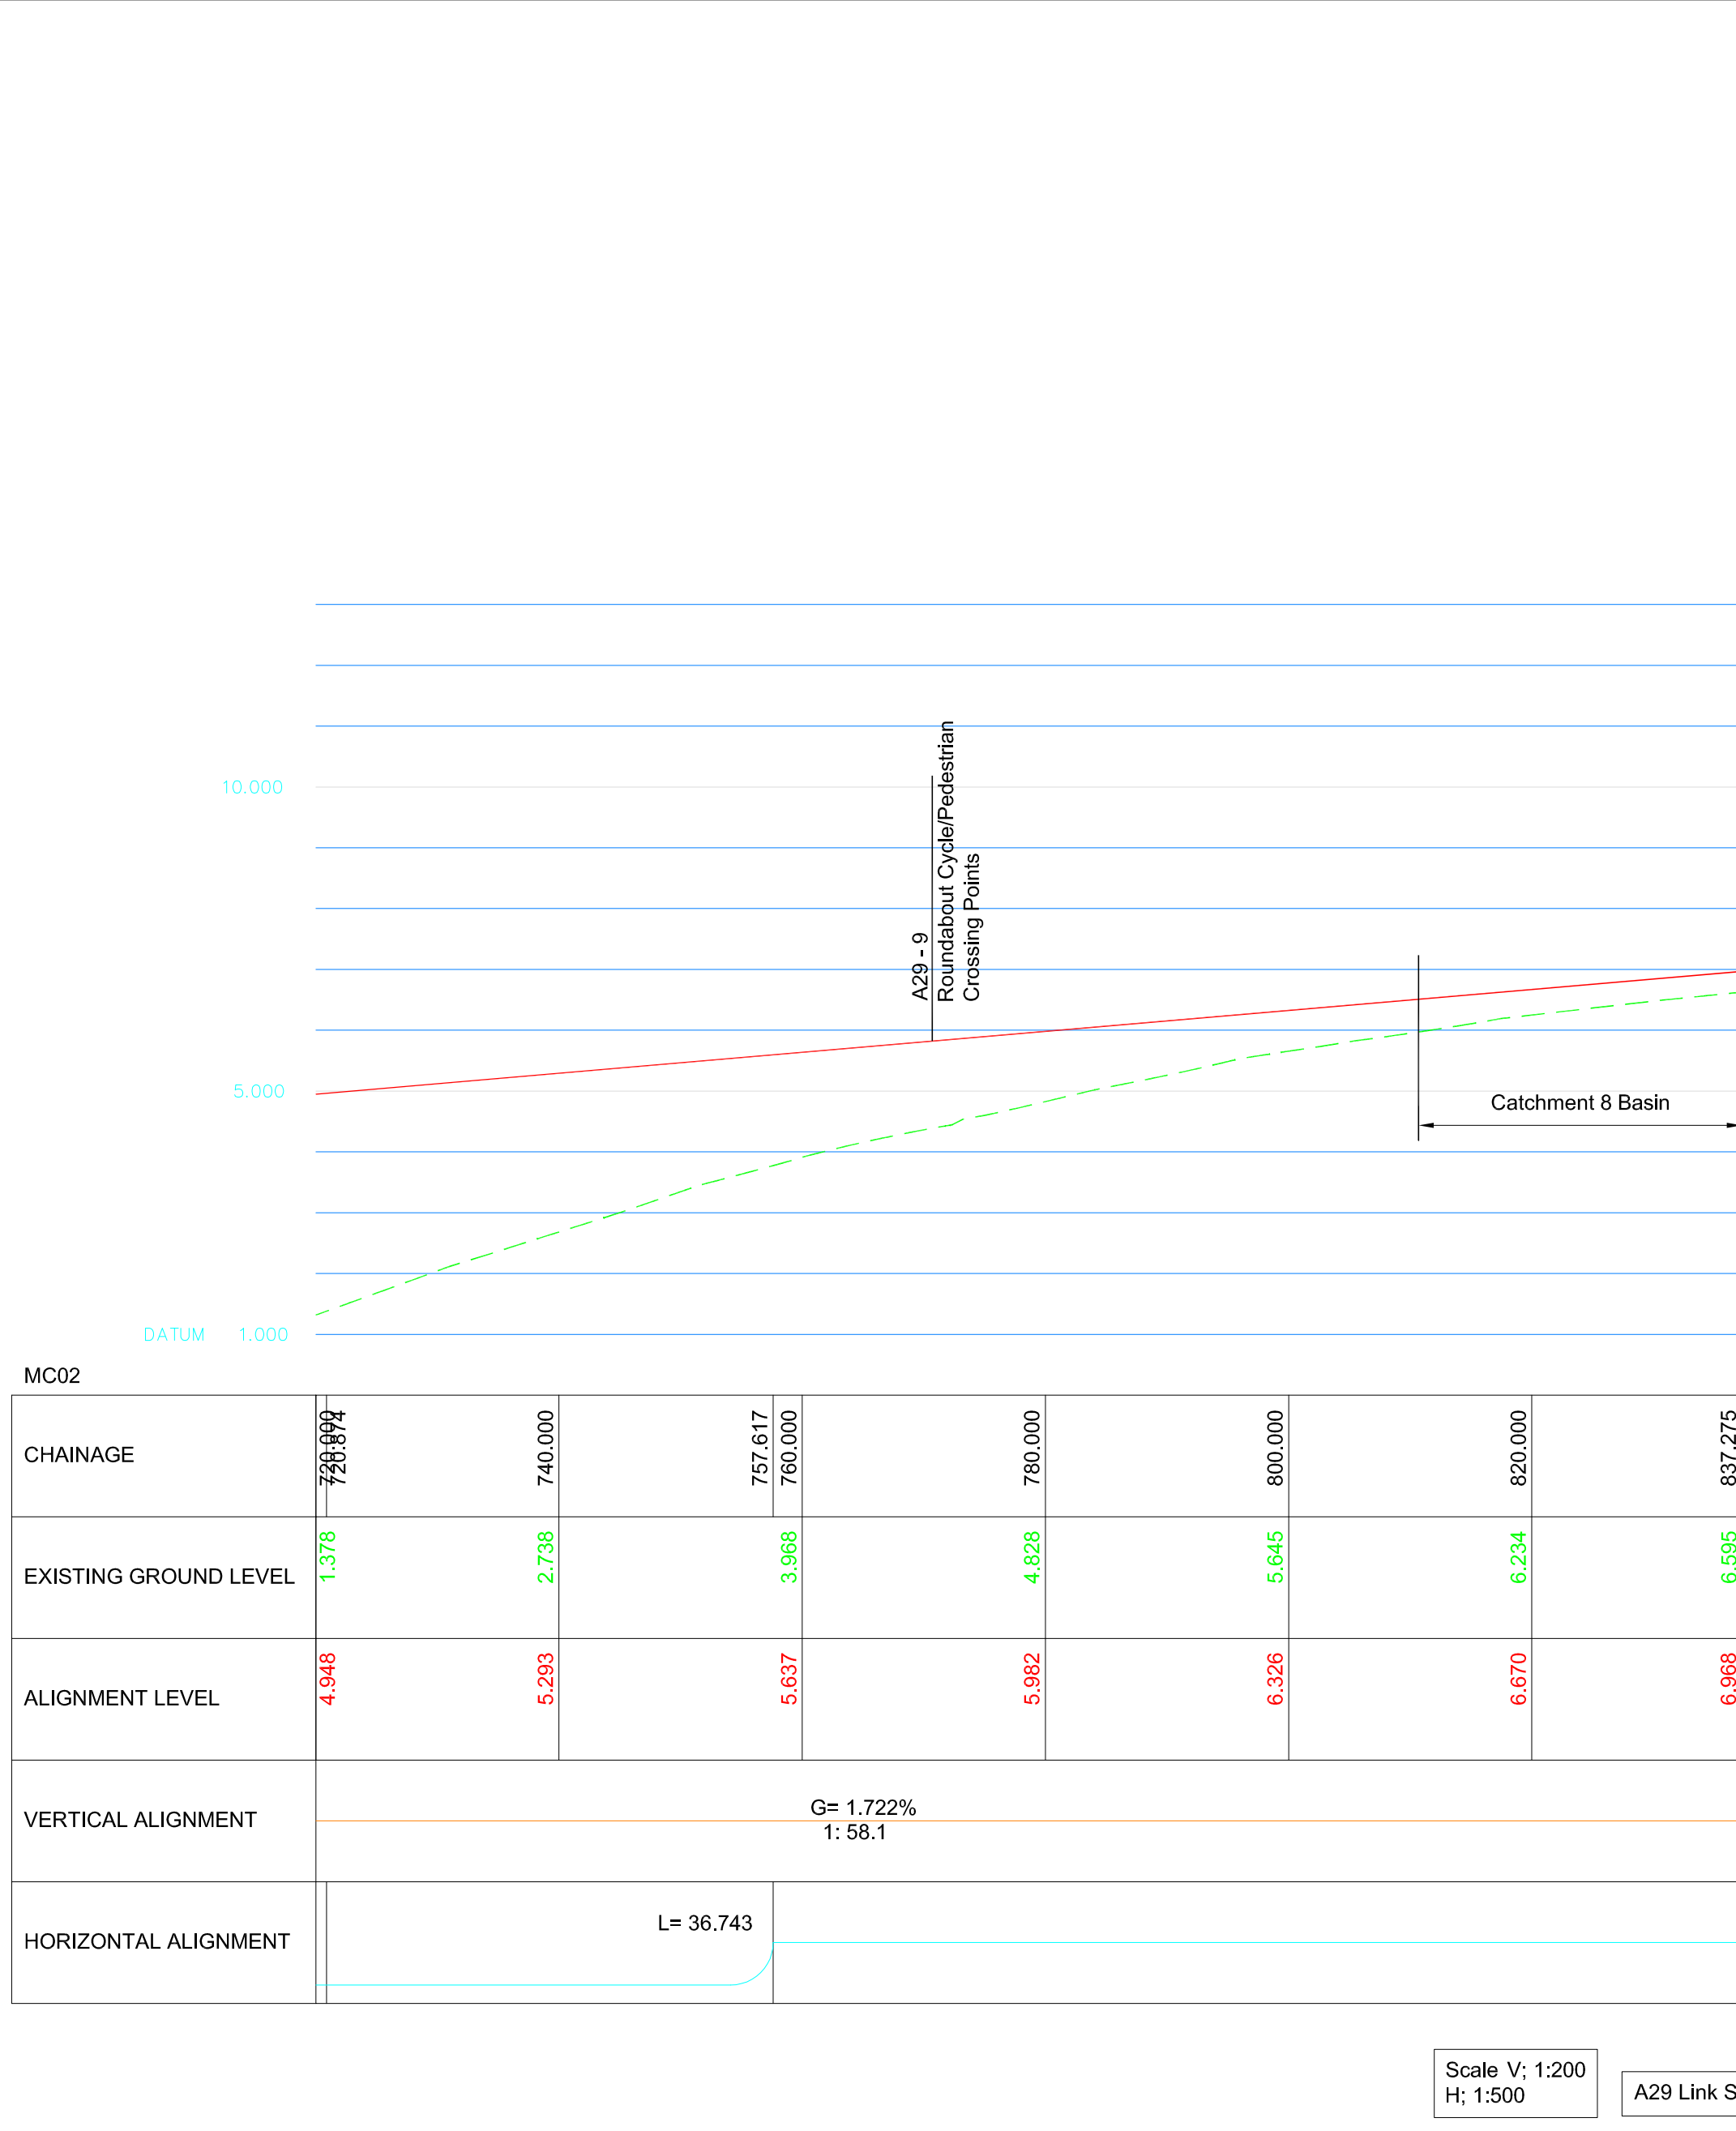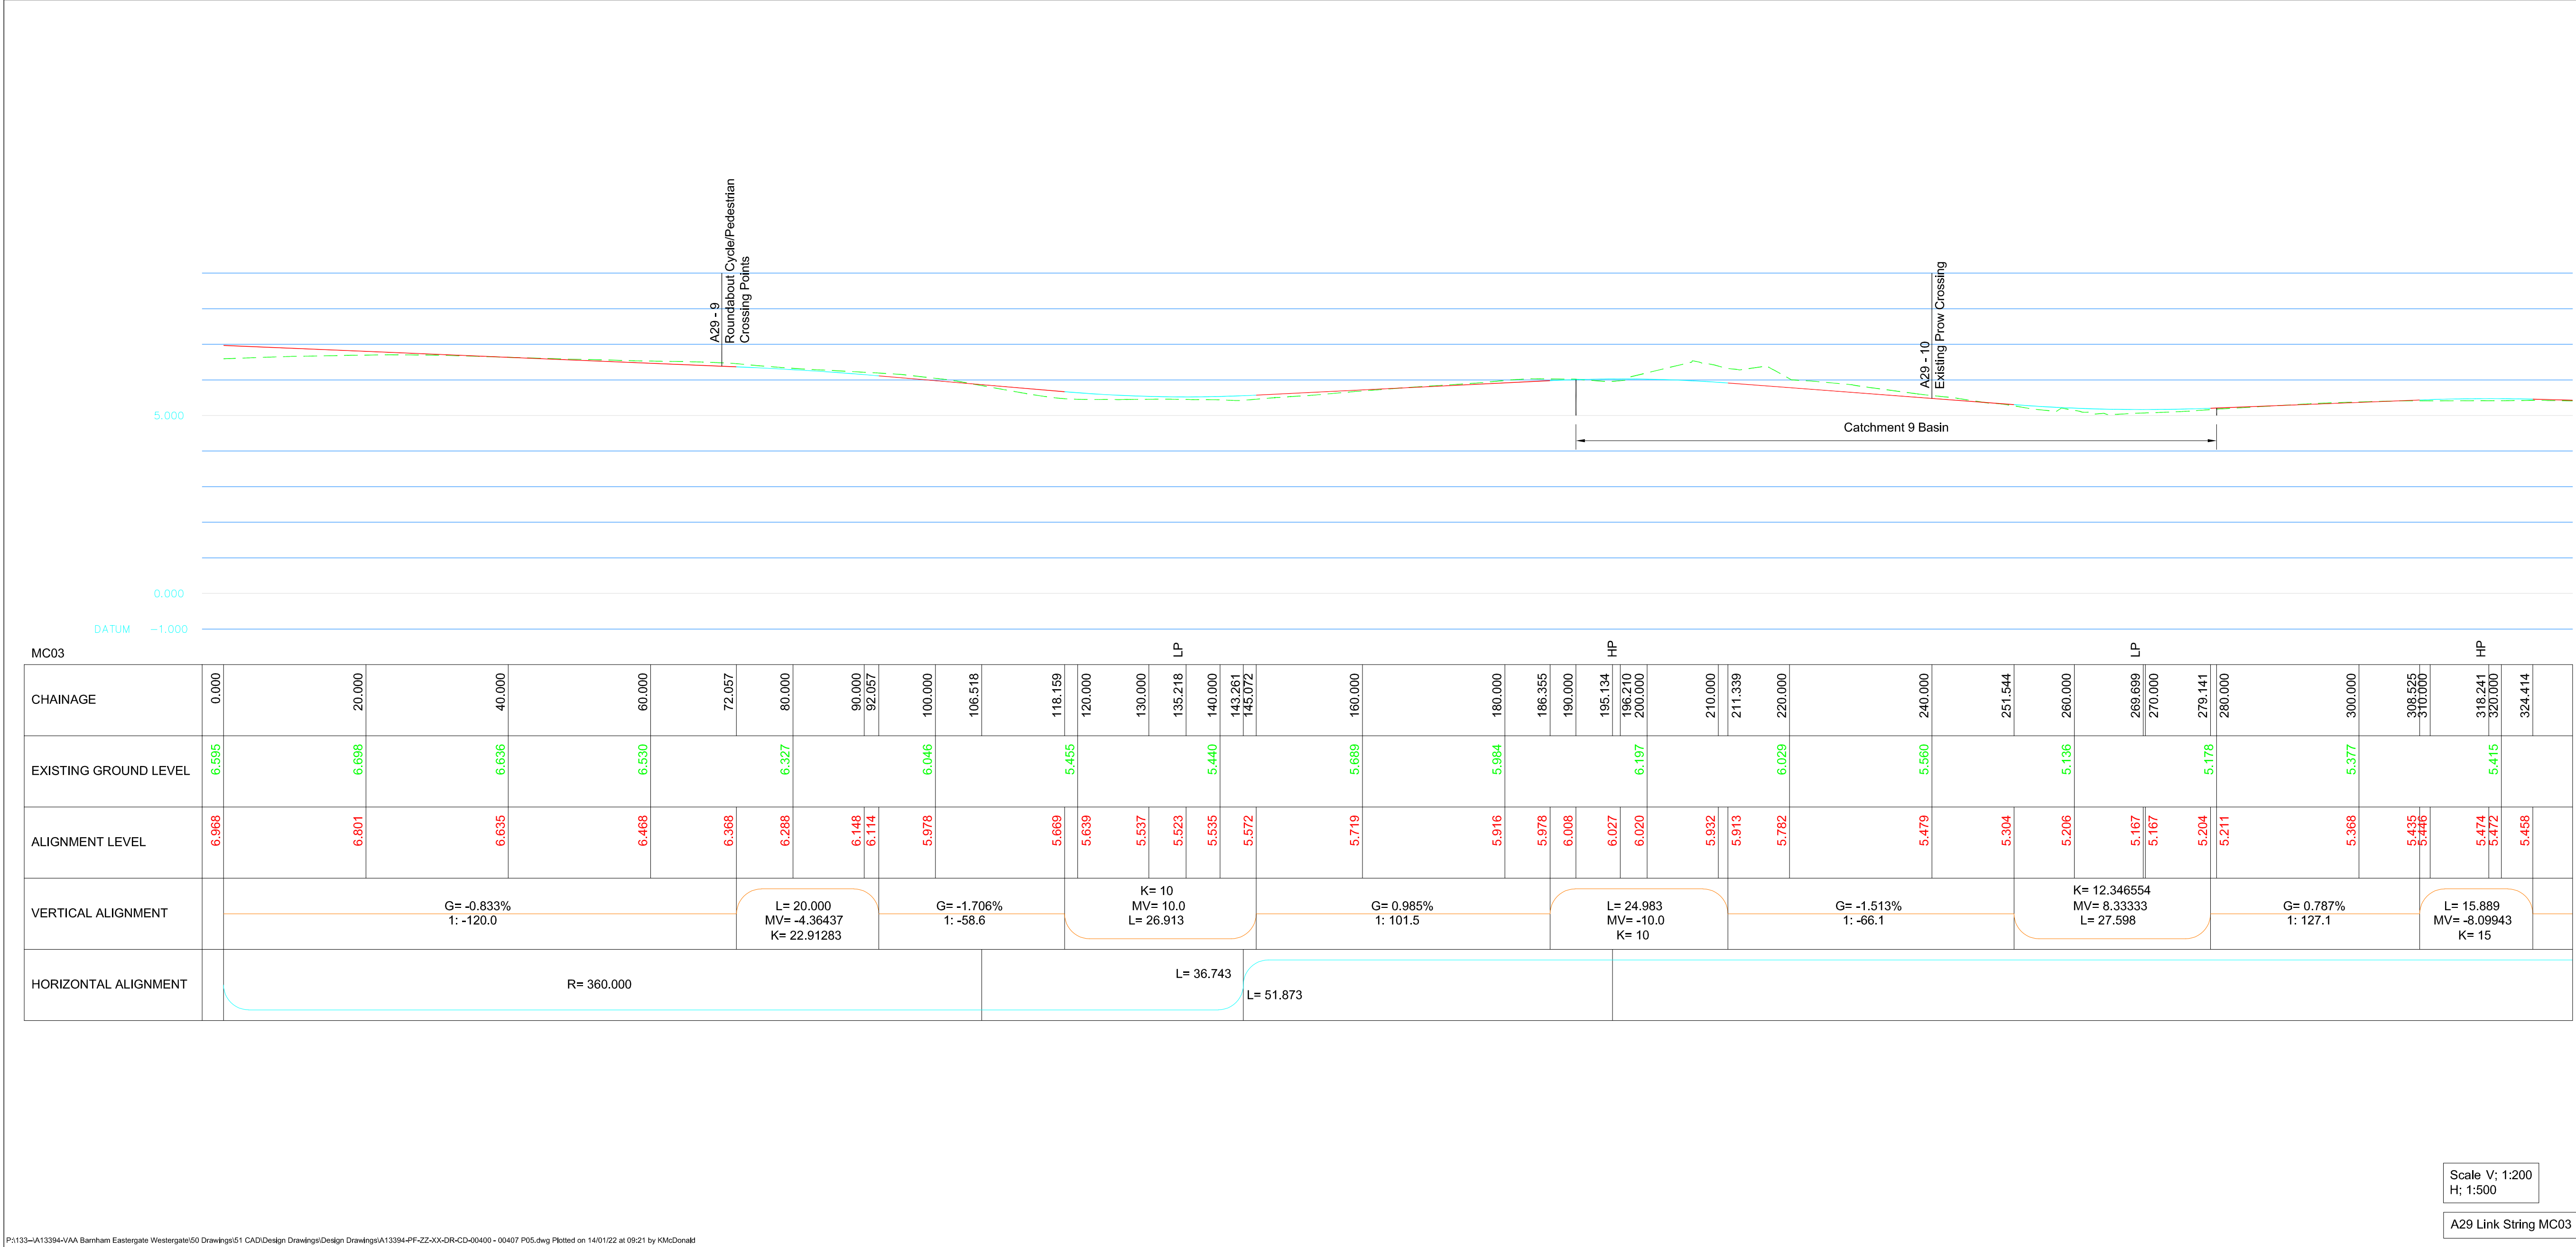

**Pell Frischmann**

5th Floor, 85 Strand London WC2R 0DW

Telephone +44 (0)20 7486 3661  
Email: pfrondon@pellfrischmann.com  
www.pellfrischmann.com

**Client:** CC Projects  
Ashmarden Ltd  
Hanbury (PM) Ltd

**Project:** BEW Parcel SC1

**Drawing Title:** A29 Link Road  
Earthworks and Construction Extents  
Sheet 6 of 8

| Drawn    | By  | Date     | Scale      |
|----------|-----|----------|------------|
| Designed | ZB  | May 2021 | 1:500 @ A0 |
| Checked  | ZB  | May 2021 | 1:500 @ A0 |
| Approved | TML | May 2021 | 1:500 @ A0 |

**Drawing No.:** A13394-PF-ZZ-XX-DR-CD-00405  
**Revision:** P05