

For Continuation refer to drawing
BEW-PF-GEN-XX-DR-C-0504

CATCHMENT 5 BASIN

DISCHARGE RATE = 3.3 l/s
REQUIRED VOLUME UNDER 100yr + 40%CC EVENT = 790m³
AREA = 847m²
BASIN SIDES: 1:3
APPROXIMATE BED LEVEL = 7mAOD
CONTRIBUTING IMP. AREA = 0.94ha


CATCHMENT 6 BASIN

DISCHARGE RATE = 5.0 l/s
REQUIRED VOLUME UNDER 100yr + 40%CC EVENT = 1090m³
AREA = 1066m²
BASIN SIDES: 1:3
APPROXIMATE BED LEVEL = 7.6mAOD
CONTRIBUTING IMP. AREA = 1.28ha

For Continuation refer to drawing
BEW-PF-GEN-XX-DR-C-0506

NOTES:

- Where the Contractor undertakes or engages a third party to undertake temporary works design, or varies the Pell Frischmann design in any way, then the Contractor will take full responsibility and liability for all design aspects, including a Design Risk Assessment. The Contractor shall inform Pell Frischmann of any proposed variances to the design.
- This drawing shall be read in conjunction with all other Electrical, Mechanical, Public Health & Architectural Drawings & The Specification.
- Topographical Information was provided by 3D Engineering Surveys and Pell Frischmann will not be held liable for any inaccuracies.
- Barnham Road Roundabout and Northern Link Road designed by WSP. Pell Frischmann will not be held liable for any inaccuracies contained within this section.
- Partial Western Link Road designed by CALA. Pell Frischmann will not be held liable for any inaccuracies contained within this section.

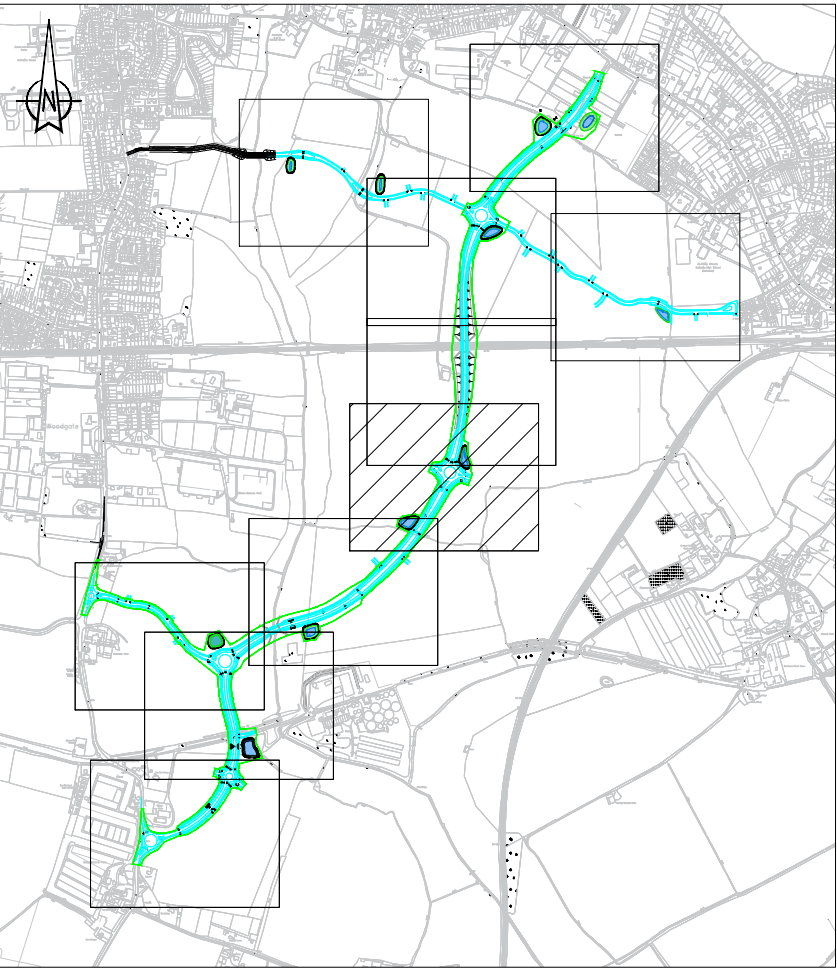

Location Plan

PROPOSED DRAINAGE KEY:

- PROPOSED SURFACE WATER HIGHWAY SEWER
- PROPOSED SURFACE WATER HIGHWAY GULLY
- PROPOSED HIGHWAY SWALE
- PROPOSED HEADWALL
- PROPOSED BALANCING POND
- DEFINES HIGHWAY CATCHMENT AREA SPLIT FOR RUNOFF

P10	Minor highway alignment updates	JN	JN	RH	12.05.23
P05	Updated highway alignment	JN	JN	RH	28.02.23
P08	Client name updated	HJ	DAR	DAR	13.01.22
P07	Client and project name updated	HJ	DAR	DAR	12/1/21
P06	Client and project name updated	HJ	YL	DAR	04/10/21
P05	Updated highway alignment	HJ	YL	DAR	27/05/21
P04	Drainage updated	HJ	YL	DAR	06/07/21
P03	Drainage amended	HJ	YL	DAR	02/06/21
P02	Additional drainage added	YL	RH	DAR	10/05/21
P01	Preliminary Issue	YL	RH	DAR	06/05/21

REV	DESCRIPTION	DRN	CHK	APP	DATE
-----	-------------	-----	-----	-----	------

Pell Frischmann
5th Floor, 85 Strand, London WC2R 0DW
Telephone +44 (0)20 7486 3661
Email: pfrondon@pellfrischmann.com
www.pellfrischmann.com

Client
**C.C Projects
Ashmarden Ltd
Hanbury (PM) Ltd**

Project
BEW Parcel SC1

Drawing Title
**Highway Drainage
Layout
(Sheet 5 of 10)**

Drawn	Name	Date	Scale	1:500 @ A0
Drawn	YL	MAY 21	File No.	A13394-PF-GEN-XX-DR-C-001-0010
Designed	YL	MAY 21	Drawing Status	Preliminary
Checked	RH	MAY 21		
Approved	DAR	MAY 21		
Drawing No.	A13394-PF-ZZ-XX-DR-CD-0505			
Revision	P10			

METRES
0 5 10 20 30