




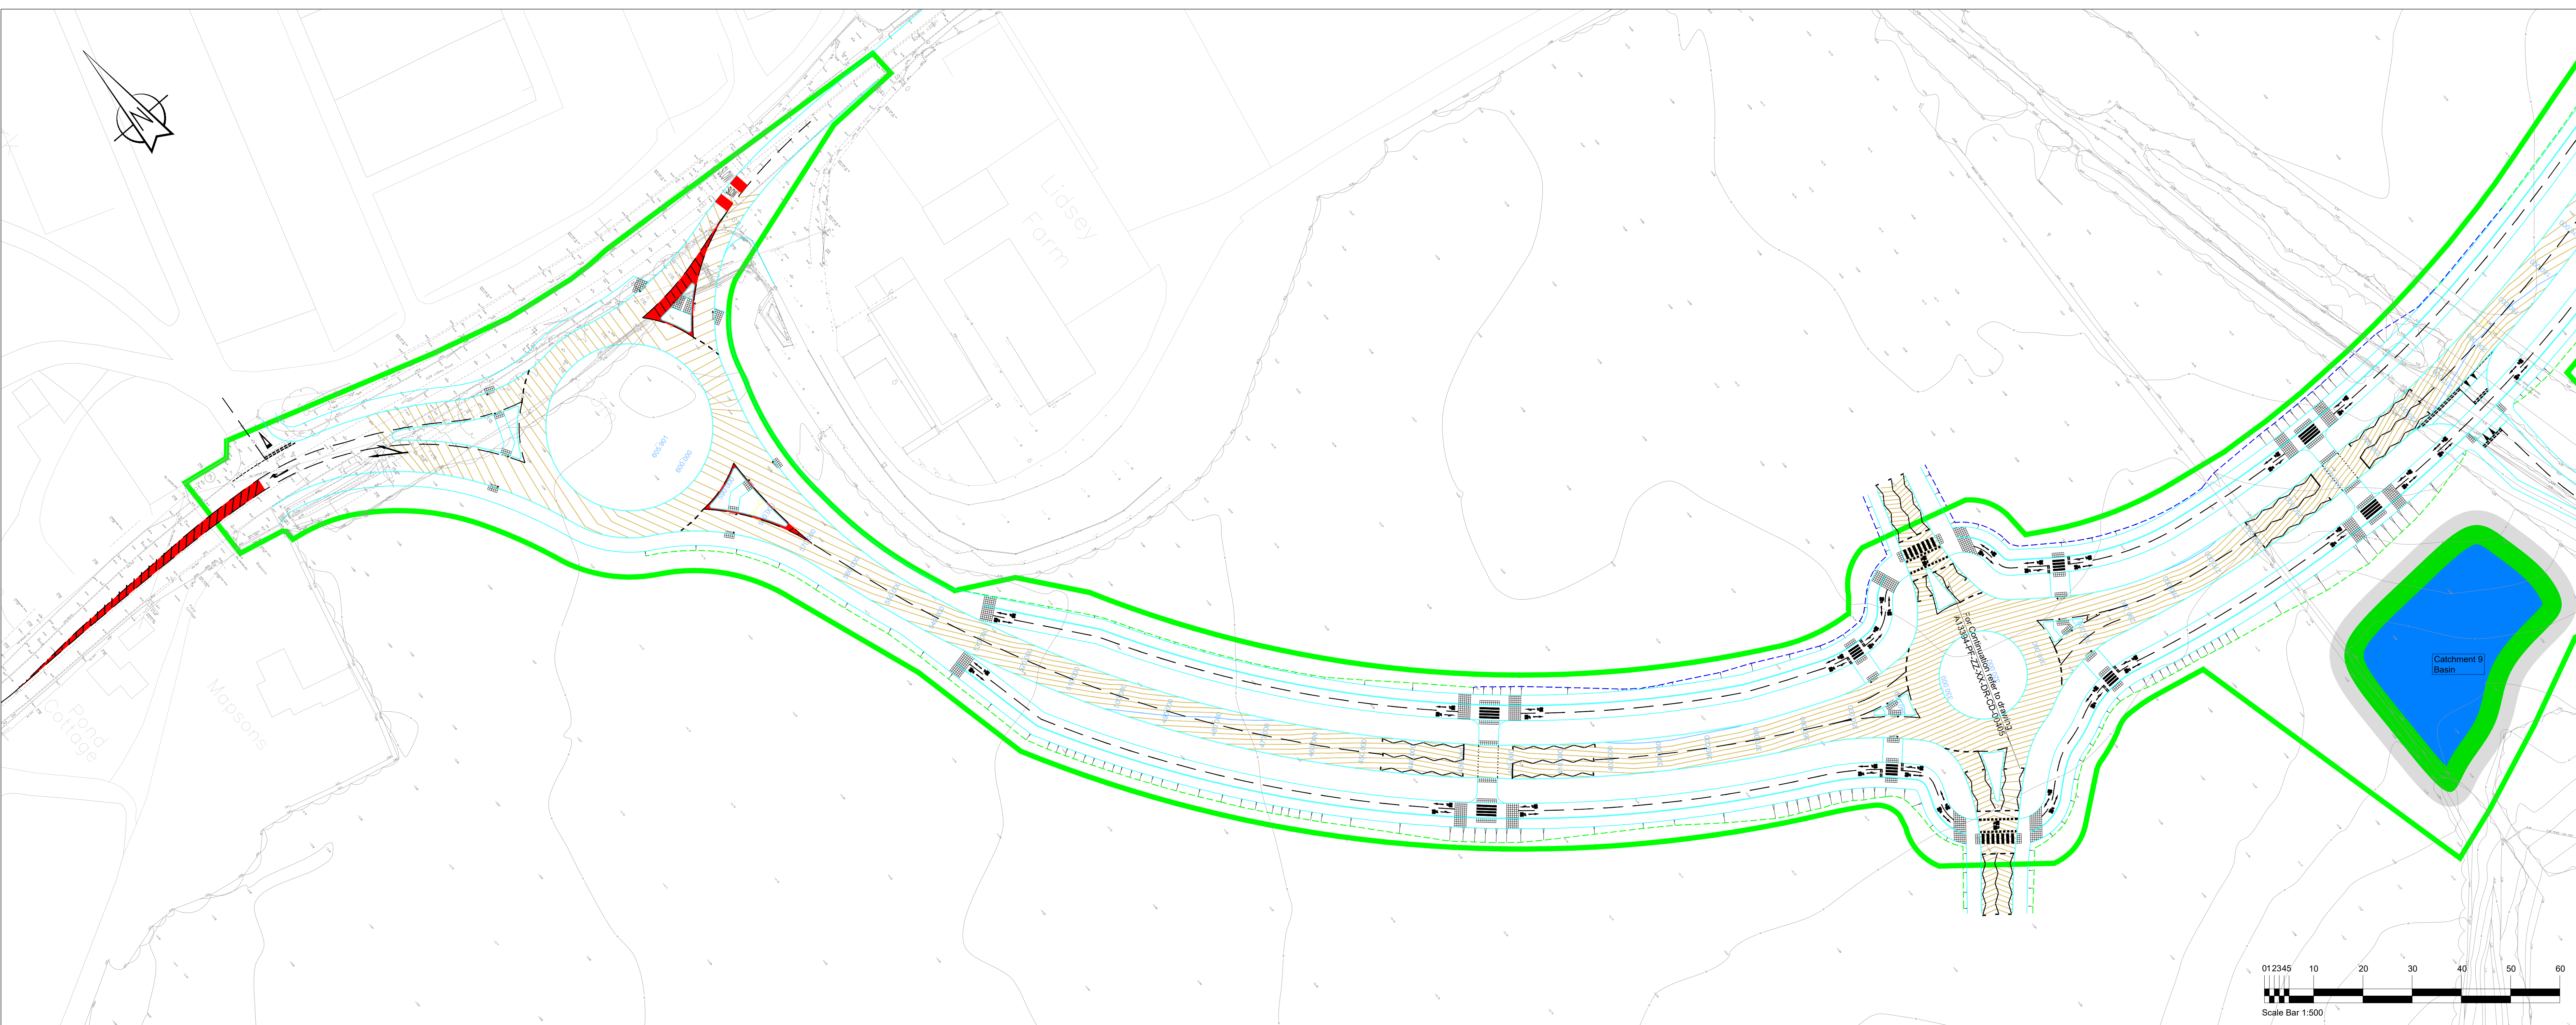

- NOTES:
- Where the Contractor undertakes or engages a third party to undertake temporary works design, or varies the Pell Frischmann design in any way, then the Contractor will take full responsibility and liability for all design aspects, including a Design Risk Assessment. The Contractor shall inform Pell Frischmann of any proposed variances to the design.
 - This drawing shall be read in conjunction with all other Electrical, Mechanical, Public Health & Architectural Drawings & The Specification.
 - Topographical Information was provided by 3D Engineering Surveys and Pell Frischmann will not be held liable for any inaccuracies.
 - Barham Road Roundabout and Northern Link Road designed by WSP. Pell Frischmann will not be held liable for any inaccuracies contained within this section.
 - Partial Western Link Road designed by CALA. Pell Frischmann will not be held liable for any inaccuracies contained within this section.

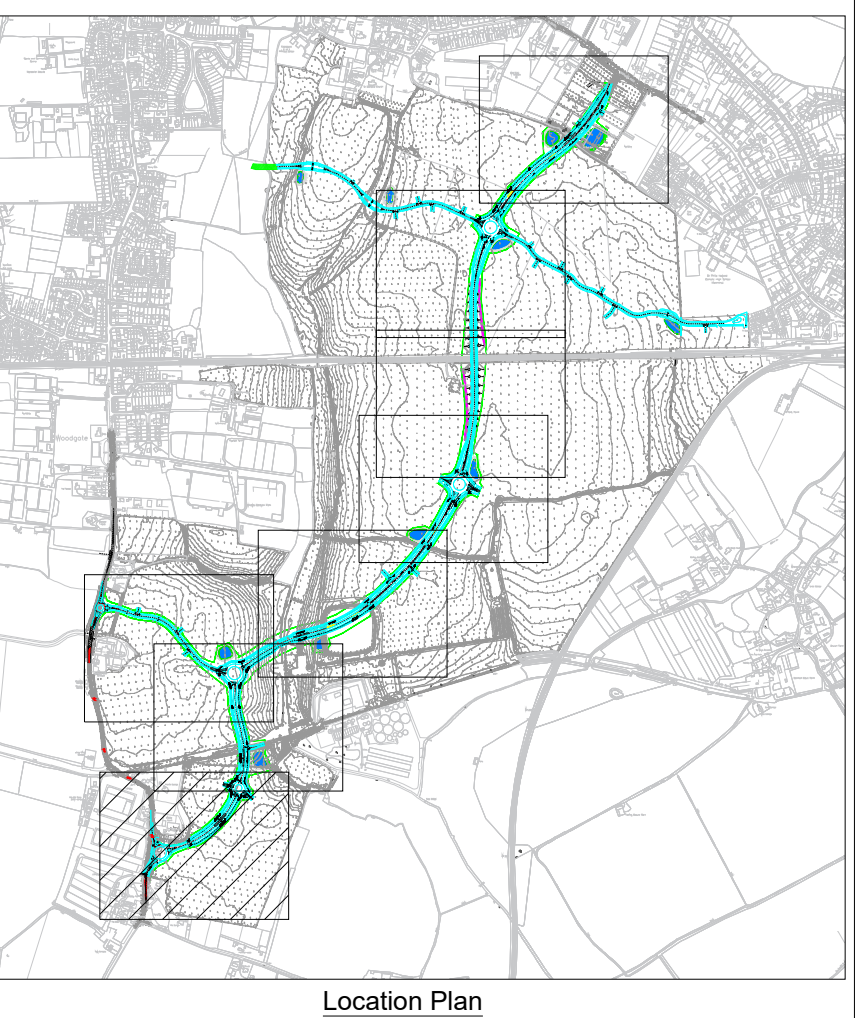

- KEY:
- DETAILED PLANNING APPLICATION BOUNDARY
 - EARTHWORKS BOUNDARY - IN FILL
 - EARTHWORKS BOUNDARY - IN CUT
 - PROPOSED KERBS & Edgings
 - MAJOR CONTOUR (0.5m intervals)
 - MINOR CONTOUR (0.1m intervals)
 - CHAINAGE
- KEY LONGSECTIONS
- EXISTING GROUND PROFILE
 - PROPOSED CARRIAGEWAY PROFILE

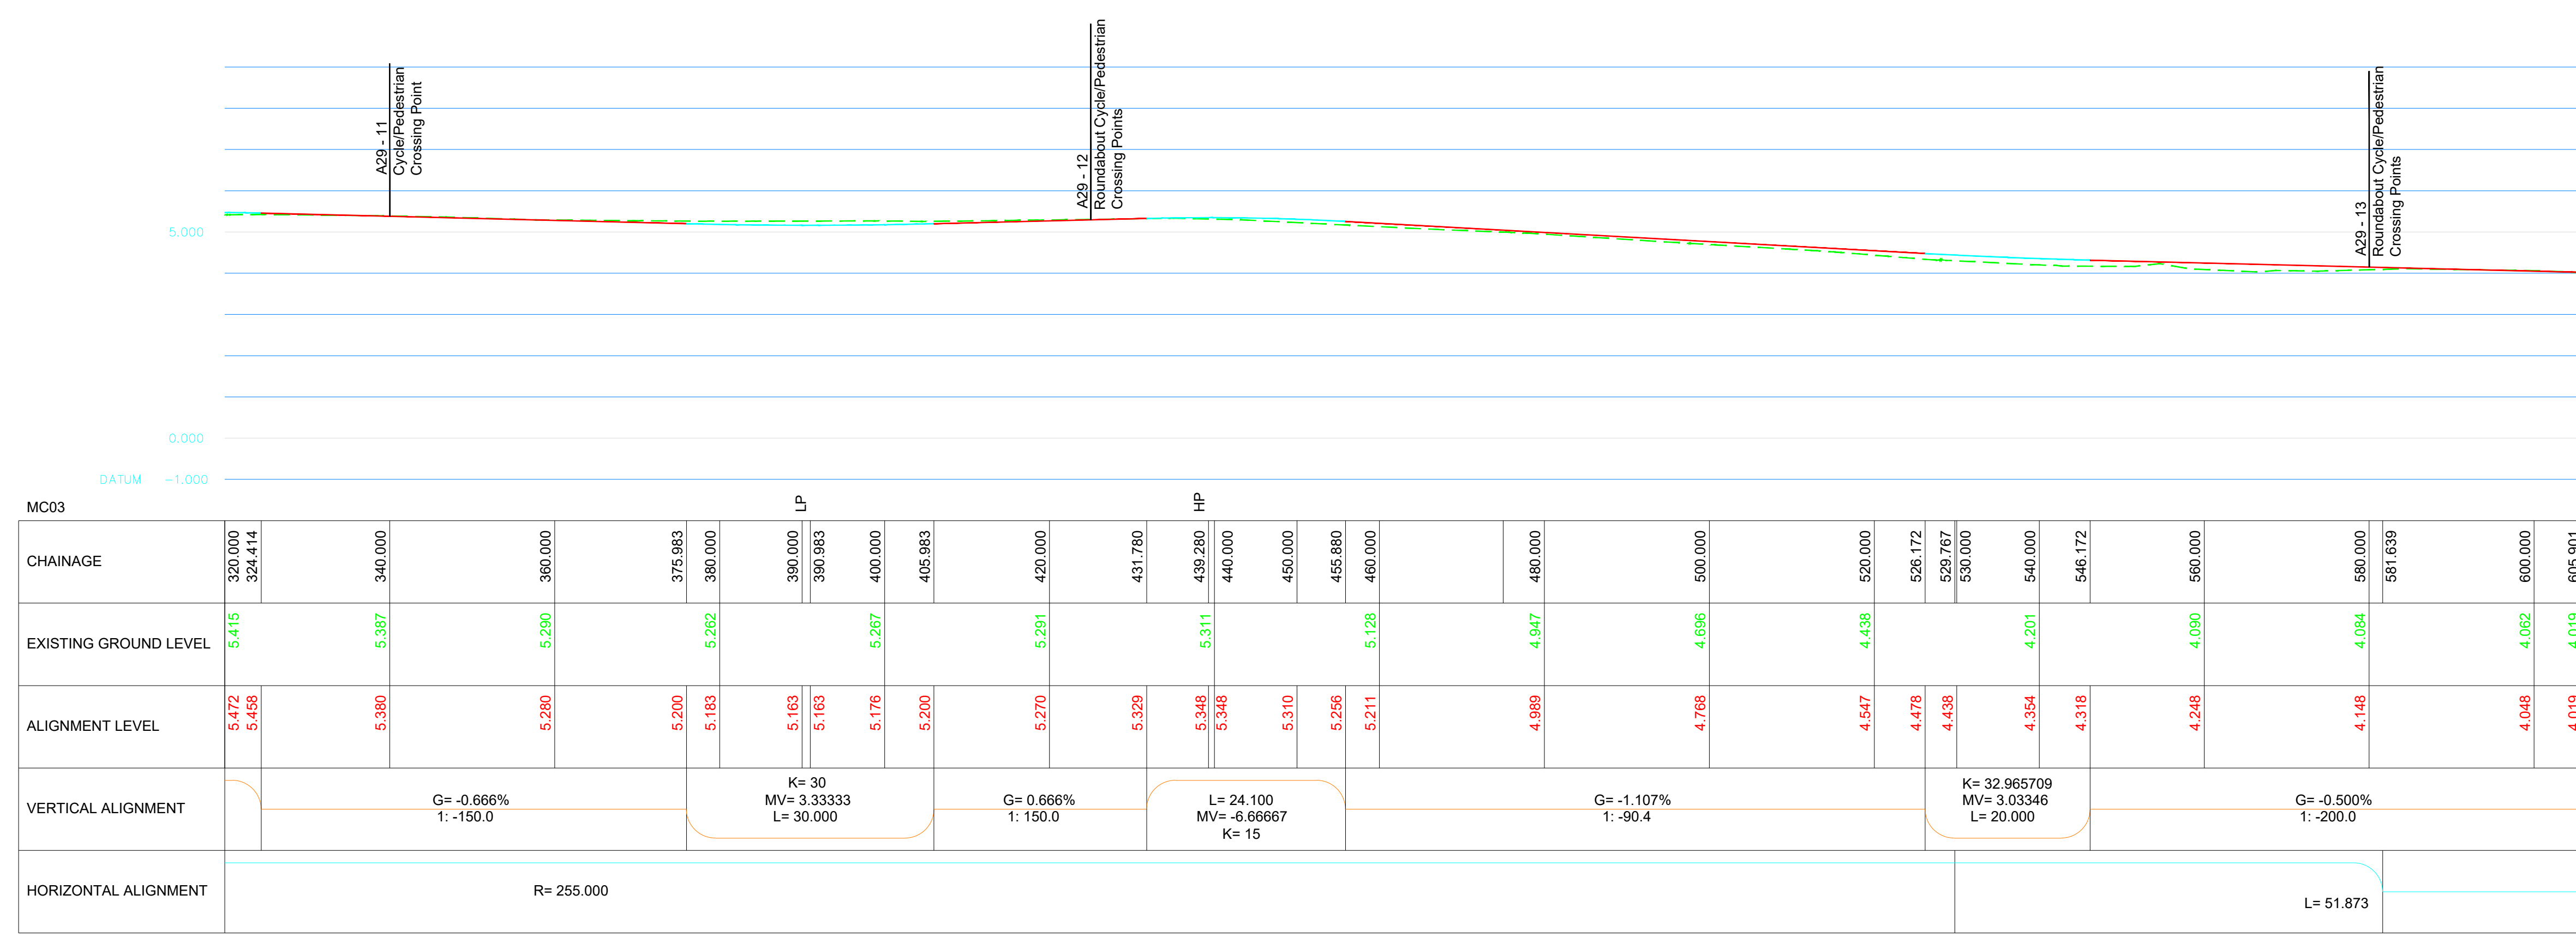

P08	Details amended following comments from WSCC	KM	TM	12.05.23
P07	Details amended following comments from WSCC	KM	TM	30.01.23
P06	Additional details added in accordance with WSCC comments June 2022	KM	TM	28.07.22
P05	Client Reference Updated	KM	TM	10.01.22
P04	Client Reference Updated	KM	TM	05.11.21
P03	Levels amended over Lidsey Rife	KM	TM	05.10.21
P02	Levels and Earthworks amended to new alignment	KM	TM	27.08.21
P01	Levels and Earthworks amended	KM	TM	17.06.21
REV	DESCRIPTION	DRN	CHK	APP

Pell Frischmann
5th Floor, 85 Strand London WC2R 0DW
Telephone +44 (0)20 7486 3661
Email: pffrond@pellfrischmann.com
www.pellfrischmann.com

Client
CC Projects
Ashmarden Ltd
Hanbury (PM) Ltd

Project
BEW Parcel SC1

Drawing Title
A29 Link Road
Earthworks and Construction Extents
Sheet 7 of 8

Name	Date	Scale	1:500 @ A0
Drawn	ZB	May 2021	
Designed	ZB	May 2021	File No. A13394-PF-ZZ-XX-DR-CD-00400 - 00407 P08.dwg
Checked	KM	May 2021	Drawing Status
Approved	TMCL	May 2021	Preliminary
Drawing No.	A13394-PF-ZZ-XX-DR-CD-00406	Revision	

Scale V: 1:200
H: 1:500
A29 Link String MC03