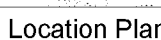




1. Where the Contractor undertakes or engages a third party to undertake temporary works design, or varies the Pell Frischmann design in any way, then the Contractor will take full responsibility and liability for all design aspects, including a Design Risk Assessment. The Contractor shall inform Pell Frischmann of any proposed variances to the design.
2. This design shall be used in conjunction with all other Electrical, Mechanical, Public Health & Architectural Drawings & The Specification.
3. Topographical Information was provided by 3D Engineering Surveys and Pell Frischmann will not be held liable for any inaccuracies.
4. Barnham Road Roundabout and Northern Link Road designed by RSP Engineering will not be held liable for any inaccuracies contained within this section.
5. Partial Western Link Road designed by CALA, Pell Frischmann will not be held liable for any inaccuracies contained within this section.



KEY:

DETAILED PLANNING APPLICATION BOUNDARY

EARTHWORKS BOUNDARY - IN FILL

===== EARTHWORKS BOUNDARY - IN CUT

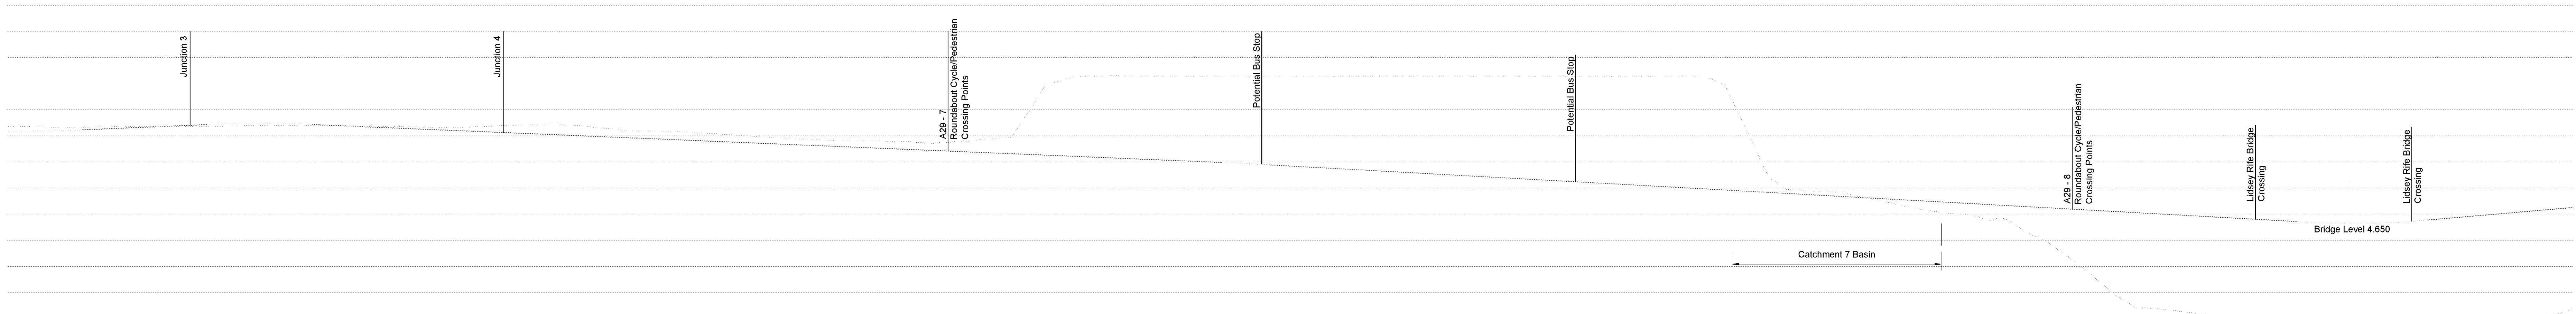
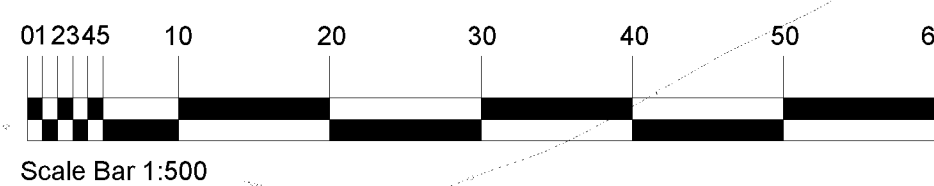
PROPOSED KERBS & Edgings

MAJOR CONTOUR (0.5m Intervals)

KEY: LONGSECTIONS

EXISTING GROUND PROFILE

PROPOSED CARRIAGEWAY PROFIL

[illegible]

P08	Details amended following comments from WSSC 28th March 2023	KM	TM	TM	12.05.23	23
P07	Details amended following comments from WSSC 11th November 2022	KM	TM	TM	30.01.23	23
P06	Additional details added in accordance with WSSC comments June 2022	KM	TM	TM	26.07.22	22
P05	Client Reference Updated	KM	TM	TM	10.01.22	22
P04	Client Reference Updated	KM	TM	TM	05.11.21	21
P03	Levels amended over Lidsley Rd	KM	TM	TM	05.10.20	20
P02	Levels and Earthworks amended to new alignment	KM	TM	TM	27.08.21	21
P01	Levels and Earthworks amended	KM	TM	TM	17.06.21	21
REV	DESCRIPTION	DRN	CHK	APP	DATE	

Pell Frischmann
5th Floor, 85 Strand London WC2R 0DW
Telephone +44 (0)20 7486 3661
Email: plondon@pellfrischmann.com
www.pellfrischmann.com

Client

CC Projects
Ashmarden Ltd
Hanbury (PM) Ltd

Project

BEW Parcel SC1

Drawing Title

A29 Link Road
Earthworks and Construction Extents
Sheet 5 of 8

	Name	Date	Scale
Drawn	ZB	May 2021	1:500 @ A0
Designed	ZB	May 2021	File No.

Designed	ZB	May 2021	A13394-PF-ZZ-XX-CR-CD-00400 - 00407 P08.dwg
Checked	KM	May 2021	Drawing Status
Approved	TMcL	May 2021	Preliminary

Drawing No.	Revision
A13394-PF-ZZ-XX-DR-CD-00404	P08

Scale V; 1:200
H; 1:500

A29 Link String MC02

P:\133-A\13384-XAA Barnham Eastgate Westgate 00 Drawings\31 CAD\Design Drawings\Design Drawings\A13384-PF-JZ-XX-DR-CD-00400 - 00407 P03.dwg Plotted on 04/05/23 at 14:09 by KMDonald

2		
---	--	--