

Junction Visibility Splays based on Table 2.10 from DMRB CD 109. This applies to all junctions on A29 Link Road.

Design speed (km/h)	120	100	85	70	60	50	V2R
Stopping sight distance (metres)							
Desirable minimum	295	215	190	120	90	70	-
One step below desirable minimum	215	160	120	90	70	50	-
Horizontal curvature (metres)							
Minimum R* with adverse camber and without transitions	2880	2040	1440	1020	720	520	5
Minimum R* with superelevation of 2.5%	2040	1440	1020	720	510	380	7.07
Minimum R* with superelevation of 3.5%	1440	1020	720	510	360	255	10
Desirable minimum R (superelevation 5%)	1020	720	510	360	255	180	14.14
One step below desirable minimum R (superelevation 7%)	720	510	360	255	180	127	20
Two steps below desirable minimum radius (superelevation 7%)	510	360	255	180	127	90	28.28
Vertical curvature							
Desirable minimum* crest K value	182	100	55	30	17	10	-
One step below desirable min crest K value	100	55	30	17	10	6.5	-
Desirable minimum sag K value	37	26	20	20	13	9	-
Overlapping sight distances							
Full overlapping sight distance FOSD (metres)	-	580	490	410	345	290	-
FOSD overtaking crest K value	-	400	286	200	142	100	-

* Not recommended for use in the design of single carriageways (see Section 9)
The V2R values shown above simply represent a convenient means of identifying the relative levels of design parameters, irrespective of design speed.

Speed of existing A29 reduced from 50mph to 40mph from Woodgate to 90m south of southern A29 Lidsey Roundabout shown on PF drawing A13394-PF-ZZ-XX-DR-CD-00106

Proposed 40mph Speed Limit on Lidsey Road

Proposed 20mph Speed Limit on Hanbury Link Road


90m Visibility Splay

Headhone Farm Access Road

Refer to Pell Frischmann drawing A13394-SK035 for full details of proposals on Lidsey Road

Design Principles

Standards of Highway design are based on DMRB CD 116 & CD 109 and Manual for Streets to Road Design Speed of 30 mph for A29. East/West link and other link roads based on 20mph. The Minimum Road width for A29 is 6.75m, allowing for the flow of two way traffic. The Minimum Road width for East/West link and other link roads is 6m, allowing for the flow of two way traffic. The A29 will have 5m Wide Verges with a 5m wide two way Segregated Footway/Cycleway, running parallel with the alignment of the Carriageway. Refer to Pell Frischmann Drawing A13394-PF-ZZ-XX-DR-CD-00100 to A13394-PF-ZZ-XX-DR-CD-00109 for full details of the proposed A29 Scheme

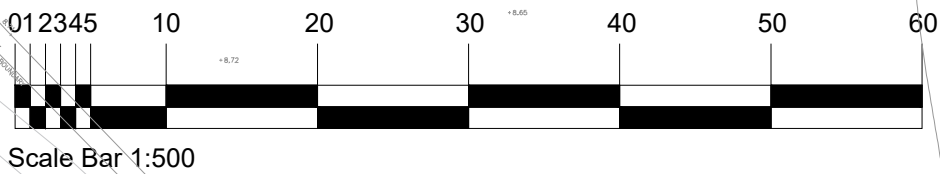

NOTES:

- Where the Contractor undertakes or engages a third party to undertake temporary works design, or varies the Pell Frischmann design in any way, then the Contractor will take full responsibility and liability for all design aspects, including a Design Risk Assessment. The Contractor shall inform Pell Frischmann of any proposed variances to the design.
- This drawing shall be read in conjunction with all other Electrical, Mechanical, Public Health & Architectural Drawings & The Specification.
- Topographical Information was provided by 3D Engineering Surveys and Pell Frischmann will not be held liable for any inaccuracies.
- Barnham Road Roundabout and Northern Link Road designed by WSP, Pell Frischmann will not be held liable for any inaccuracies contained within this section.
- Partial Western Link Road designed by CALA, Pell Frischmann will not be held liable for any inaccuracies contained within this section.

KEY:

	A29 ROAD CORRIDOR/DETAILED APPLICATION AREA
	EXISTING HIGHWAY BOUNDARY
	PROPOSED CARRIAGEWAY HRA Carriageway Surfacing
	ASPHALT SPLITTER ISLAND/CROSSING POINTS
	SEGREGATED PEDESTRIAN FOOTWAY Asphalt Footway Surfacing
	SEGREGATED CYCLEWAY Contrasting asphalt finish to footway. Physical delineation strip to be Kerb or similar agreed at detailed design stage.
	GRASS VERGE/SWALE Please Refer Landscaping Drawings for details
	PROPOSED KERBS
	FOOTWAY EDGING KERB
	STREET LIGHTING

P00	Issued for information and should be read with the WSCC Departures from Standards Forms	KM	TM	TM	23.06.23
REV	DESCRIPTION	DRN	CHK	APP	DATE

Pell Frischmann

5th Floor, 85 Strand, London WC2R 0DW

Telephone +44 (0)20 7486 3661
Email: pflondon@pellfrischmann.com
www.pellfrischmann.com

Client

CC Projects
Ashmarden Ltd
Hanbury (PM) Ltd

Project

BEW Parcel SC1

Drawing Title

Supplementary Information For
Departure From Standard
Form 5

	Name	Date	Scale	1:500 @ A2
Drawn	KM	June 2023	File No.	A13394-PF-ZZ-SK-DR-CD-01005.dwg
Designed	KM	June 2023	Drawing Status	Preliminary
Checked	TM	June 2023		
Approved	TM	June 2023		

Drawing No.	Revision
A13394-PF-ZZ-SK-DR-CD-01005	P00