

ORCHARD HOUSE, BARNHAM  
PROPOSED

NOTES:


Dimensions to be checked on site before commencing work.  
Any discrepancies shall be reported to the architect immediately.

Do not scale from these drawings except for planning purposes.


Use figured dimensions only.

Where applicable this drawing is to be read in conjunction with other consultants' drawings.


All drawings to be read in conjunction with specification and all other drawings including structural engineer and mechanical and electrical drawings / specification

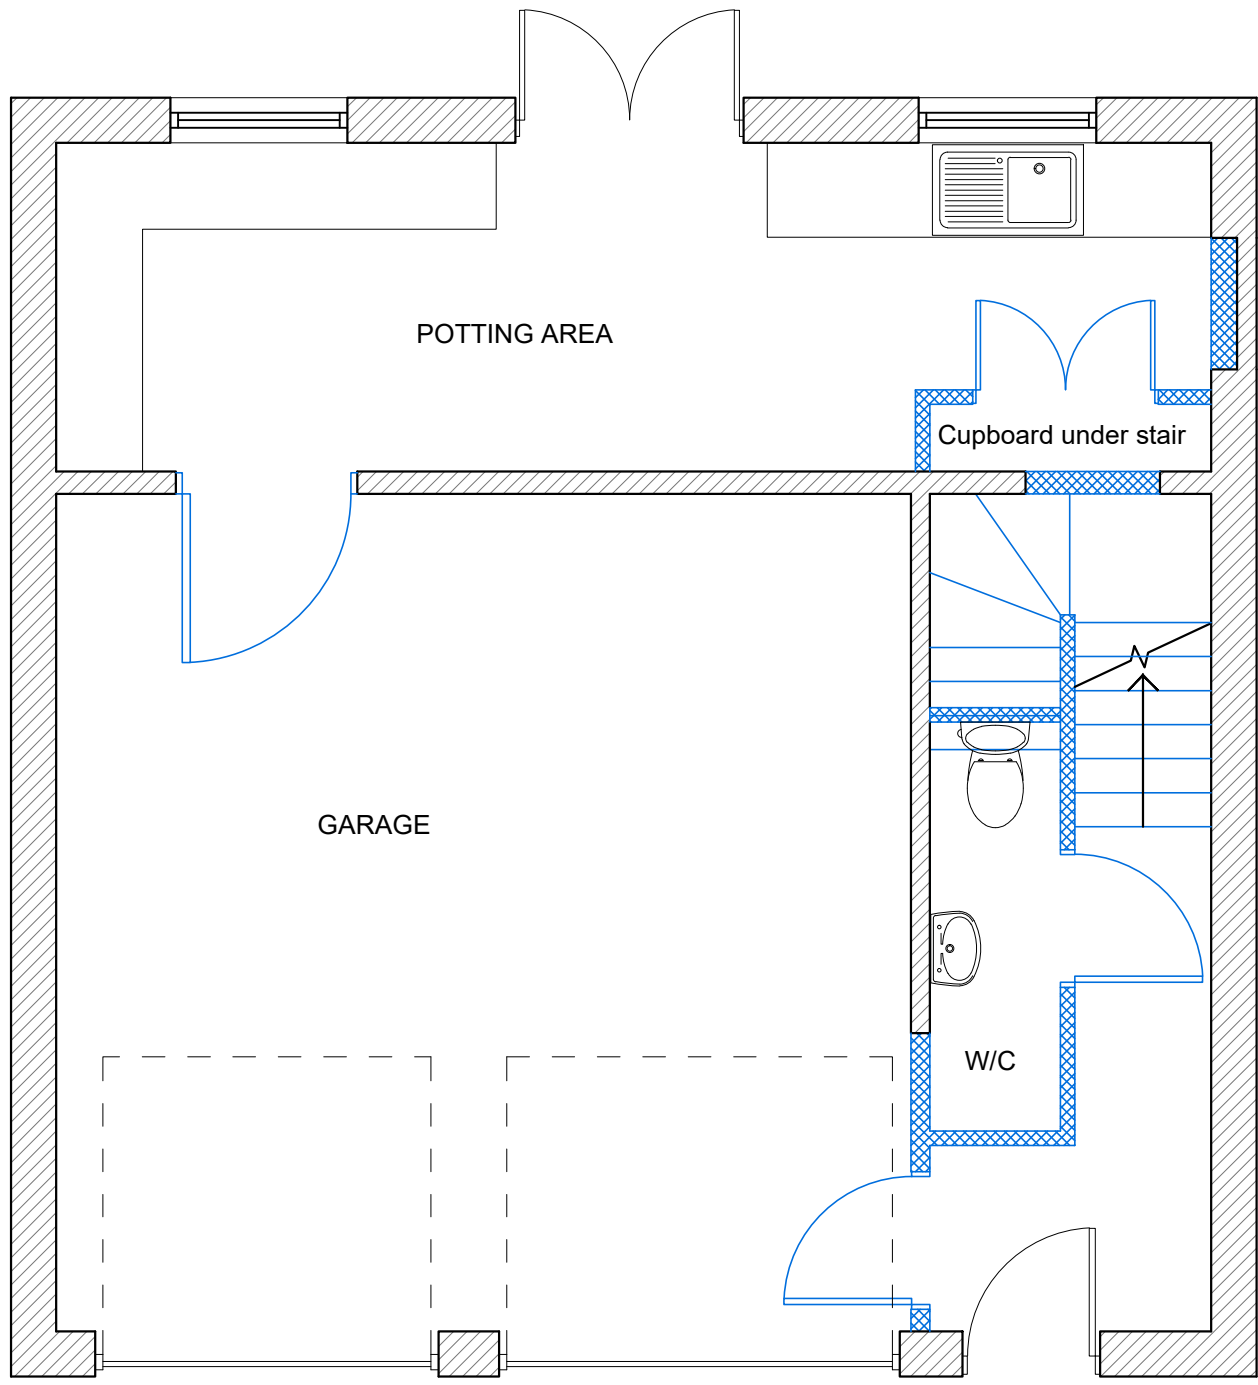



GROUND FLOOR PLAN  
1:100

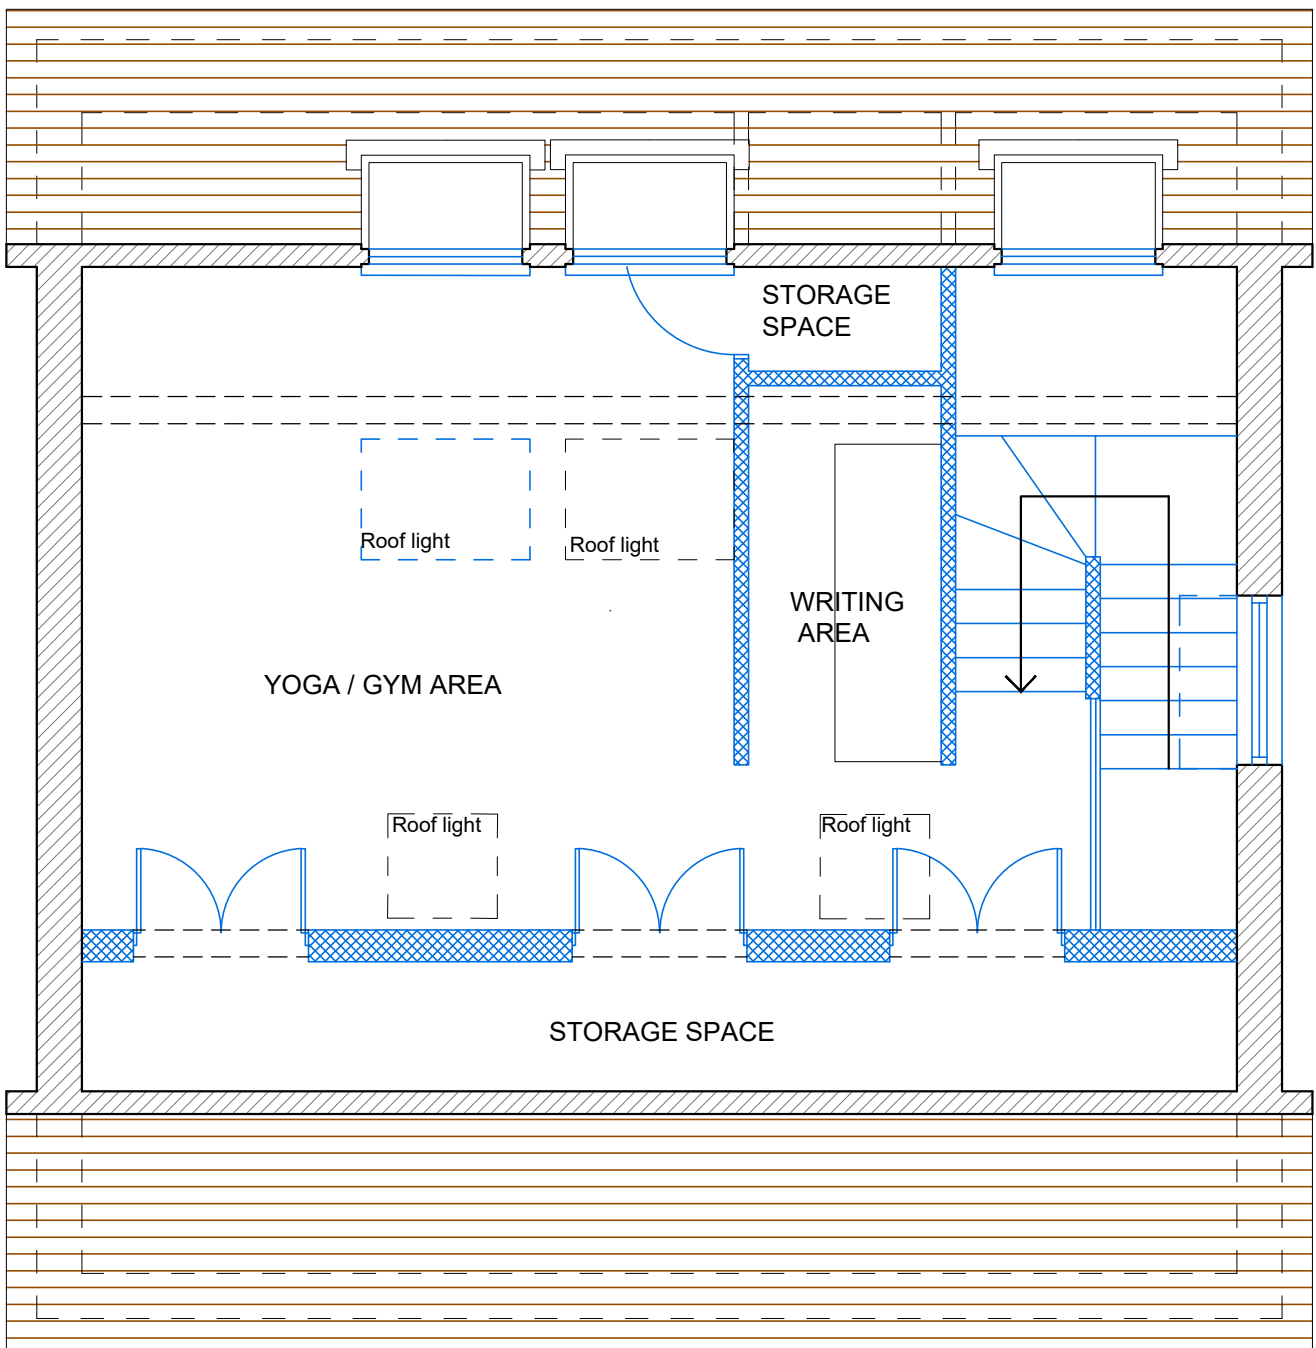


FIRST FLOOR PLAN  
1:100

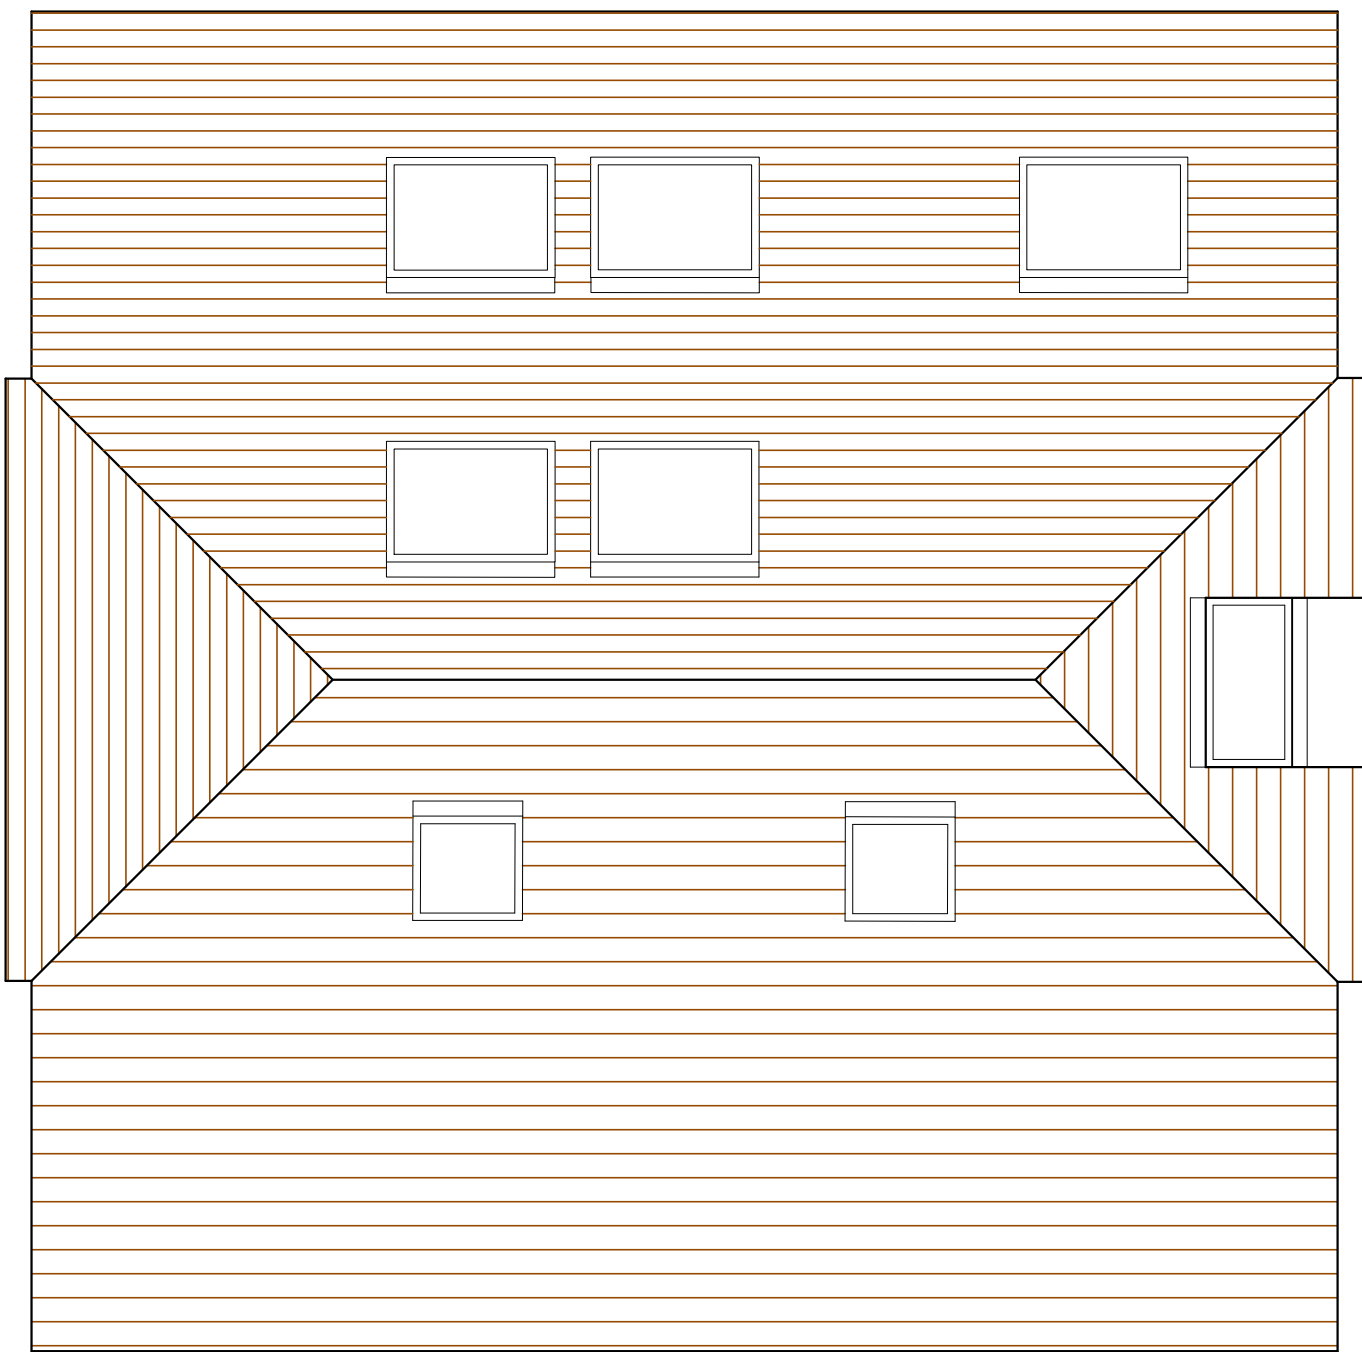


ROOF PLAN  
1:100

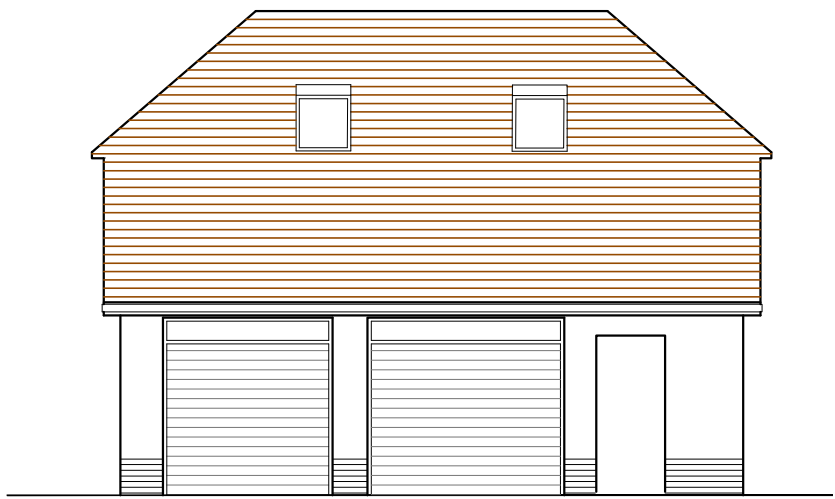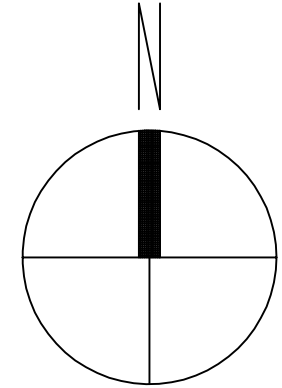


FRONT ELEVATION  
[south] 1:100

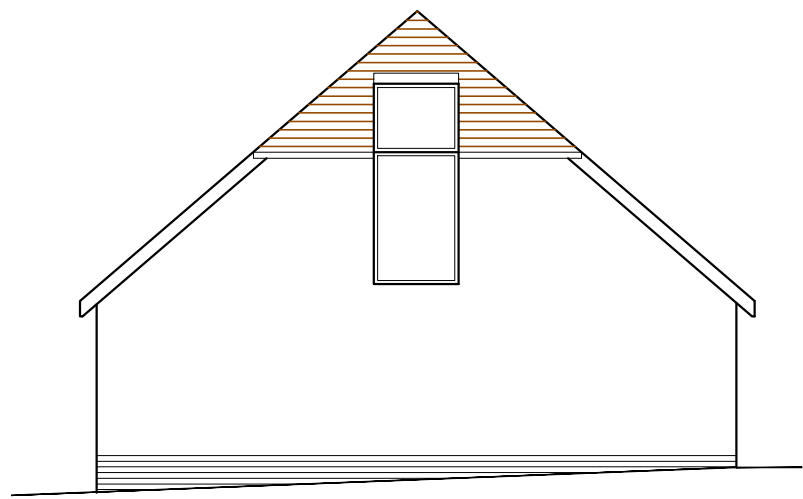

SIDE ELEVATION  
[east] 1:100

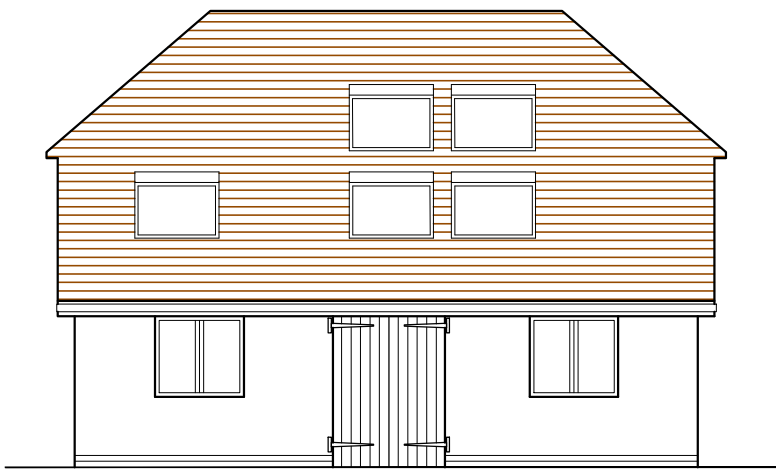


REAR ELEVATION  
[north] 1:100

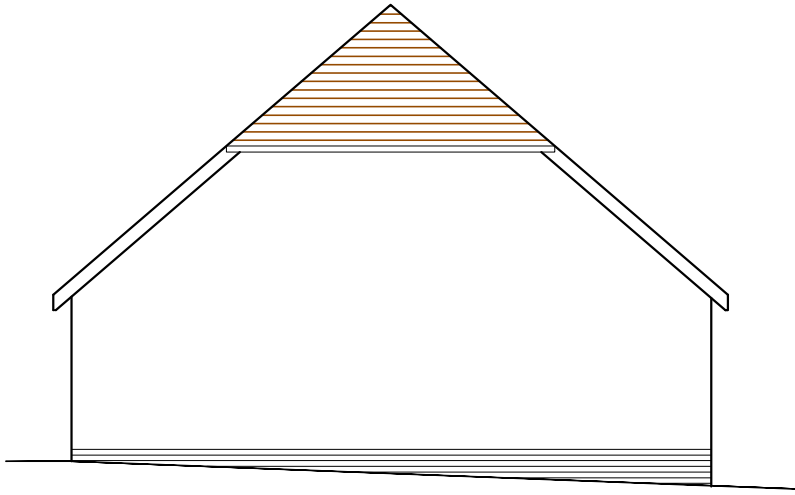

SIDE ELEVATION  
[west] 1:100



SITE PLAN  
1:500

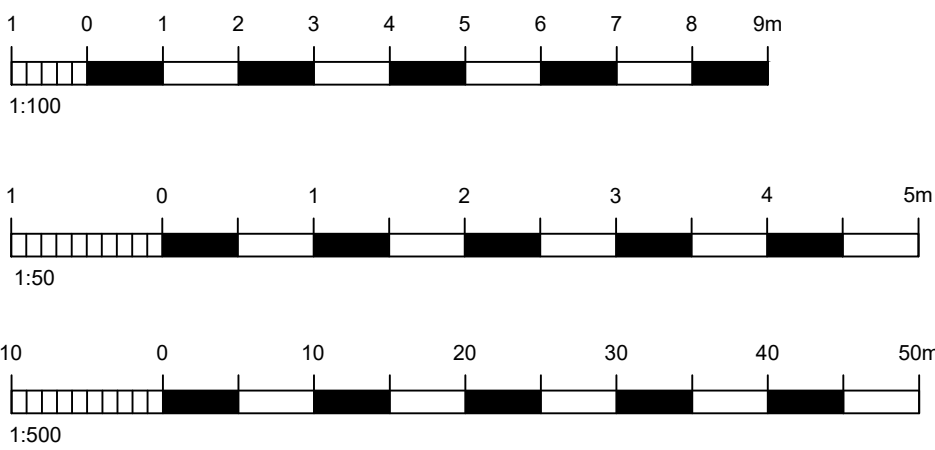

| REV | DATE | AMENDMENT | DRAWN |
|-----|------|-----------|-------|
|     |      |           |       |



Orchard House  
High Ground Lane  
Barnham  
West Sussex PO22 0BT

Helyer Davies Architects Ltd  
1 The Old Flour Mill,  
Emsworth, PO10 7BT  
01243 370 715  
mail@hdarchitects.co.uk

|                                                                      |
|----------------------------------------------------------------------|
| PROJECT                                                              |
| Orchard House<br>High Ground Lane<br>Barnham<br>West Sussex PO22 0BT |

|          |              |
|----------|--------------|
| DRAWING  | SCALE        |
| Proposed | as noted @A1 |

|                |               |          |    |
|----------------|---------------|----------|----|
| DATE           | November 2019 | DRAWN    | SH |
| DRAWING NUMBER | 19129-02      | REVISION |    |