

SCALE DRAWINGS FOR PLANNING PURPOSES ONLY

ALL DIMENSIONS TO BE CHECKED ON SITE PRIOR  
TO COMMENCEMENT AND ANY DISCREPANCY REPORTED  
TO RCCA

THIS DRAWING IS COPYRIGHT AND CANNOT BE REPRODUCED  
IN PART OR WHOLE WITHOUT WRITTEN CONSENT OF RCCA



GOLPLA OR SIMILAR  
PERMEABLE PAVING WITH GEOCELLULAR OR  
GRANULAR STORAGE SUDS

SURFACE STORAGE PLANTED "RAIN GARDENS" SUDS

PLANTED SURFACE STORAGE SWALES SUDS

EXISTING PUBLIC  
FOOTPATH

FOOTPATH LINK WITH GATE  
AT BOUNDARY

EXISTING PUBLIC FOOTPATH

NOTE:  
ALL LIGHTING TO BE LOW-LEVEL LIGHTING

**Richard  
Clark**  
CHARTERED ARCHITECTS

Clarks Barn, Bassetsbury Lane, High Wycombe, Bucks HP11 1QX  
T 01494 888000 F 01494 888008 E RICClark@richardclarkarchitects.co.uk


CONTRACT  
LAND AT YAPTON  
ROAD  
ARUN DISTRICT  
PO22 0BG

CLIENT  
ORCHESTRA LAND  
DRAWING  
SITE PLAN

DRAWN  
IE  
SCALE  
1:250 A1


DATE  
JULY 2019  
JOB / DRWG No  
1693 / SP1

BUILDING  
FOR LIFE  
AWARD  
WINNER

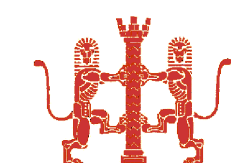

COPYRIGHT  
(C)

STREET ELEVATION  
1/250

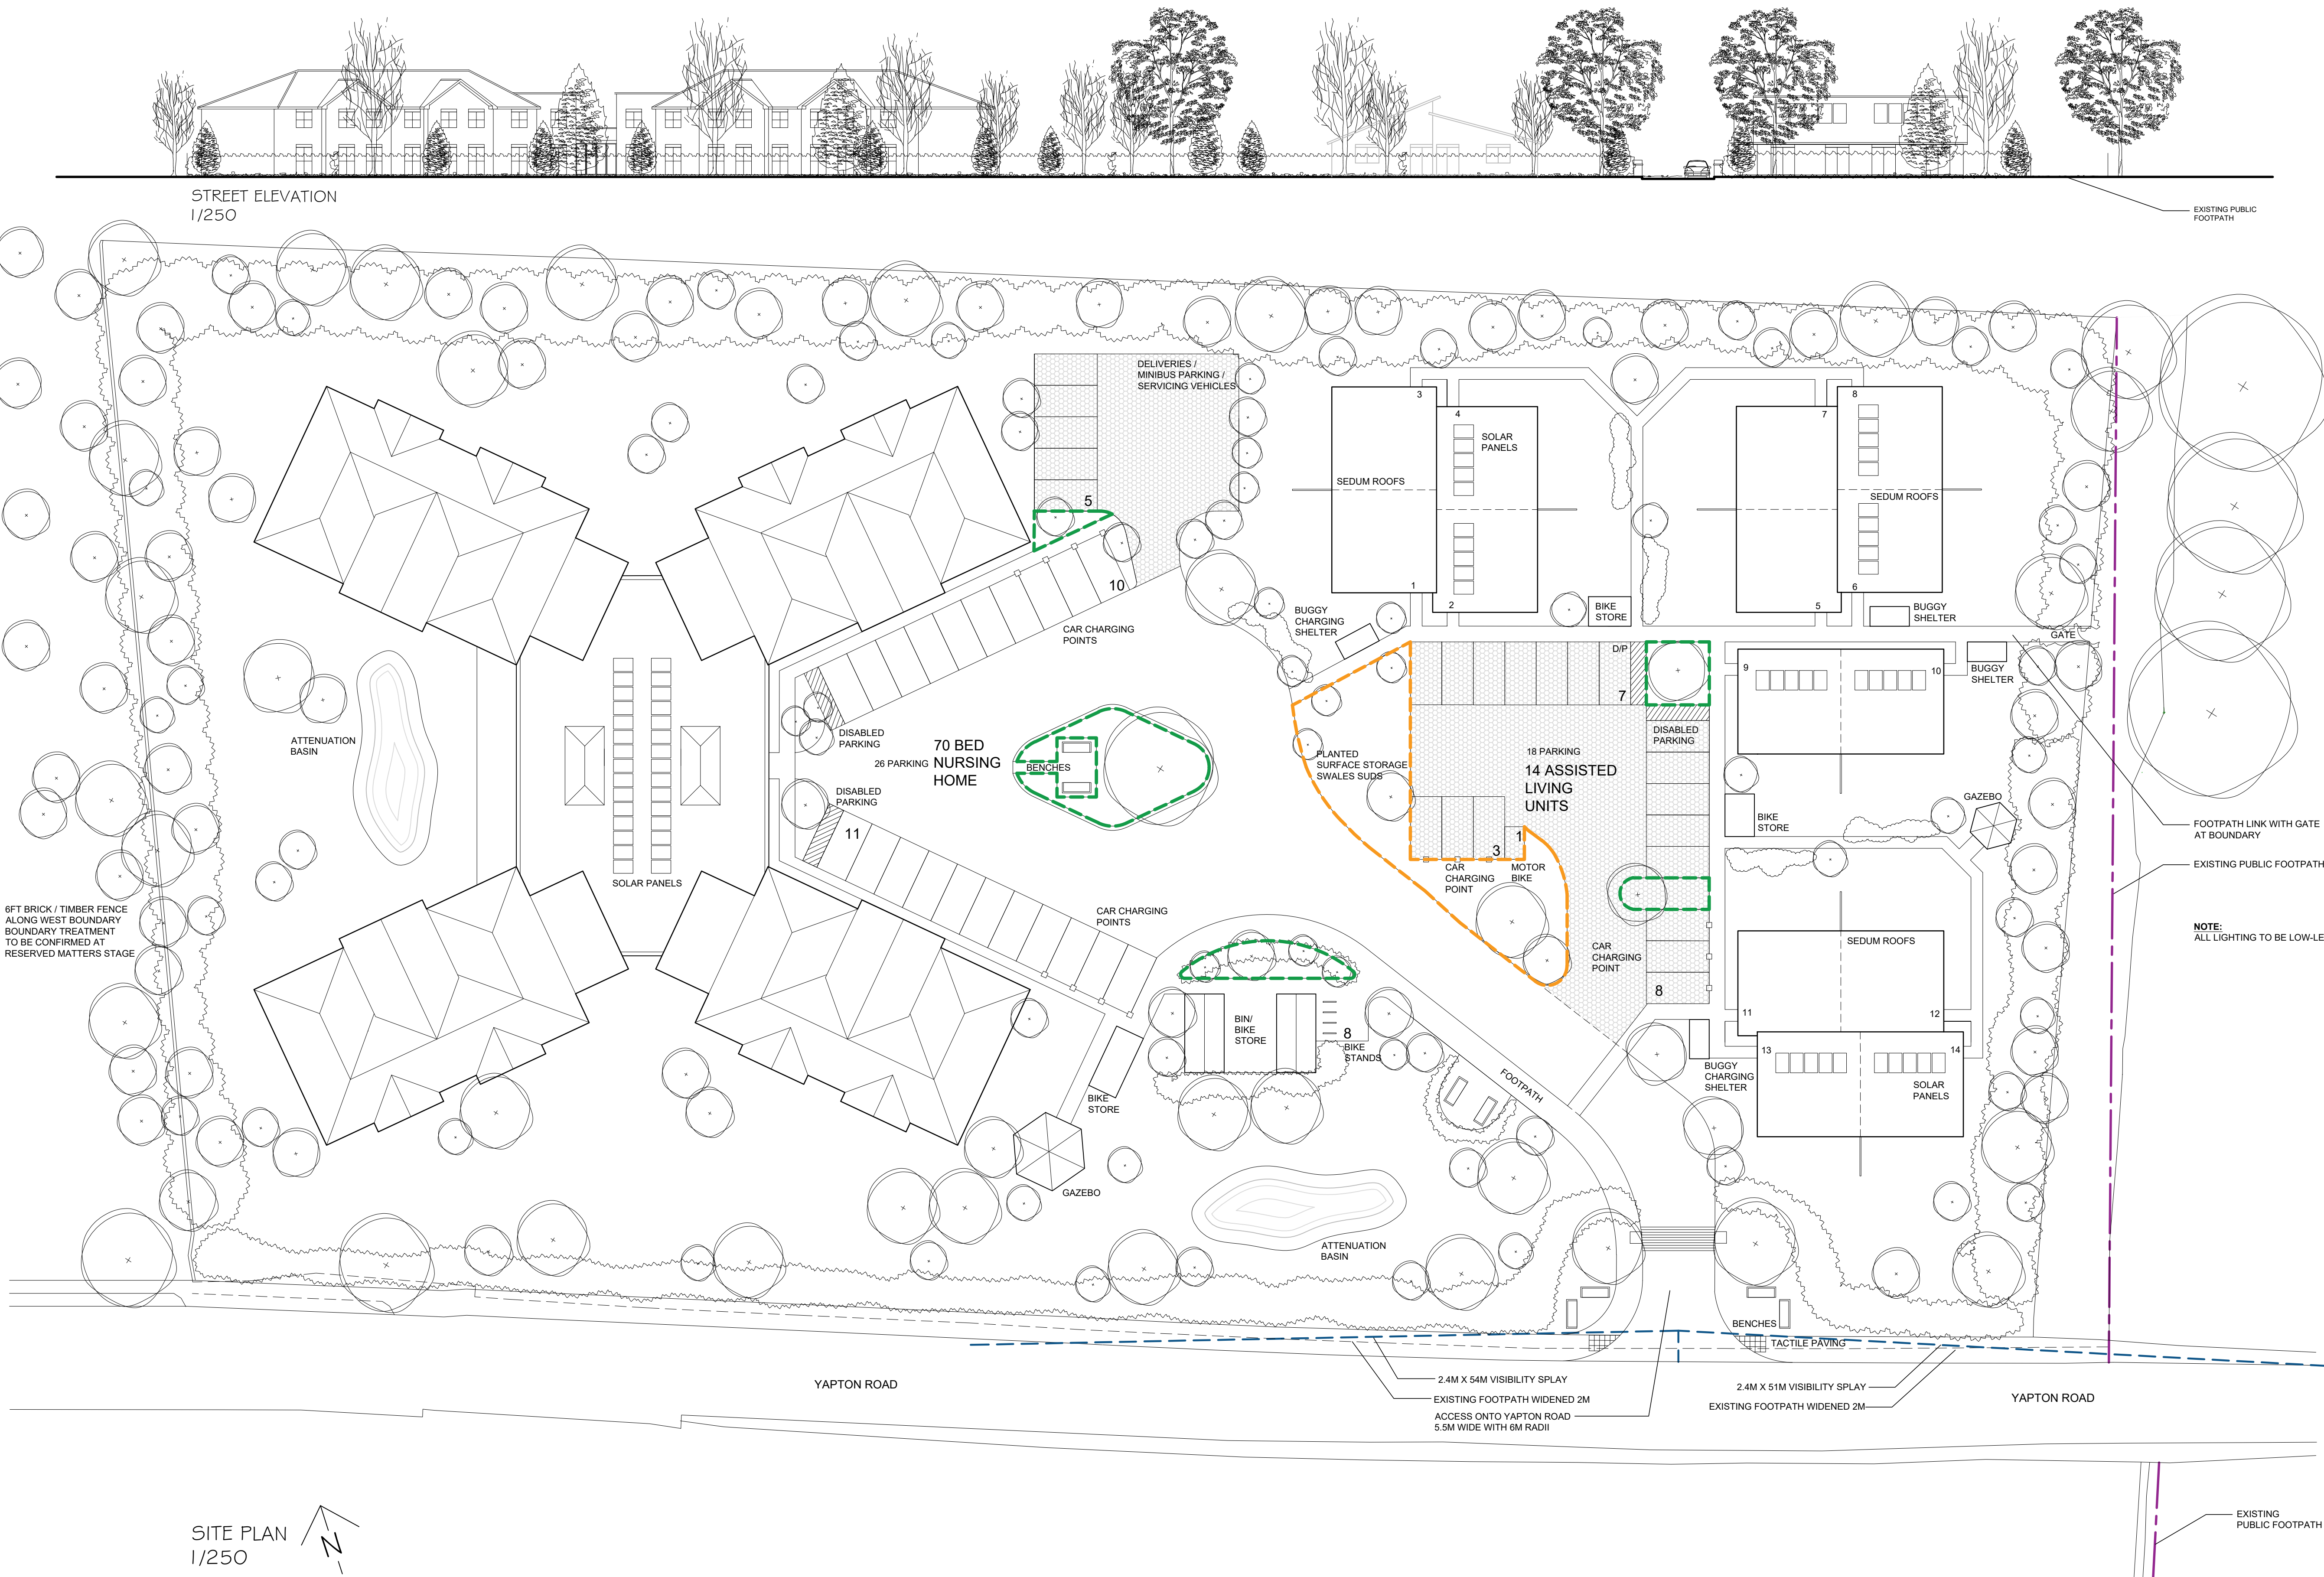

SITE PLAN  
1/250

