


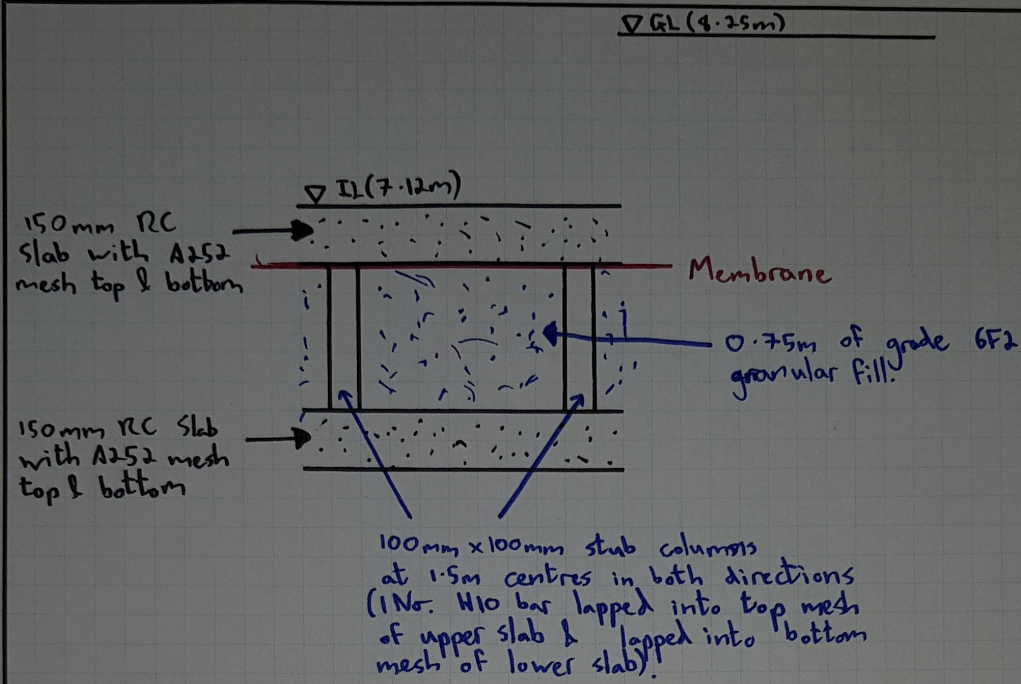

Rev	Amendment	Drm	Chkd	Appd	Date
-----	-----------	-----	------	------	------

Sketch of drainage pond section

Scott White and Hookins

Scale at A4

Project / Drawing No. 203434

Rev.

DO NOT SCALE FROM THIS DRAWING

CP004-01/FM/ST/007