


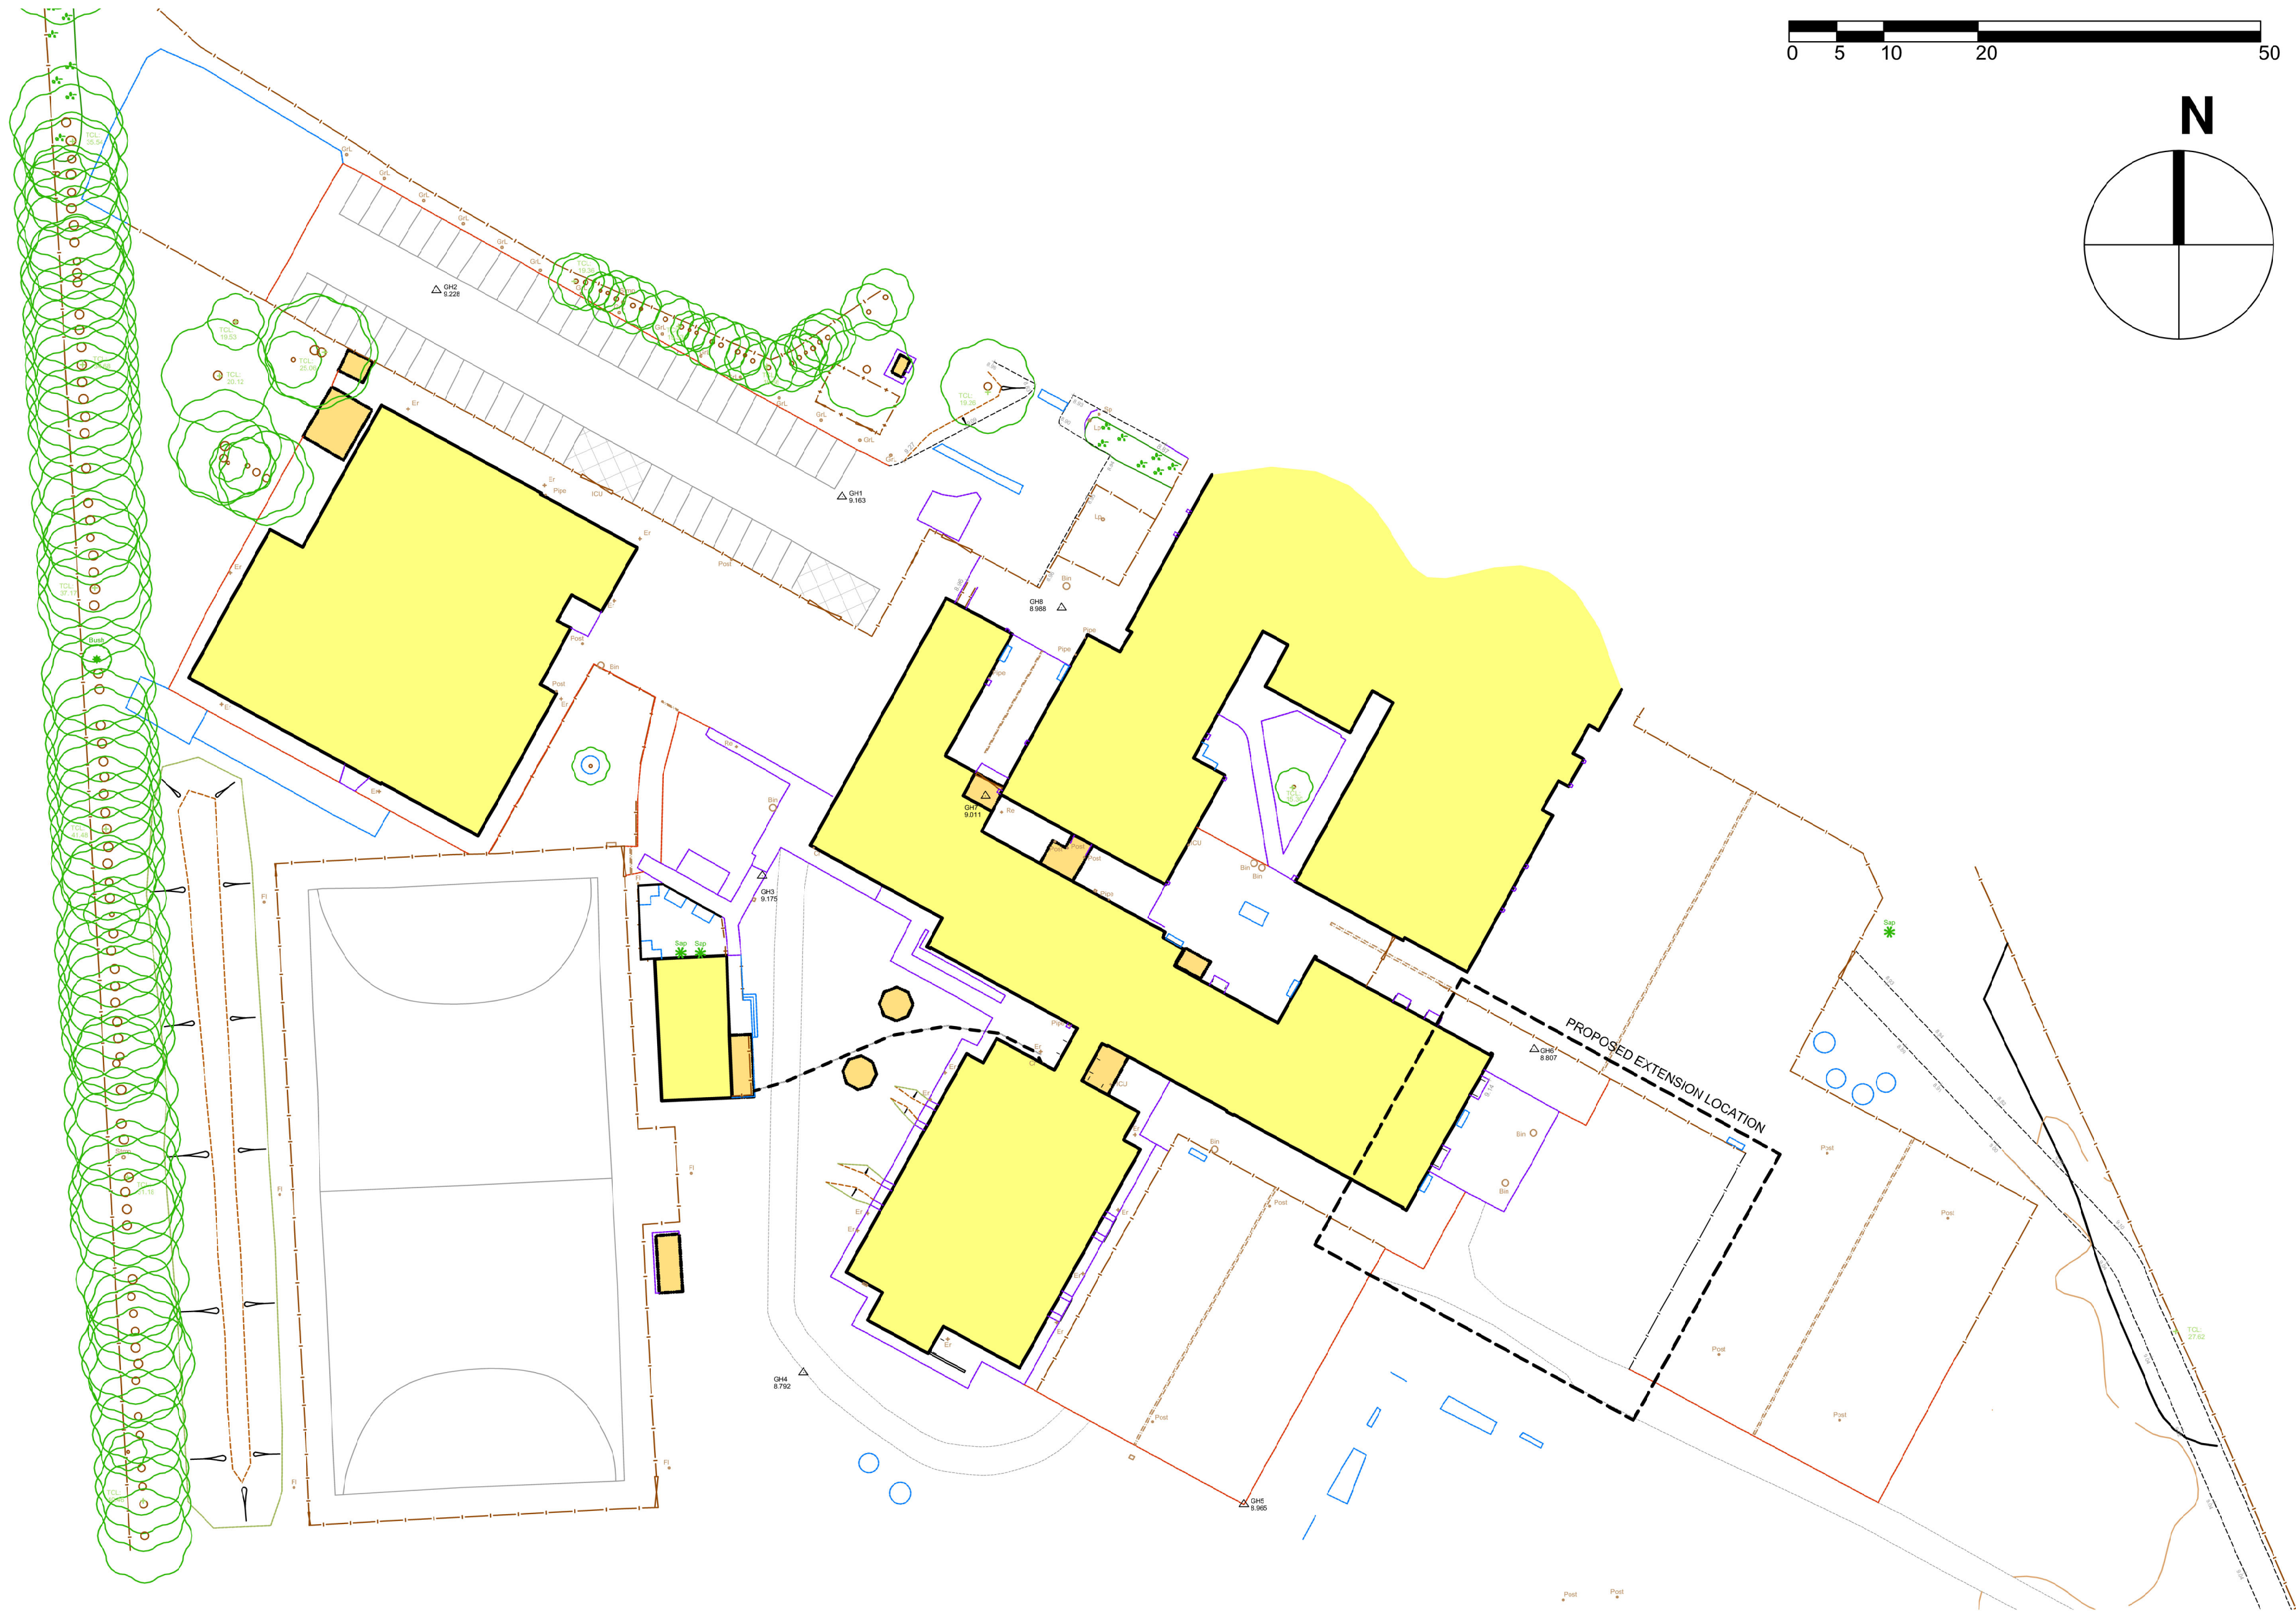

EXISTING OVERALL SITE LAYOUT

DRAWING STATUS	
DRAWN BY:	NJV
SCALE:	1:500 @ A2
DATE:	280122
A2	

UNLESS STATED OTHERWISE, THE DESIGNS SHOWN ARE SUBJECT TO DETAIL SITE SURVEY AND INVESTIGATIONS AND/OR APPROVAL OF THE RELEVANT VARIOUS LOCAL AUTHORITY OFFICERS, STATUTORY UNDERTAKERS, FIRE OFFICERS AND ENGINEERS. THEY ARE PROJECT AND SITE SPECIFIC.

THIS DRAWING SHOULD NOT BE SCALED FROM.

ALL DIMENSIONS SHOULD BE CHECKED ON SITE.

ANY DRAWING ERRORS OR DISCREPANCIES SHOULD BE REPORTED TO VAUGHAN ARCHITECTURE LTD

THIS DRAWING IS THE COPYRIGHT OF VAUGHAN ARCHITECTURE LTD

ST.PHILIP HOWARD CATHOLIC SCHOOL



Leicester Office: Vaughan Architecture Ltd
Rutland House
23-25 Friar Lane
Leicester
LE1 5QQ
0116 328 8905



SCAN ME Latest Projects

CLIENT	PREMIER MODULAR
PROJECT TITLE	ST. PHILIP HOWARD CATHOLIC SCHOOL NEW 2 STOREY TEACHING BLOCK
DRAWING TITLE	EXISTING OVERALL SITE
PROJECT NO.	VAD.22.02
DRAWING NO.	PL115
REVISION	



Vaughan Architecture Ltd
No 2
Infirmary Street
Leeds, West Yorkshire
LS1 2JP
0113 493 1055

www.vaughanarchitecture.co.uk