


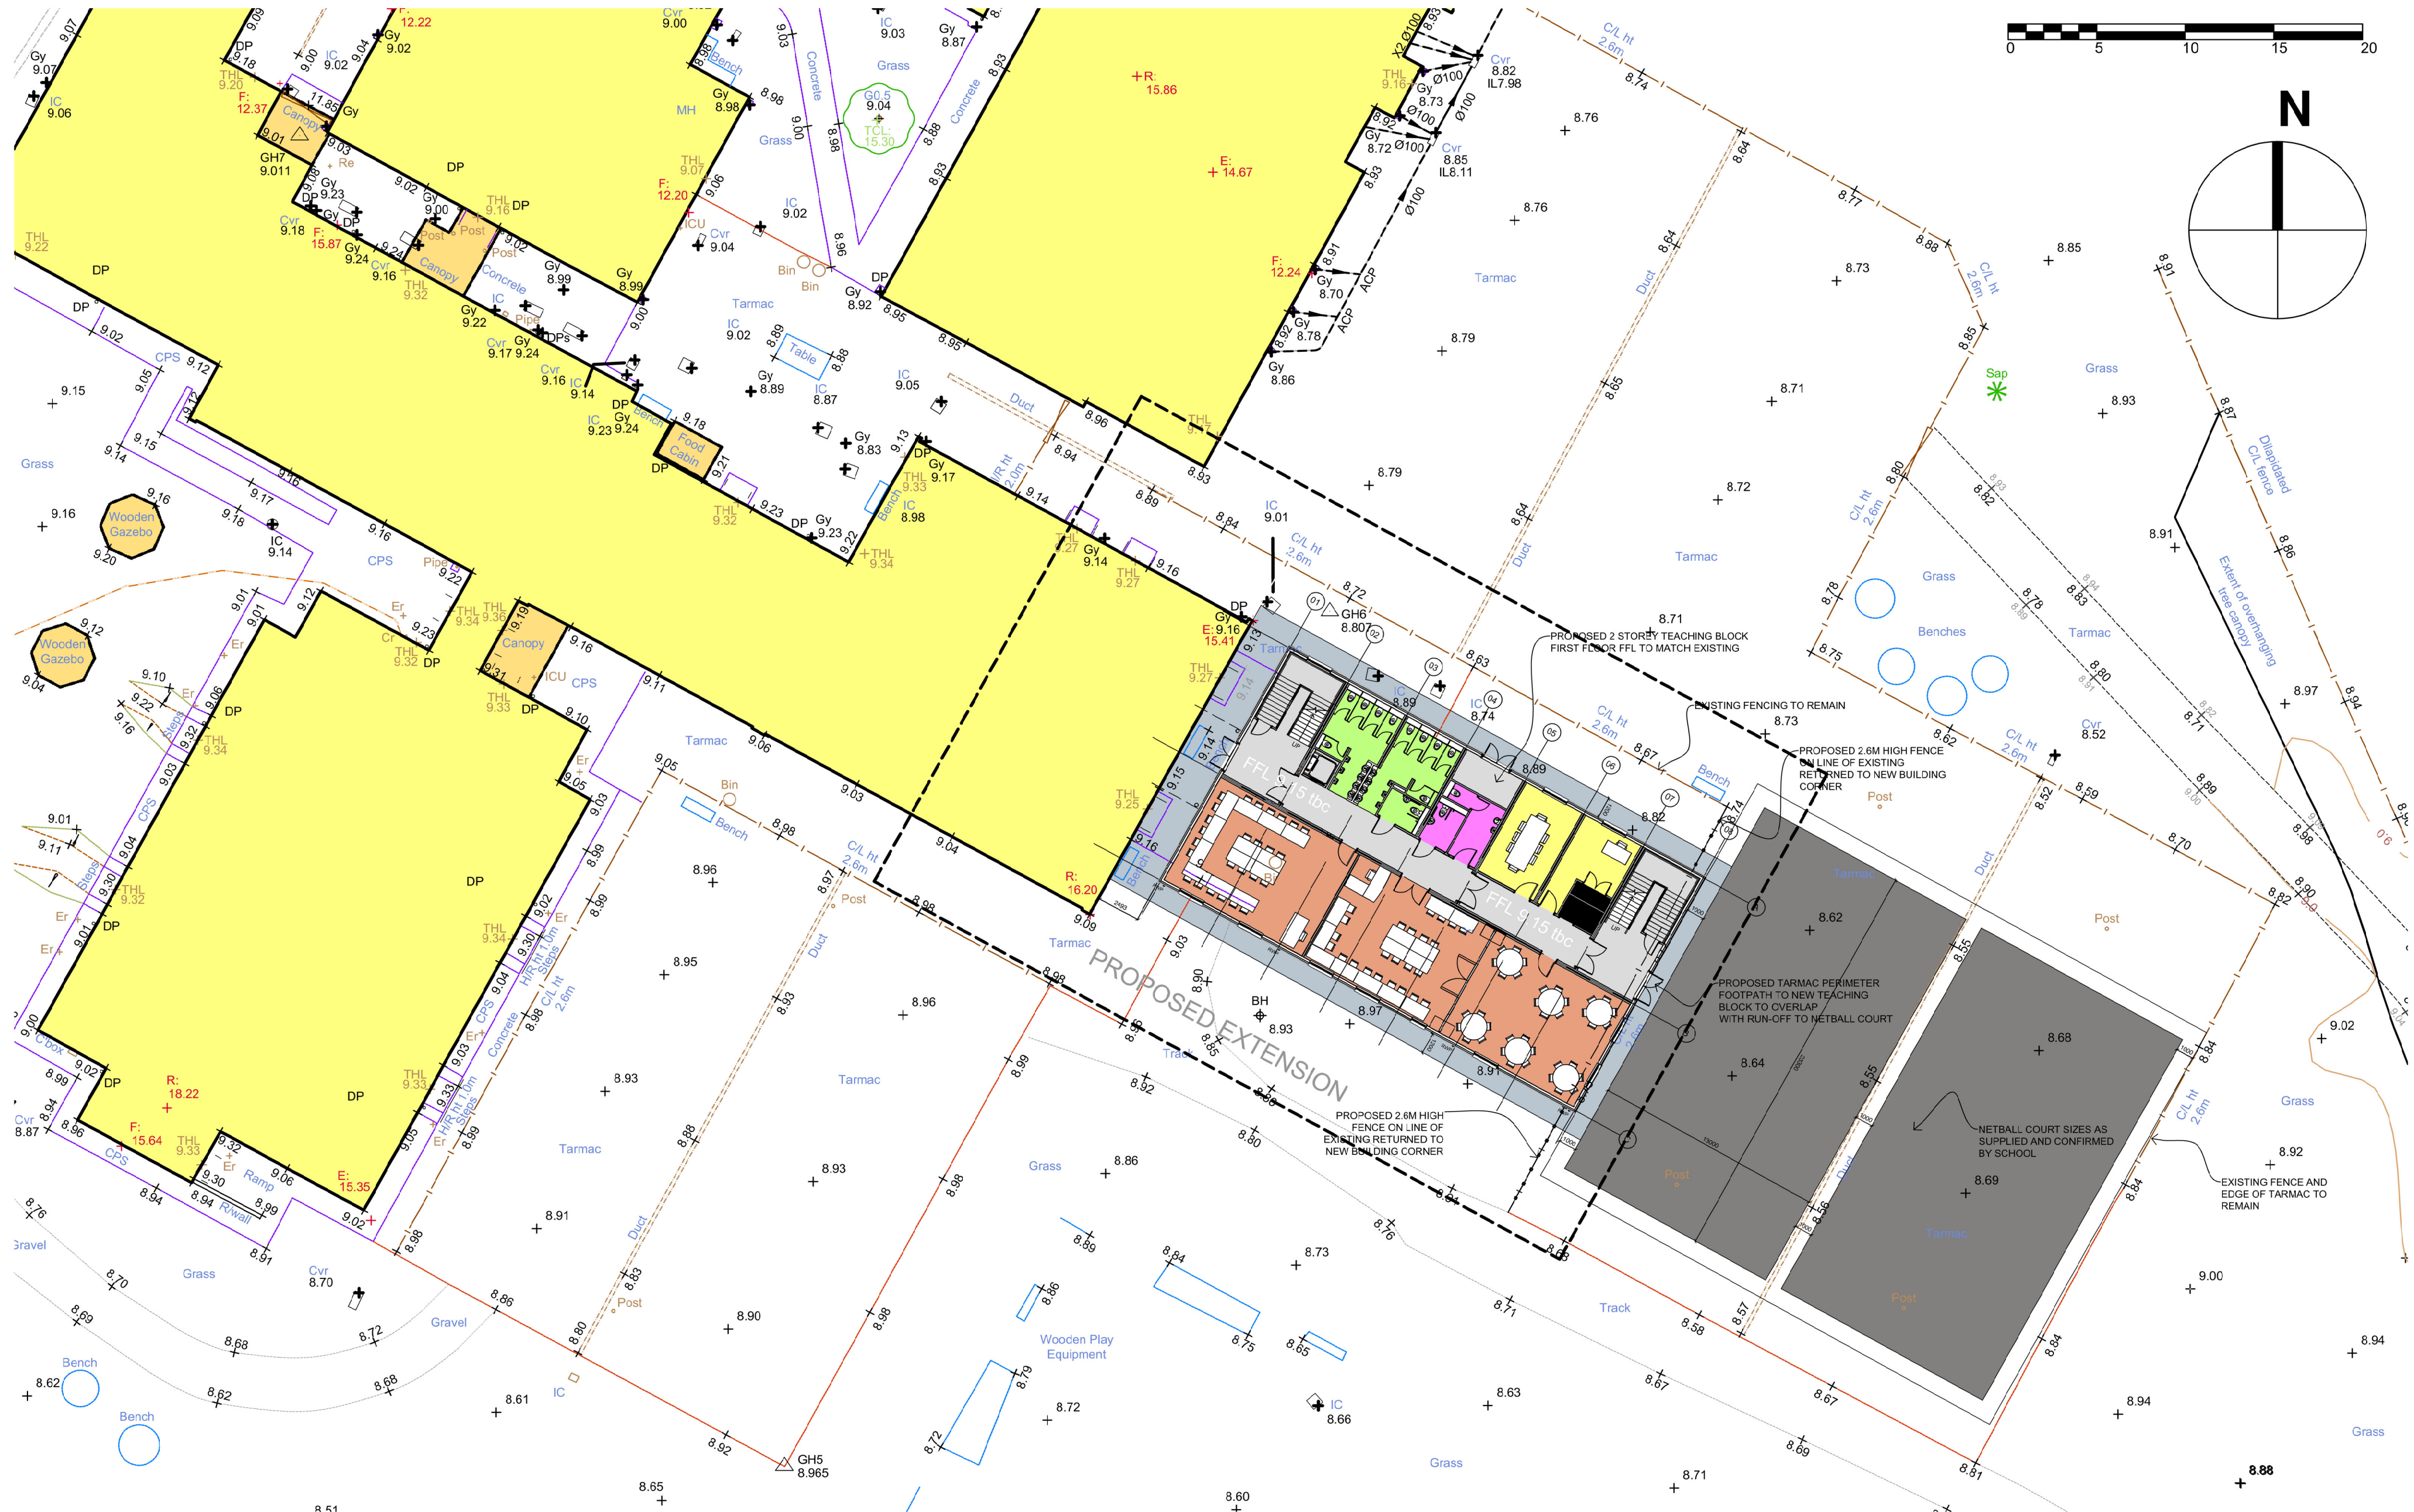

PROPOSED SITE LAYOUT


UNLESS STATED OTHERWISE, THE DESIGNS SHOWN ARE SUBJECT TO DETAIL SITE SURVEY AND INVESTIGATION AND/OR APPROVAL OF THE RELEVANT VARIOUS LOCAL AUTHORITY OFFICERS, STATUTORY UNDERTAKERS, FIRE OFFICERS AND ENGINEERS. THEY ARE PROJECT AND SITE SPECIFIC.
THIS DRAWING SHOULD NOT BE SCALED FROM.
ALL DIMENSIONS SHOULD BE CHECKED ON SITE.
ANY DRAWING ERRORS OR DISCREPANCIES SHOULD BE REPORTED TO VAUGHAN ARCHITECTURE LTD
THIS DRAWING IS THE COPYRIGHT OF VAUGHAN ARCHITECTURE LTD

DRAWING STATUS	
DRAWN BY:	NJV
SCALE:	1:250 @ A2
DATE:	280122
A FINAL CHANGES	
020222 NJV NJV	

A2

ST. PHILIP HOWARD CATHOLIC SCHOOL

PREMIER
MODULAR

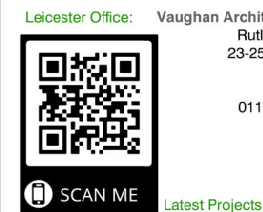

Leicester Office: Vaughan Architecture Ltd
Rutland House
23-25 Friar Lane
Leicester
LE1 5QQ
0116 326 8905

CLIENT: PREMIER MODULAR
PROJECT TITLE: ST. PHILIP HOWARD CATHOLIC SCHOOL
NEW 2 STOREY TEACHING BLOCK
DRAWING TITLE: PROPOSED SITE LAYOUT
PROJECT NO.: VAD 22.02
DRAWING NO.: PL130
REVISION: A



Vaughan Architecture Ltd
No 2
Infirmary Street
Leeds, West Yorkshire
LS1 2JP
0113 493 1055
www.vaughanarchitecture.co.uk