The drawings, information and data recorded in this document ("the information") is the property of Paul Basham Associates.This document and the information are solely for the use of the authorized recipient and this document may not be used, copied or reproduced in whole or part for any purposes other than which it was supplied by Paul Basham Associates. Paul Basham Associates makes no representation, undertakes no duty and accepts no responsibilities to any third party who may use or rely upon this document or the information.

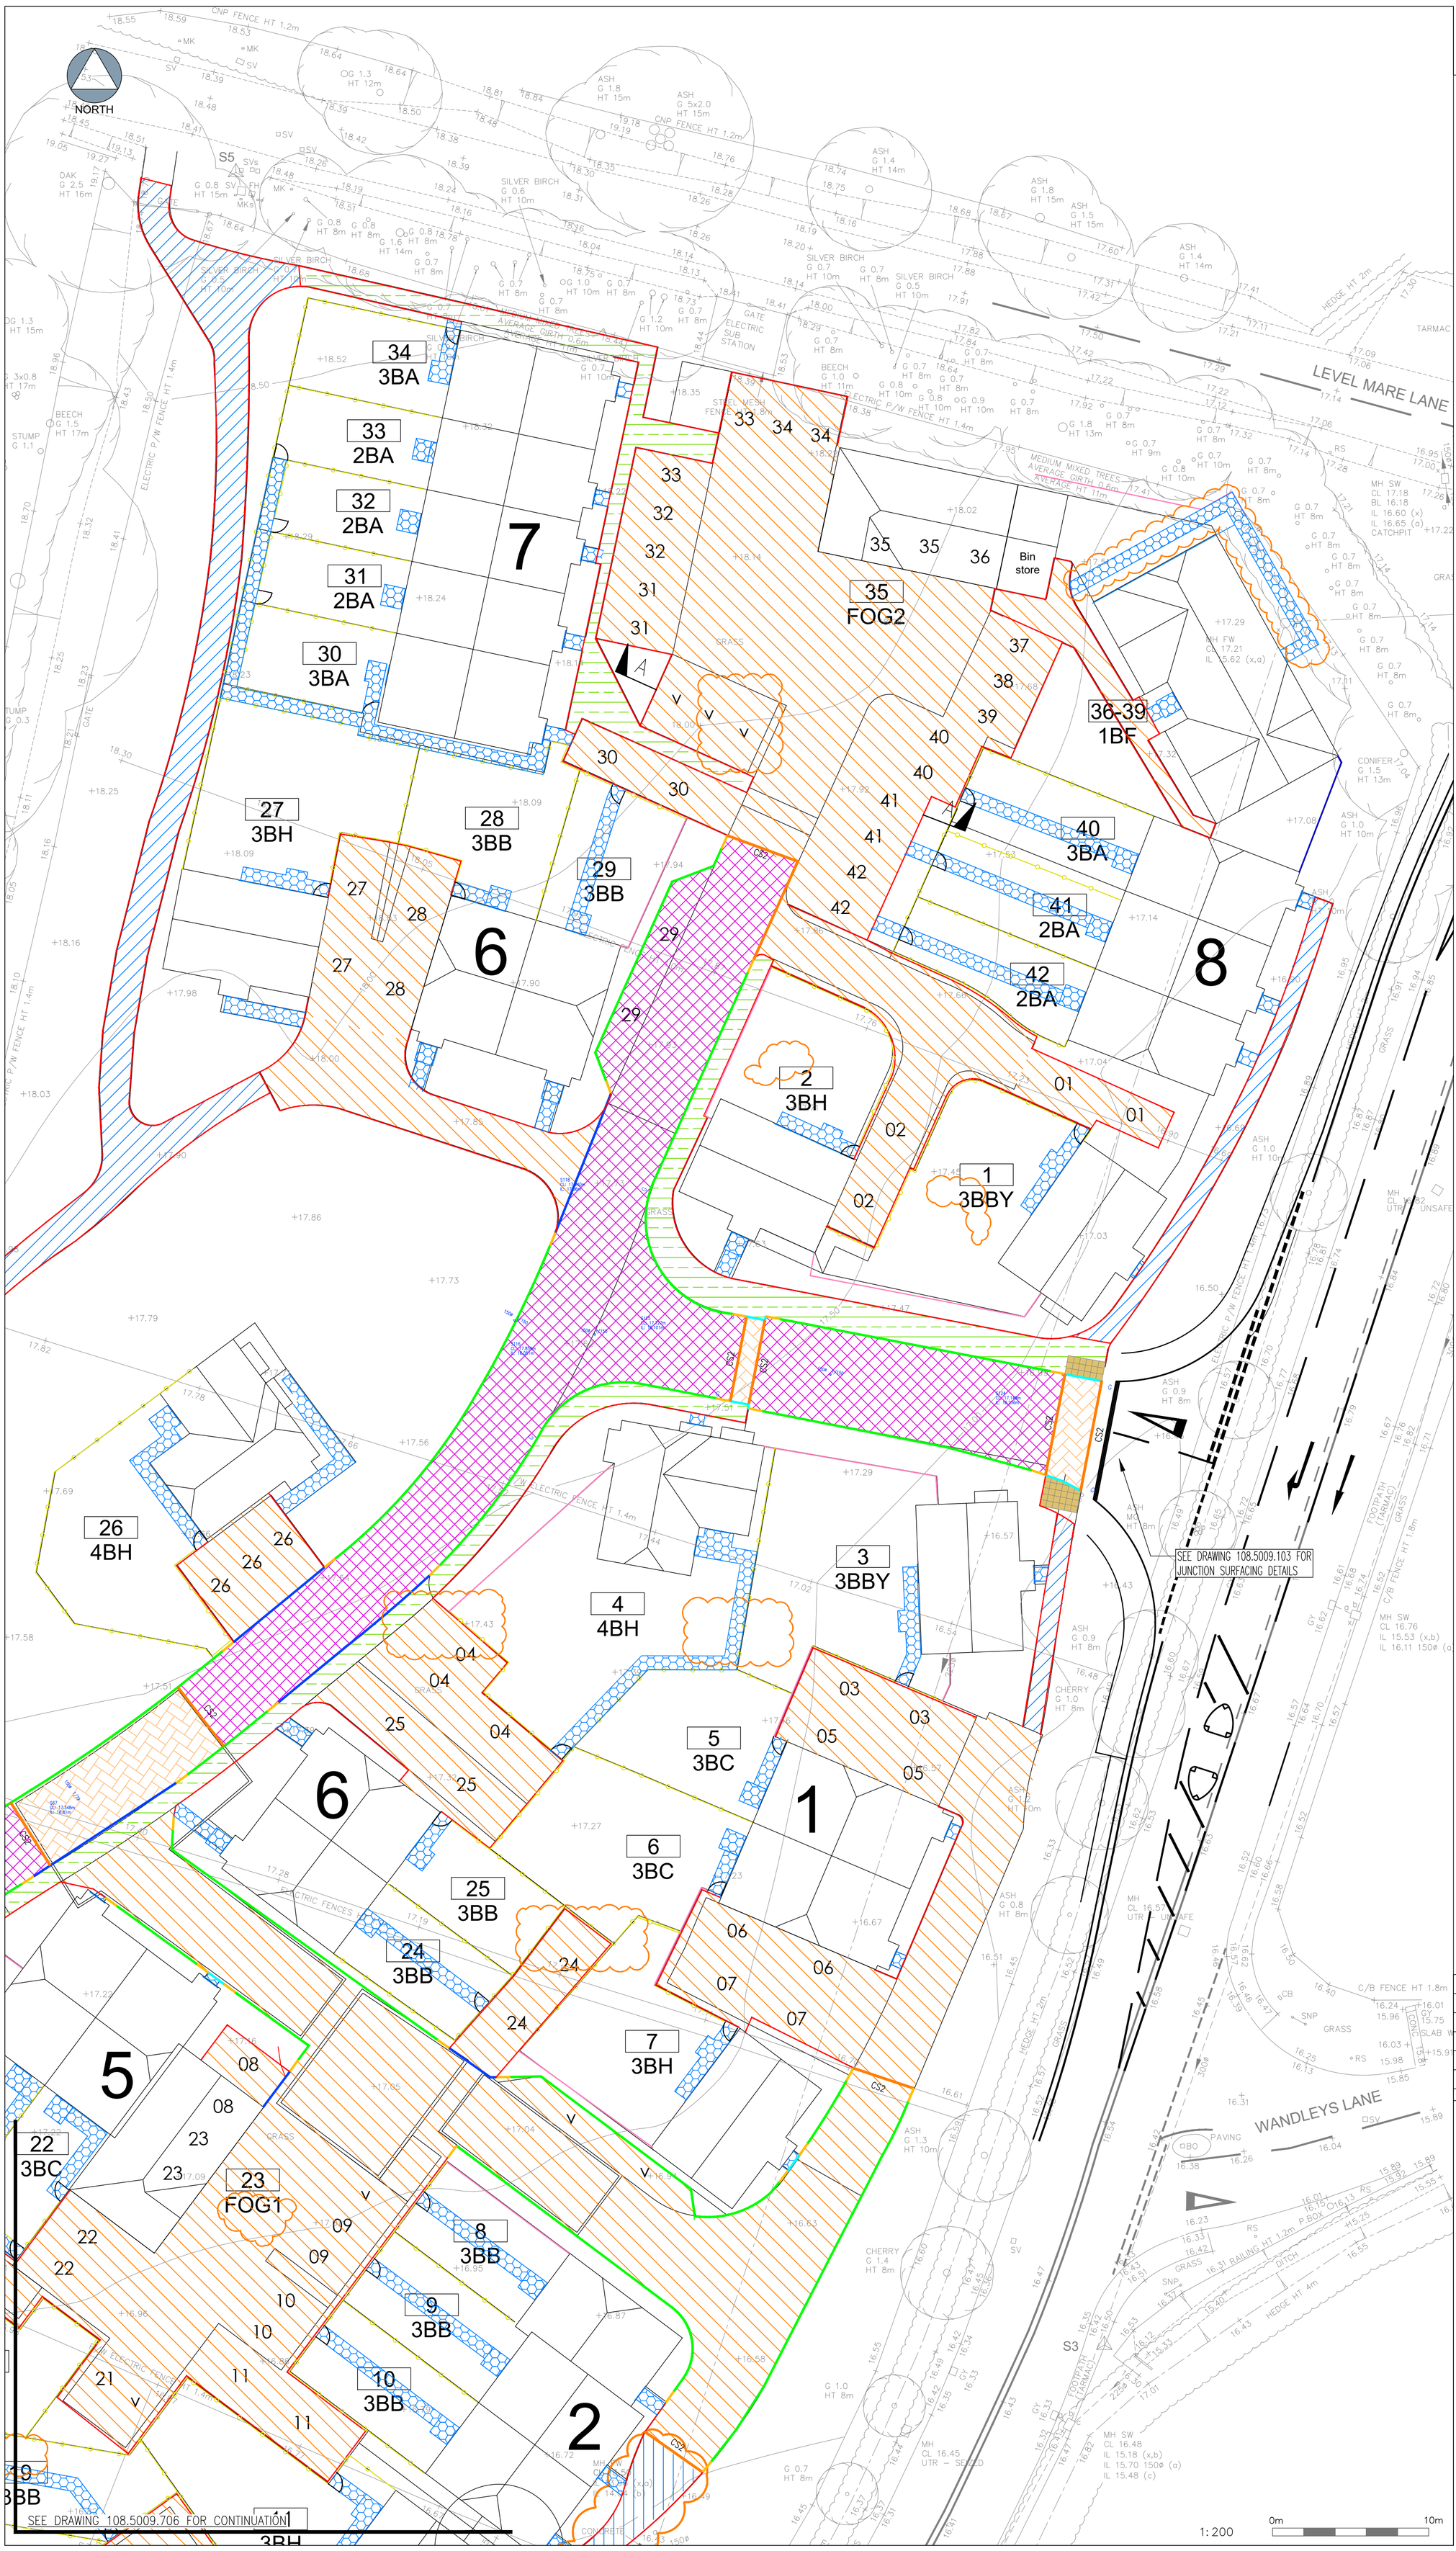

GENERAL NOTES

1. THIS DRAWING IS INTENDED TO BE VIEWED IN COMBINATION WITH ALL RELEVANT ARCHITECTS, ENGINEERS, SERVICES AND SPECIALIST DRAWINGS AND SPECIFICATION.
2. ANY VARIATIONS OR DISCREPANCIES BETWEEN THESE DRAWINGS IN TERMS OF DIMENSIONS OR DETAILS SHOULD BE DRAWN TO THE ATTENTION OF THE ARCHITECT AND/OR THE ENGINEER FOR CLARIFICATION.
3. PAUL BASHAM ASSOCIATES ACCEPTS NO RESPONSIBILITY FOR THE ACCURACY OF BACKGROUND INFORMATION PRODUCED BY THIRD PARTIES – THIS MUST BE TREATED AS INDICATIVE ONLY.
4. ALL DIMENSIONS AND LEVELS ARE IN METRES. DO NOT SCALE THIS DRAWING, PRINT, PLOT OR DISK.
5. THIS DRAWING SHOULD ONLY BE USED FOR CONSTRUCTION IF THE PROJECT PHASE IN THE TITLE FRAME BELOW IS SHOWN AS "CONSTRUCTION". PAUL BASHAM ASSOCIATES TAKE NO RESPONSIBILITY FOR CONSTRUCTION WORKS UNDERTAKEN TO DRAWINGS WHICH ARE NOT MARKED UNDER THIS PHASE.

NOTES

1. SEE DRAWING 108.5009.751 FOR FULL CONSTRUCTION DETAILS

LEGEND

- PERMEABLE BLOCK PAVING
  80 THK. AQUAFLOW CONCRETE BLOCKS (OR SIMILAR) ON,
  50 THK. 2–6mm CLEAN CRUSHED STONE ON,
  80 THK. DENSE BASE COURSE ASPHALT OVER CLEAN CRUSHED STONE ON,
  150 THK. SUBBASE TYPE 3 (30% VOIDS) ON,
  350 THK. PERMEABLE CAPPING LAYER TO CONSIST OF CRUSHED STONE 10–63mm
- IMPERMEABLE BLACK TOP CARRIAGEWAY
  30 THK. SURAFCE COURSE 10mm CLOSE GRADED CONCRETE SURFACE COURSE 100/150 PEN TO CL.912 ON,
  60 THK. BINDER COURSE 20mm DENSE ASPHALT CONCRETE BINDER 40/60 PEN TO CL.906 ON,
  100 THK. BASE COURSE 32mm DENSE ASPHALT CONCRETE
  150 THK. SUB–BASE GRANULAR MATERIAL TYPE 1 TO CL.803
  350 THK. CAPPING LAYER 6F1 OR SIMILAR (DESIGN CBR >2.5–5%)
- IMPERMEABLE BLACK TOP FOOTWAY
  20 THK. SURFACE COURSE AC 6 DENSE SURF 100/150 PEN ON,
  50 THK. BINDER COURSE AC 20 DENSE BIN 40/60 PEN ON,
  200 THK. SUB–BASE COURSE GRANULAR MATERIAL TYPE 1
- IMPERMEABLE PAVING SLABS
  450x450 PAVING SLABS (EXACT TYPE TO BE DETERMINED BY CLIENT) ON,
  MIN 20 THK. MORTAR AND SAND BED (3 PARTS SAND TO 1 PART CEMEN) ON,
  200 THK. SUB–BASE GRANULAR MATERIAL TYPE 1
- IMPERMEABLE BLOCK PAVING
  200x100 PAVING SLABS (EXACT TYPE TO BE DETERMINED BY CLIENT) ON,
  MIN 20 THK. MORTAR AND SAND BED (3 PARTS SAND TO 1 PART CEMEN) ON,
  200 THK. SUB–BASE GRANULAR MATERIAL TYPE 1
- GRAVEL FOOTPATH
  100 THK. SELF–BINDING GRAVEL (MAX STONE SIZE 20mm)
- 125 x 255 HB PRECAST CONCRETE KERB (125mm UPSTAND)
- 125 x 150 BN PRECAST CONCRETE KERB (6mm UPSTAND)
- 125 x 150 BN PRECAST CONCRETE KERB (25mm UPSTAND)
- 125 x 150 BN PRECAST CONCRETE KERB TK (LEFT/RIGH TRANSITION
- 125 x 150 HB PRECAST CONCRETE EDGING (LAID FLUSH)
- PROPOSED 400x400 TACTILE (BUFF)
- UB — UNDERBUILD
- 1.8m HIGH CLOSE BOARDED FENCE WITH 150mm GRAVEL BOARD
- CS2 — 125 x 150 PRECAST CONCRETE (PCC) CHANNEL CS2
- 1.8m HIGH SCREEN WALL
- 2.3m HIGH ACOUSTIC FENCE
- GATE, EXACT TYPE TO BE CONFIRMED BY CLIENT
- REVISION 15.09.21

FOR CONSTRUCTION

Rev	Description	Date	By	Chkd
F	UPDATED AS PER NHBC COMMENTS	15.09.21	RD	RW
E	DRAWING STATUS UPDATED TO FOR CONSTRUCTION	31.08.21	RD	RW
D	UPDATED AS PER CLIENT COMMENTS	22.06.21	RD	RW
C	PATIOS AND GARDEN PATHS UPDATED	14.05.21	RD	RW
B	UPDATED AS PER PLANNING LANDSCAPING PLAN	07.05.21	RD	RW
A	AMENDMENTS MADE AS PER CLIENT COMMENTS, DETAIL REFINED	27.04.21	RD	CL

paulbasham associates
Paul Basham Associates Ltd
The Bothy, Cams Hall Estate, Fareham, PO16 8UT
01329711000
info@paulbashamassociates.com www.paulbashamassociates.com

Client: HAMPSHIRE HOMES

Project Name: FONTWELL AVENUE EASTERGATE

Title: SURFACE FINISHES SHEET 1 OF 2

Project Phase: FOR CONSTRUCTION

Checked By	Checked Date	Drawn By	Drawn Date
RW	19.04.2021	CLP	19.04.2021

Client Drawing No.	Scale
-	1:200 (AT A1 SIZE)

PBA Drawing No.: 108.5009.705
Revision: F