


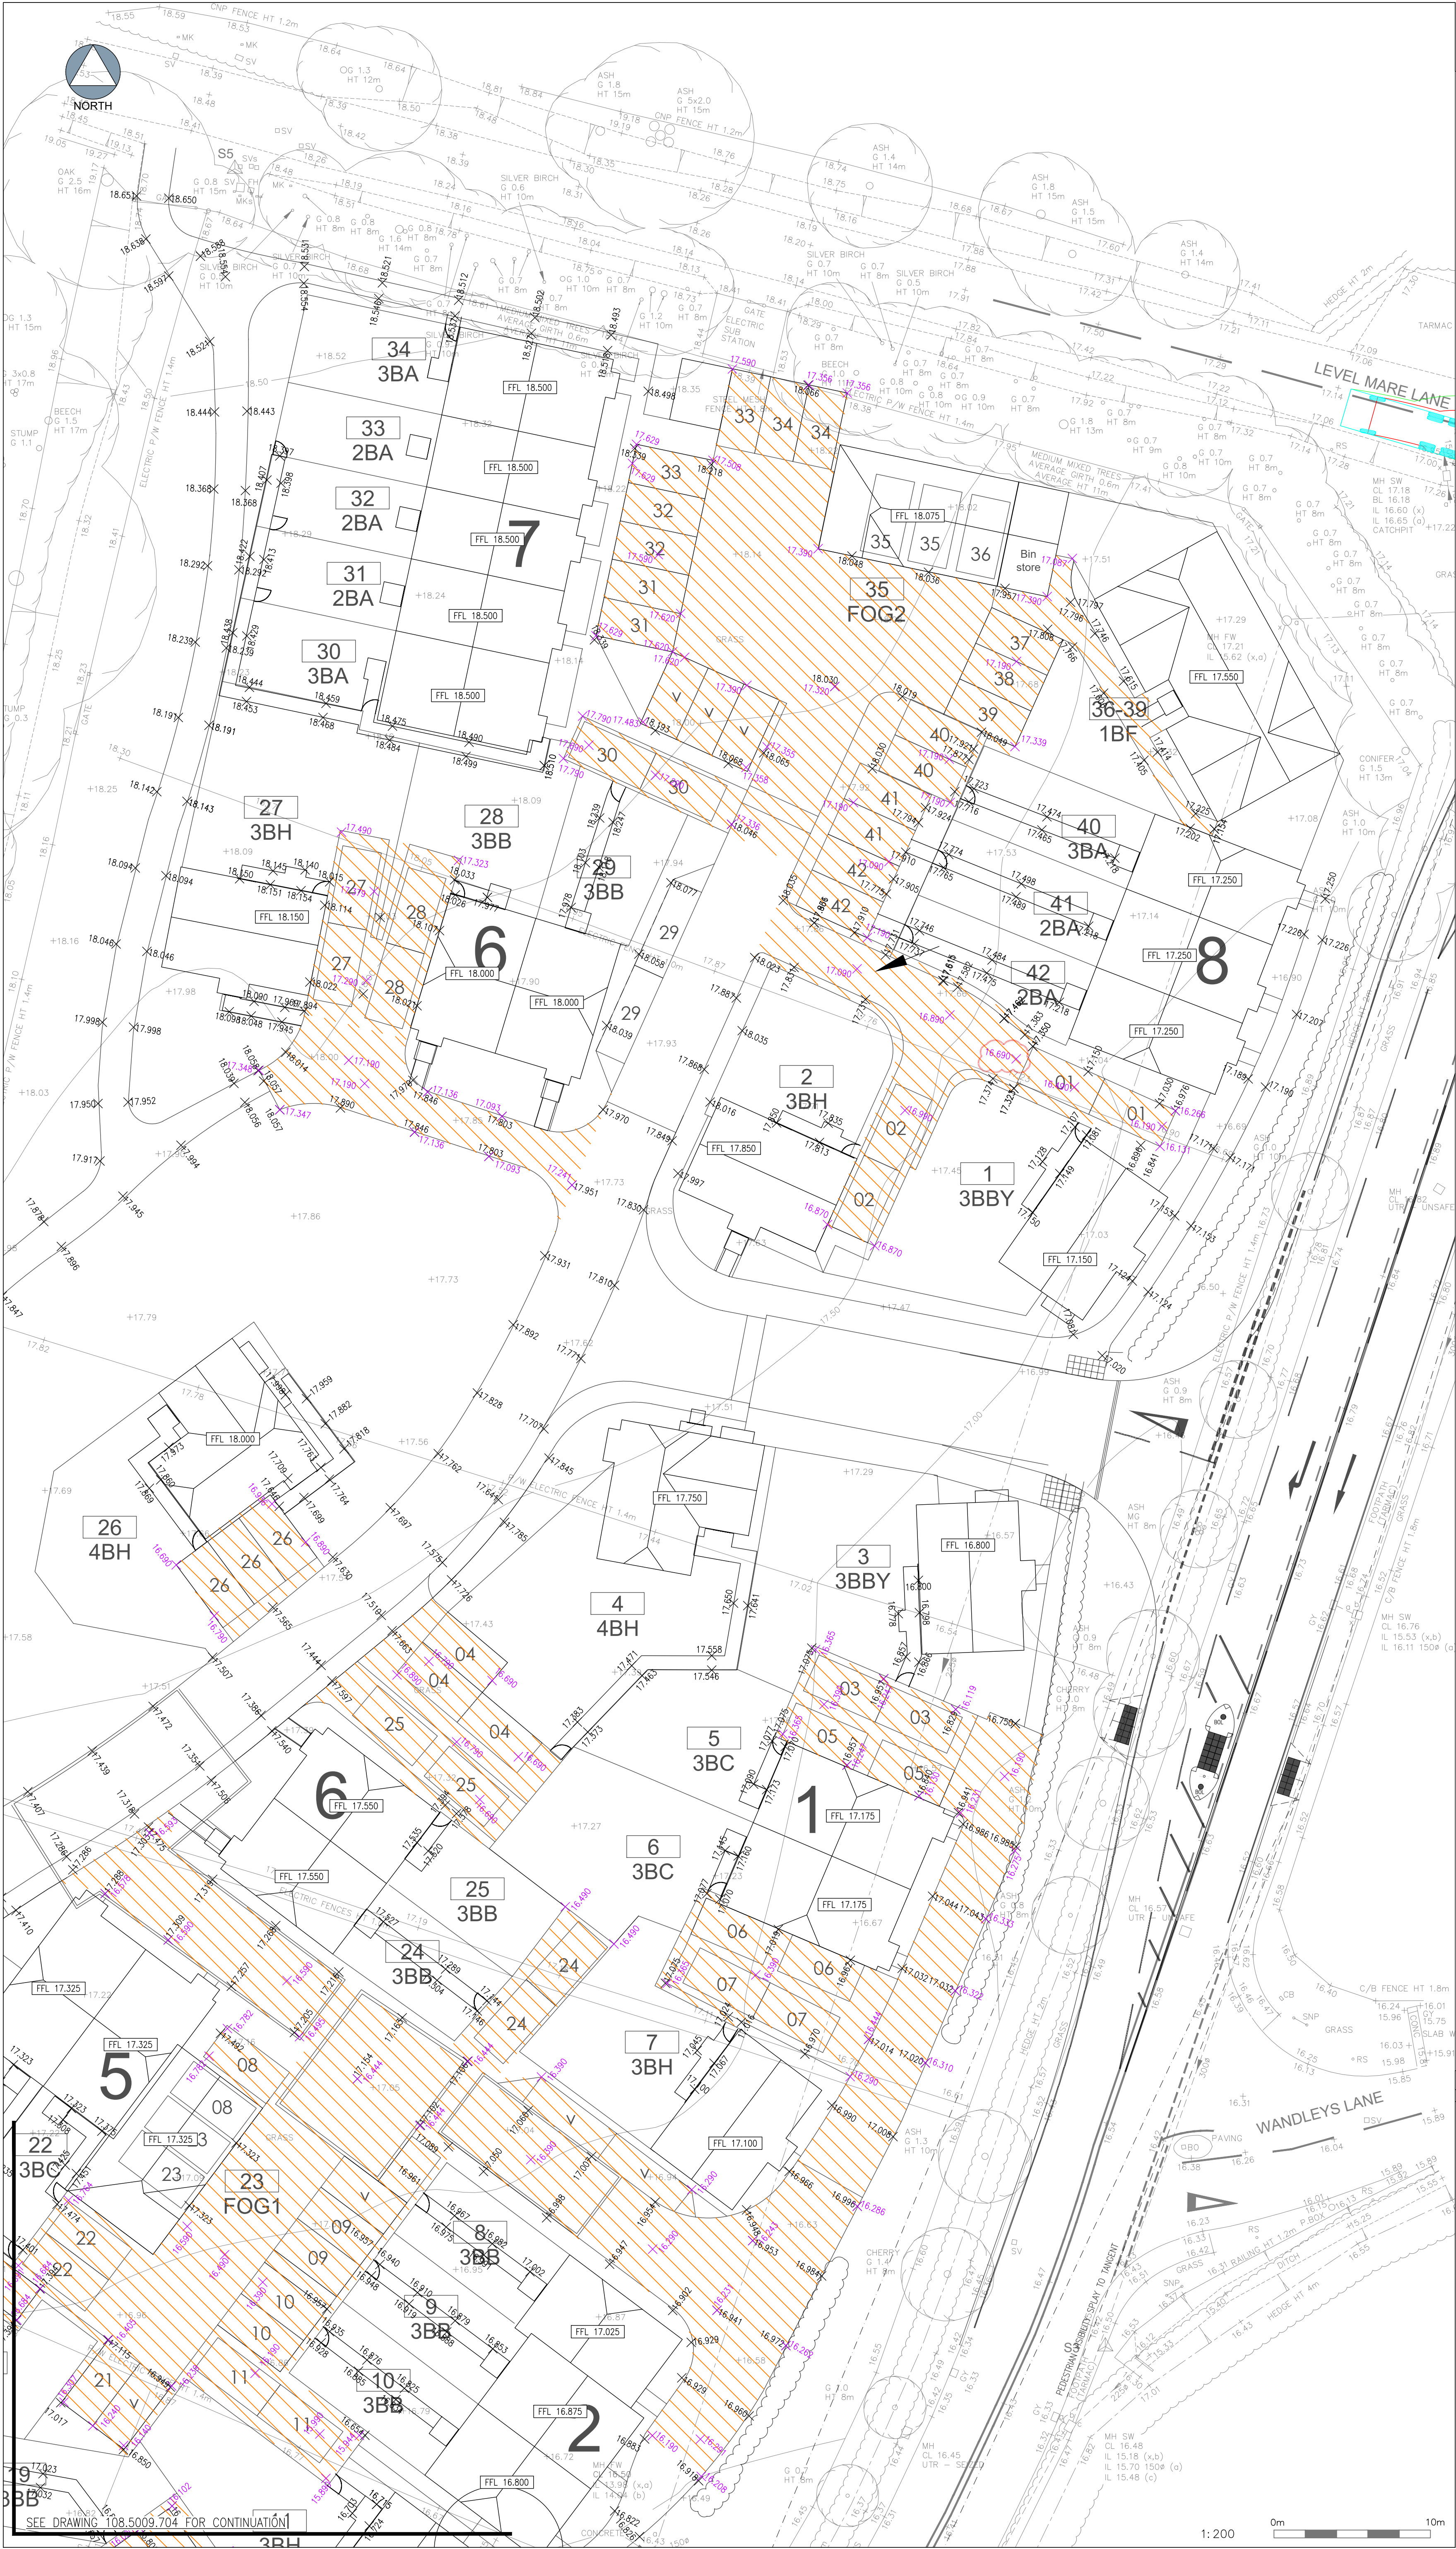

The drawings, information and data recorded in this document ("the information") is the property of Paul Basham Associates. This document and the information are solely for the use of the authorized recipient and this document may not be used, copied or reproduced in whole or part for any purposes other than which it was supplied by Paul Basham Associates. Paul Basham Associates makes no representation, undertakes no duty and accepts no responsibilities to any third party who may use or rely upon this document or the information.

GENERAL NOTES

- THIS DRAWING IS INTENDED TO BE VIEWED IN COMBINATION WITH ALL RELEVANT ARCHITECTS, ENGINEERS, SERVICES AND SPECIALIST DRAWINGS AND SPECIFICATION.
- ANY VARIATIONS OR DISCREPANCIES BETWEEN THESE DRAWINGS IN TERMS OF DIMENSIONS OR DETAILS SHOULD BE DRAWN TO THE ATTENTION OF THE ARCHITECT AND/OR THE ENGINEER FOR CLARIFICATION.
- PAUL BASHAM ASSOCIATES ACCEPTS NO RESPONSIBILITY FOR THE ACCURACY OF BACKGROUND INFORMATION PRODUCED BY THIRD PARTIES - THIS MUST BE TREATED AS INDICATIVE ONLY.
- ALL DIMENSIONS AND LEVELS ARE IN METRES. DO NOT SCALE THIS DRAWING, PRINT, PLOT OR DISK.
- THIS DRAWING SHOULD ONLY BE USED FOR CONSTRUCTION IF THE PROJECT PHASE IN THE TITLE FRAME BELOW IS SHOWN AS "CONSTRUCTION". PAUL BASHAM ASSOCIATES TAKE NO RESPONSIBILITY FOR CONSTRUCTION WORKS UNDERTAKEN TO DRAWINGS WHICH ARE NOT MARKED UNDER THIS PHASE.

NOTES

- GARDENS TO BE GRADED TO EXISTING LEVELS FROM PROPOSED LEVELS AT NO STEEPER THAN 1:6

LEGEND

	PERMEABLE BLOCK PAVING 80 THK. AQUAFLOW CONCRETE BLOCKS (OR SIMILAR) ON, 50 THK. 2-6mm CLEAN CRUSHED STONE ON, 80 THK. DENSE BASE COURSE ASPHALT OVER CLEAN CRUSHED STONE ON, 150 THK. SUBBASE TYPE 3 (30% VOIDS) ON, 350 THK. PERMEABLE CAPPING LAYER TO CONSIST OF CRUSHED STONE 10-63mm (NO FINES)
	PROPOSED LEVELS
	PROPOSED FORMATION LEVELS
	REVISION 28.10.21

PRELIMINARY

DRAWING/DESIGN IS STILL "IN DEVELOPMENT"
YOU ARE ADVISED TO MAKE DUE ALLOWANCE

A	LEVEL AMENDED, PERMEABLE PAVING SPECIFICATION ADDED	28.10.21	RD	RW
Rev	Description	Date	By	Chkd

paul basham
associates

Paul Basham Associates Ltd
The Bony, Corns Hall Estate, Farnham, PO16 8UT
01529711000
info@paulbashamassociates.com www.paulbashamassociates.com



Project Name
**FONTWELL AVENUE
EASTERGATE**

PERMEABLE PAVING FORMATION LEVELS
SHEET 1 OF 2

Project Phase
CONSTRUCTION

Checked By RW	Checked Date 21.09.21	Drawn By CLP	Drawn Date 21.09.21
-------------------------	---------------------------------	------------------------	-------------------------------

Client Drawing No. -	Scale 1:200	(AT A1 SIZE)
--------------------------------	-----------------------	--------------

PBA Drawing No. 108.5009.703	Revision A
--	----------------------

1:200

0m 10m