


CDM 2015 Health & Safety Information

This information relates only to 'Significant Hazards' identified on this drawing and is to be read in conjunction with the Designer's Hazard Register.

Materials Key


1. Red Multi-Stock Brick to match existing context
2. Red Multi-Stock Brick Quoining
3. Mid-Brown Multi-Stock Brick Infill Panel
4. Plain Clay Tile Hanging
5. Decorative Tile Hanging Bands
6. Knapped Flint Panel
7. Projecting Header Brick Cill
8. Brick Arched Header Detail
9. Contrast Brick Gable Detail
10. Decorative Tile Hanging Gable Detail
11. Lead Cill Flashing
12. Window Reveal Trim to match Weatherboard
13. Plain Clay Roof Tile
14. Reconstituted Slate Roof Tile
15. Exposed Rafter Feet Behind White Fascia
16. Exposed Rafter Feet
17. Plain White Bargeboard
18. Brick Chimney for Stove Flue
19. GRP Chimney with Brick Slips
20. Tiled Porch Canopy
21. Timber Posts and Brick Plinth
22. White Casement Windows
23. Black Rainwater Goods
24. Half Round Clay Ridge and Hip Tile

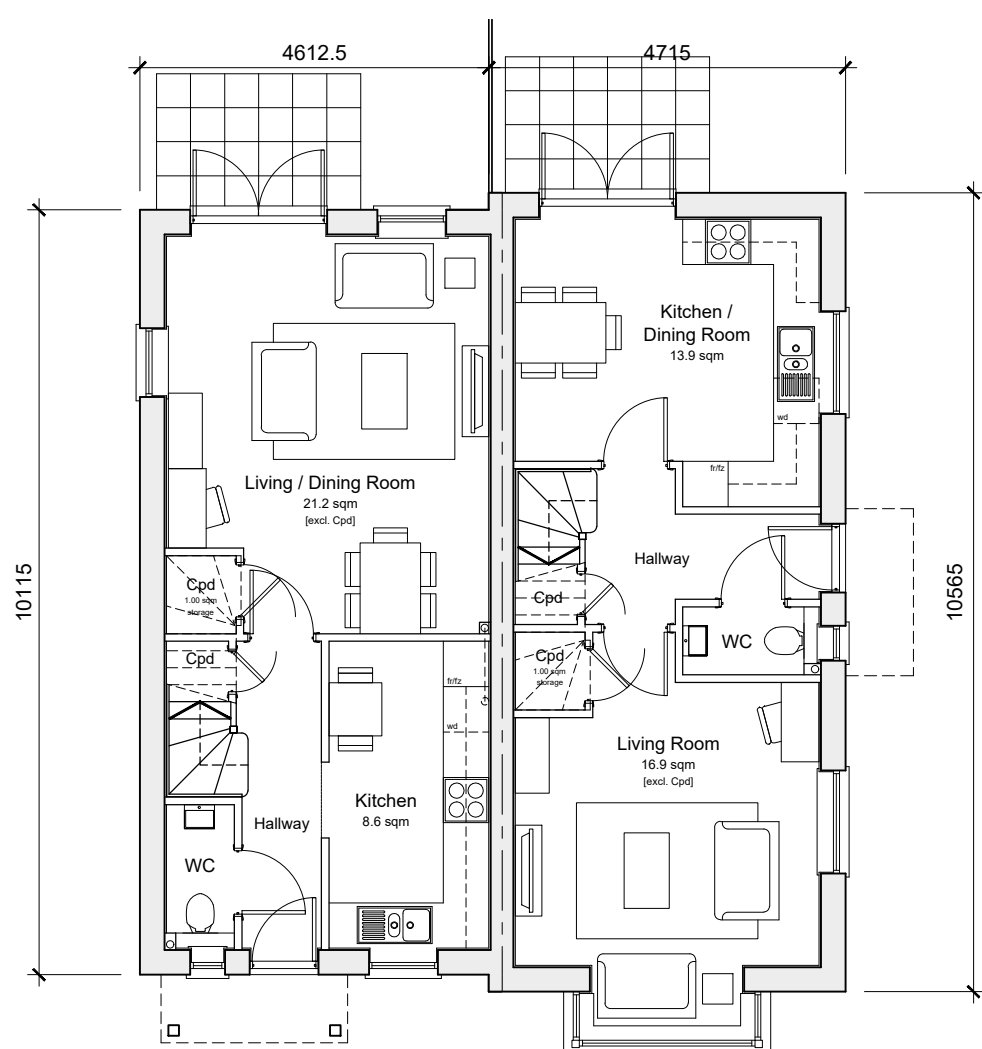

Ground Floor Plan
Type A Plot B13
Type B Plot B12


Intermediate
Handed
Affordable Rent
2-Bedroom 4-Person House
60.2 sqm / 653 sqft GFA, 30 m² m²

3.61sqm storage provided where shown (2.0sqm required)

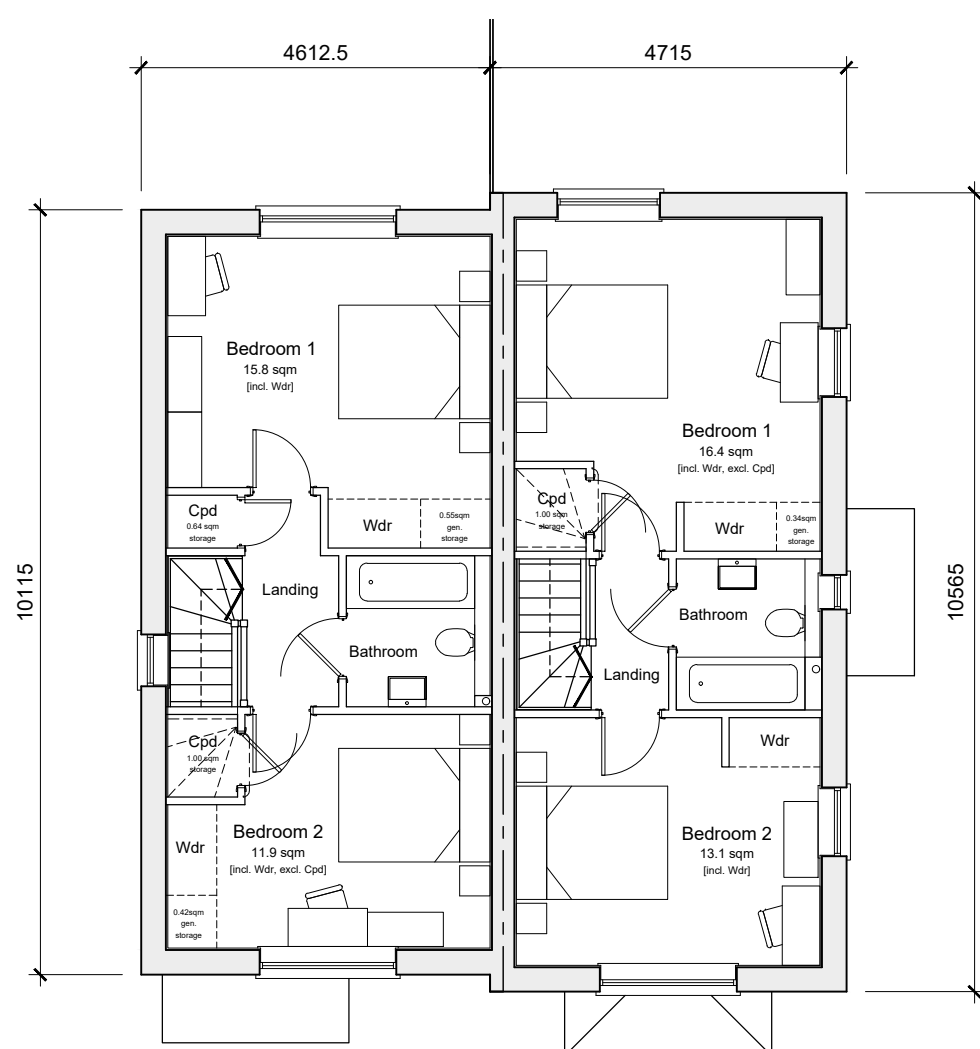

First Floor Plan
Type A Plot B13
Type B Plot B12

Handed
B10
B11

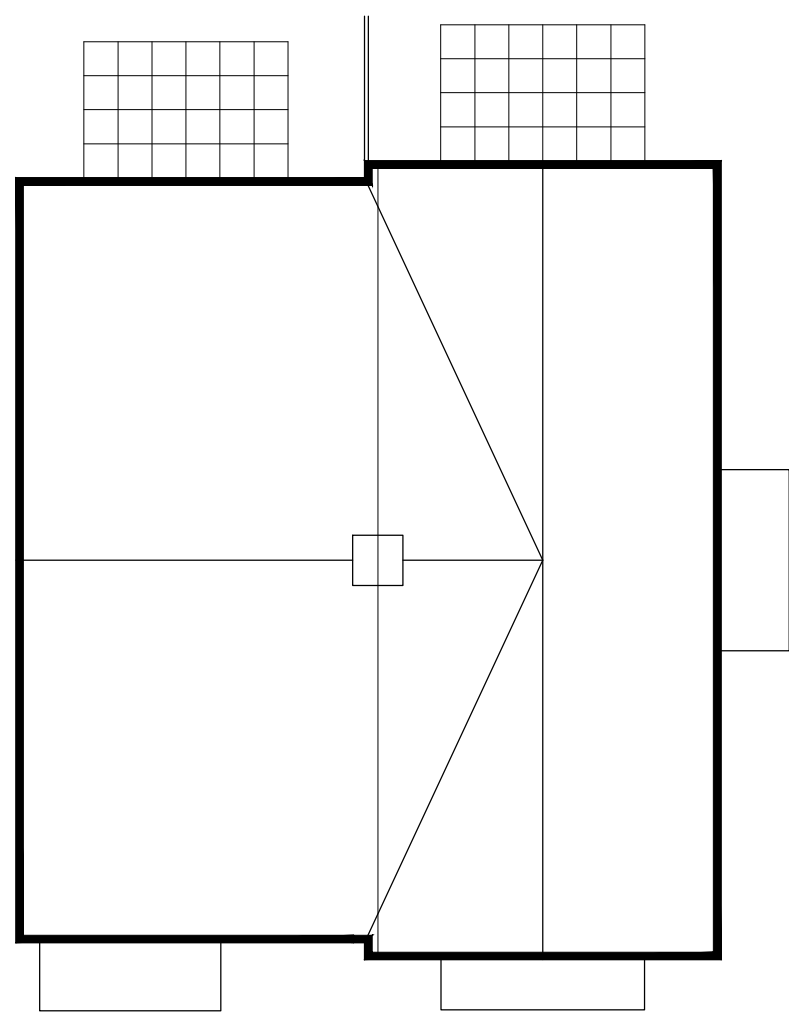

Roof Plan

A	11.09.20	Updates for planning submission	PB	SLG
Rev	Date	Revision Details	Dr	Ch



Client's Name

Domusea

Job Title

Boweries, Barnham Road,
Eastergate, PO20 3RT

Drawing Title

Housetype AB

Scale

1:100 @ A1 / 1:200 @ A3

metres 2 4 6 8 10

Drawn	Checked	Date
SLG	AK	01.09.20

Job No	Drawing No	Rev
6710A	PL-110	A

Status

FINAL