



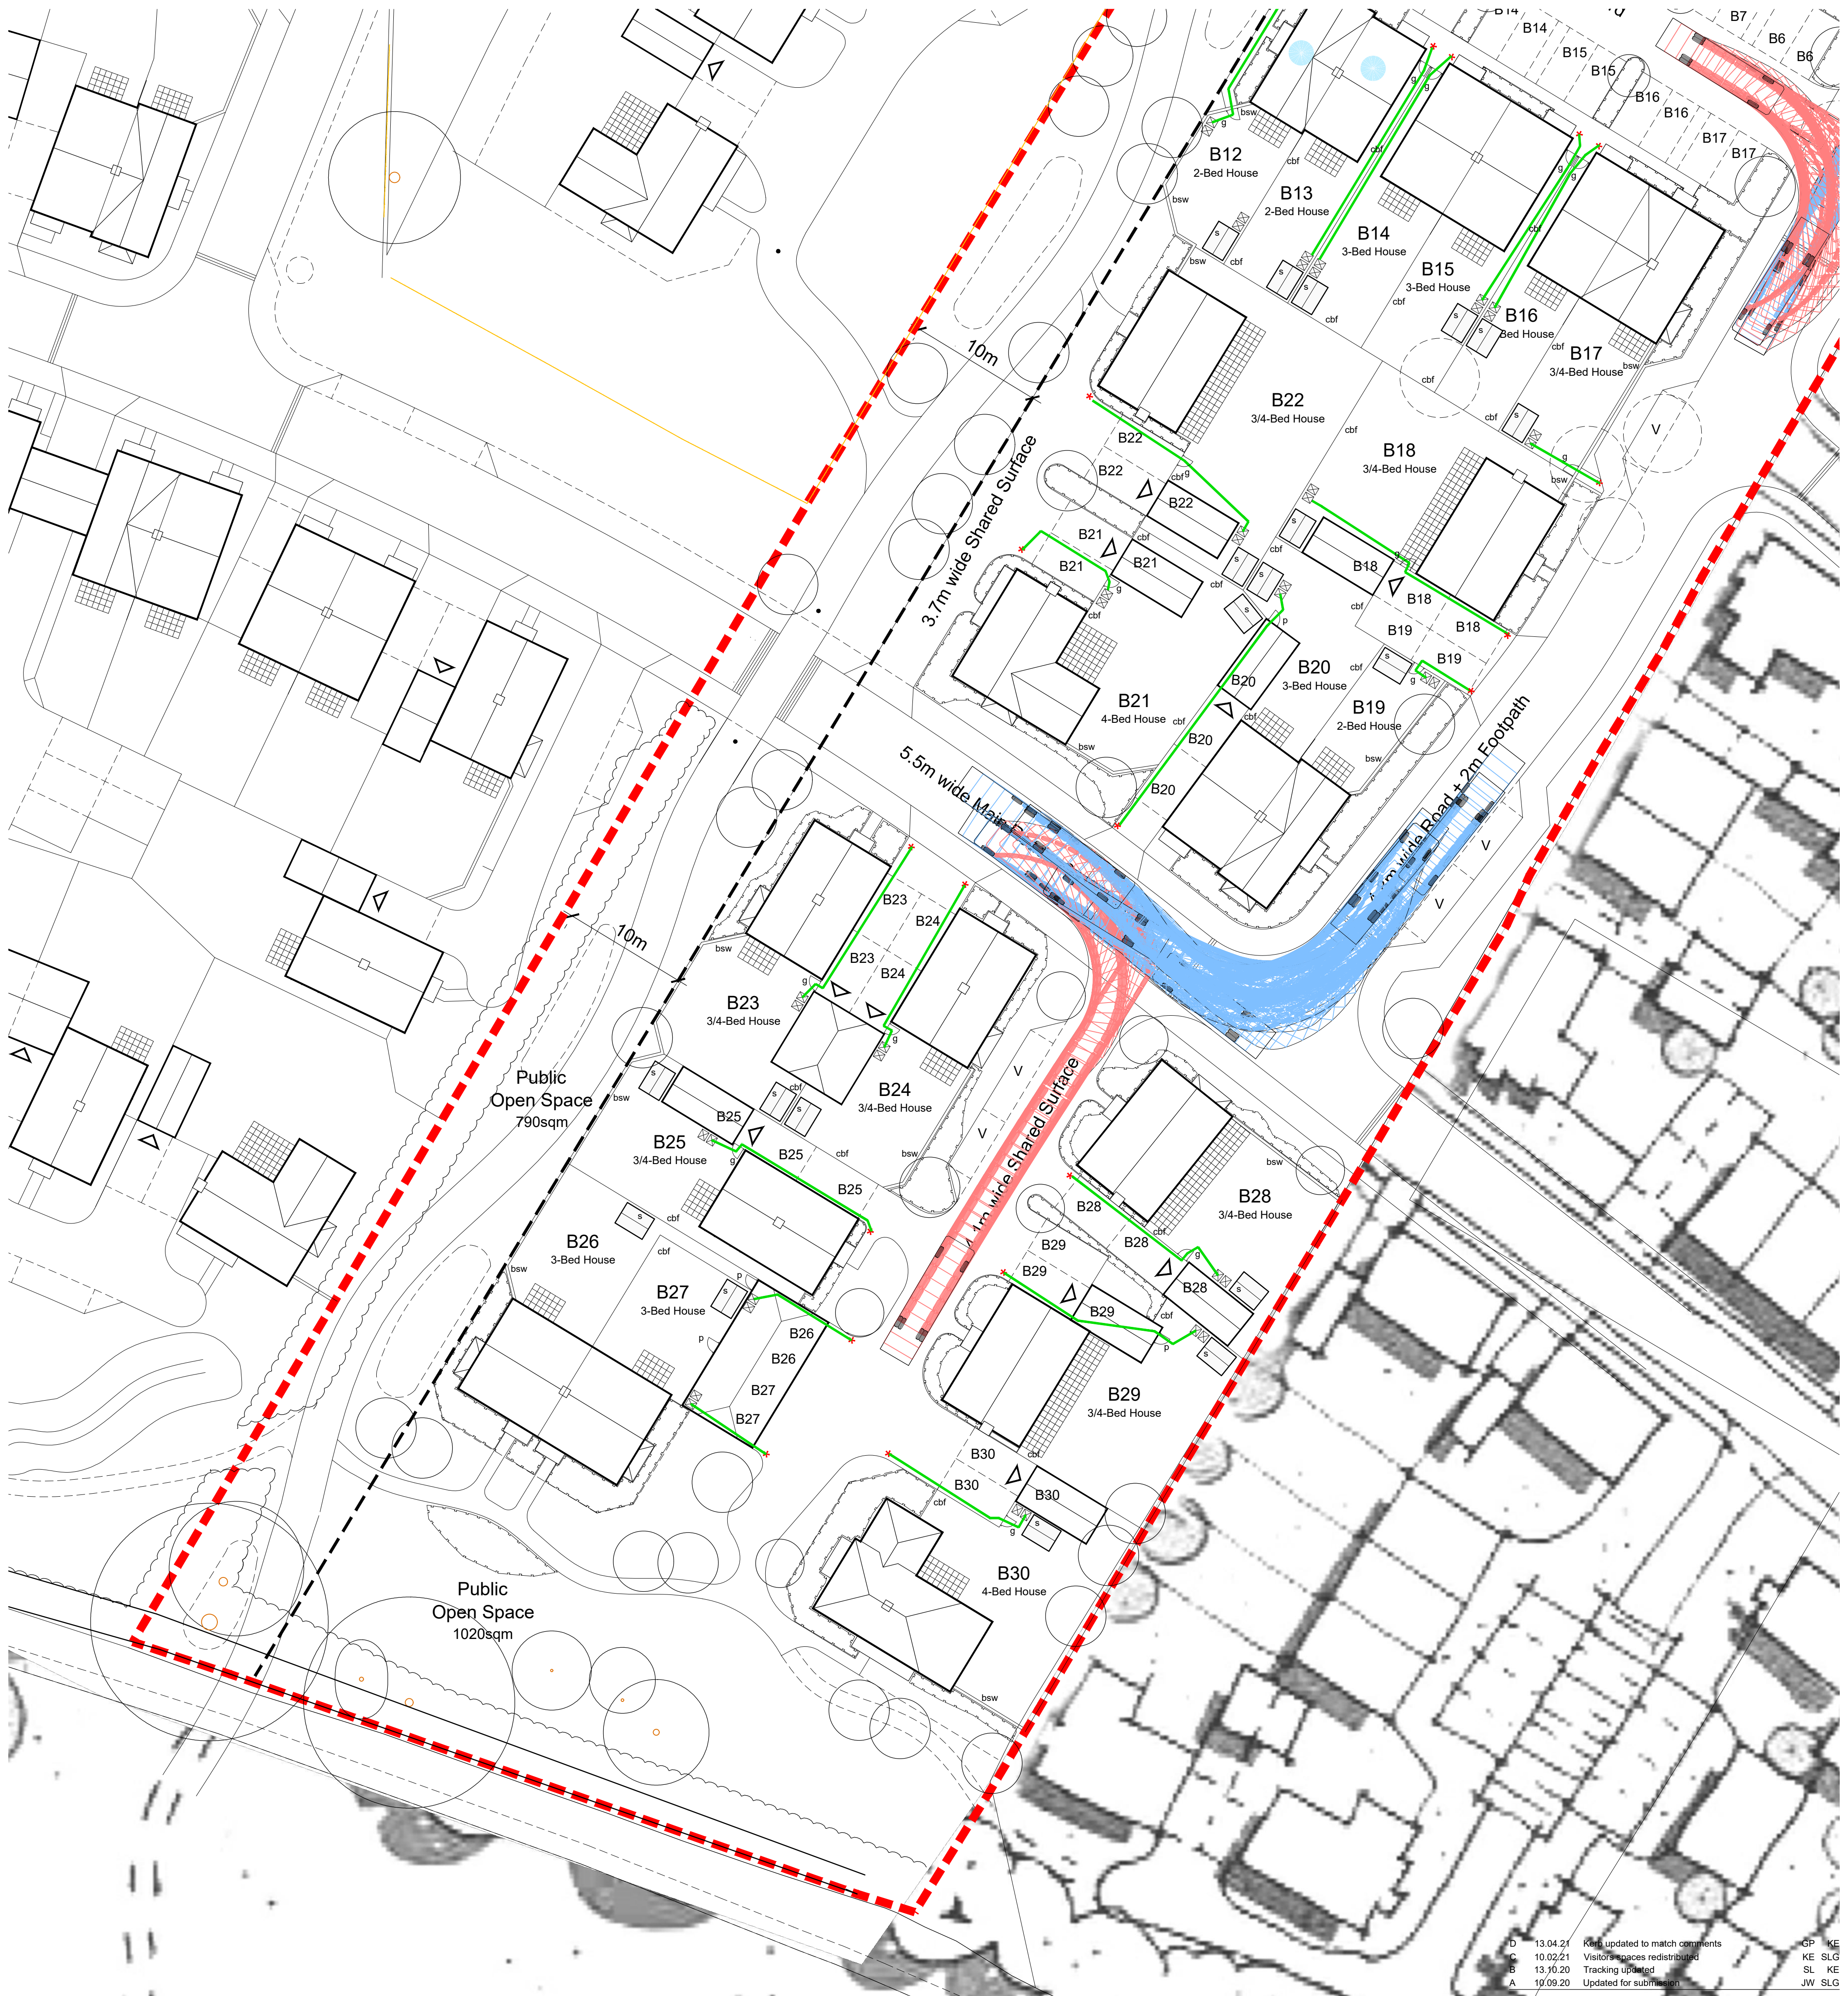

D	13.04.21	Kerb updated to match comments	GP	KE
C	10.02.21	Visitors spaces redistributed	KE	SLG
B	13.10.20	Tracking updated	SL	KE
A	10.09.20	Updated for submission	JW	SLG
Rev	Date	Revision Details	Dr	Ch

Rev	Date	Revision Details	Dr	Ch
-----	------	------------------	----	----

	Secure Cycle Stores
	1.8m high gate to rear garden
	Personnel door into carport
	Location for refuse / wheelie bins
	Residents refuse dragging distance
	Individual bin collection area
	1.8m high close-boarded fence
	1.8m high brick wall

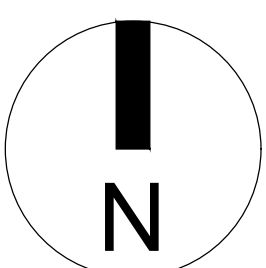

London: 76 Great Suffolk Street
London, SE1 0BL
T 0207 928 2773 E london@ecearchitecture.com

Sussex: Brooklyn Chambers, 11 Goring Road
Worthing, West Sussex, BN12 4AP
T 01903 248777 E sussex@ecearchitecture.com

Bristol: Westworks, St. Nicholas House
31-34 High Street, Bristol, BS1 2AW
T 0117 315 8557 E bristol@ecwestworks.com


ECE Architecture
www.ecearchitecture.com

Client's Name
Domusea

Job Title
Boweries, Barnham Road
Eastergate, PO20 3RT

Drawing Title
Detail Site Layout Sheet 2

Scale
1:500 @ A1 / 1:1000 @ A3

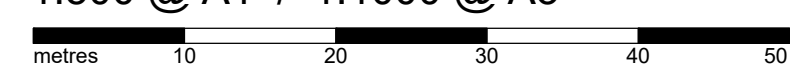

Drawn	Checked	Date
AK	KE	28.08.20

Job No	Drawing No	Rev
6710A	PL-107	D

Status

FINAL