


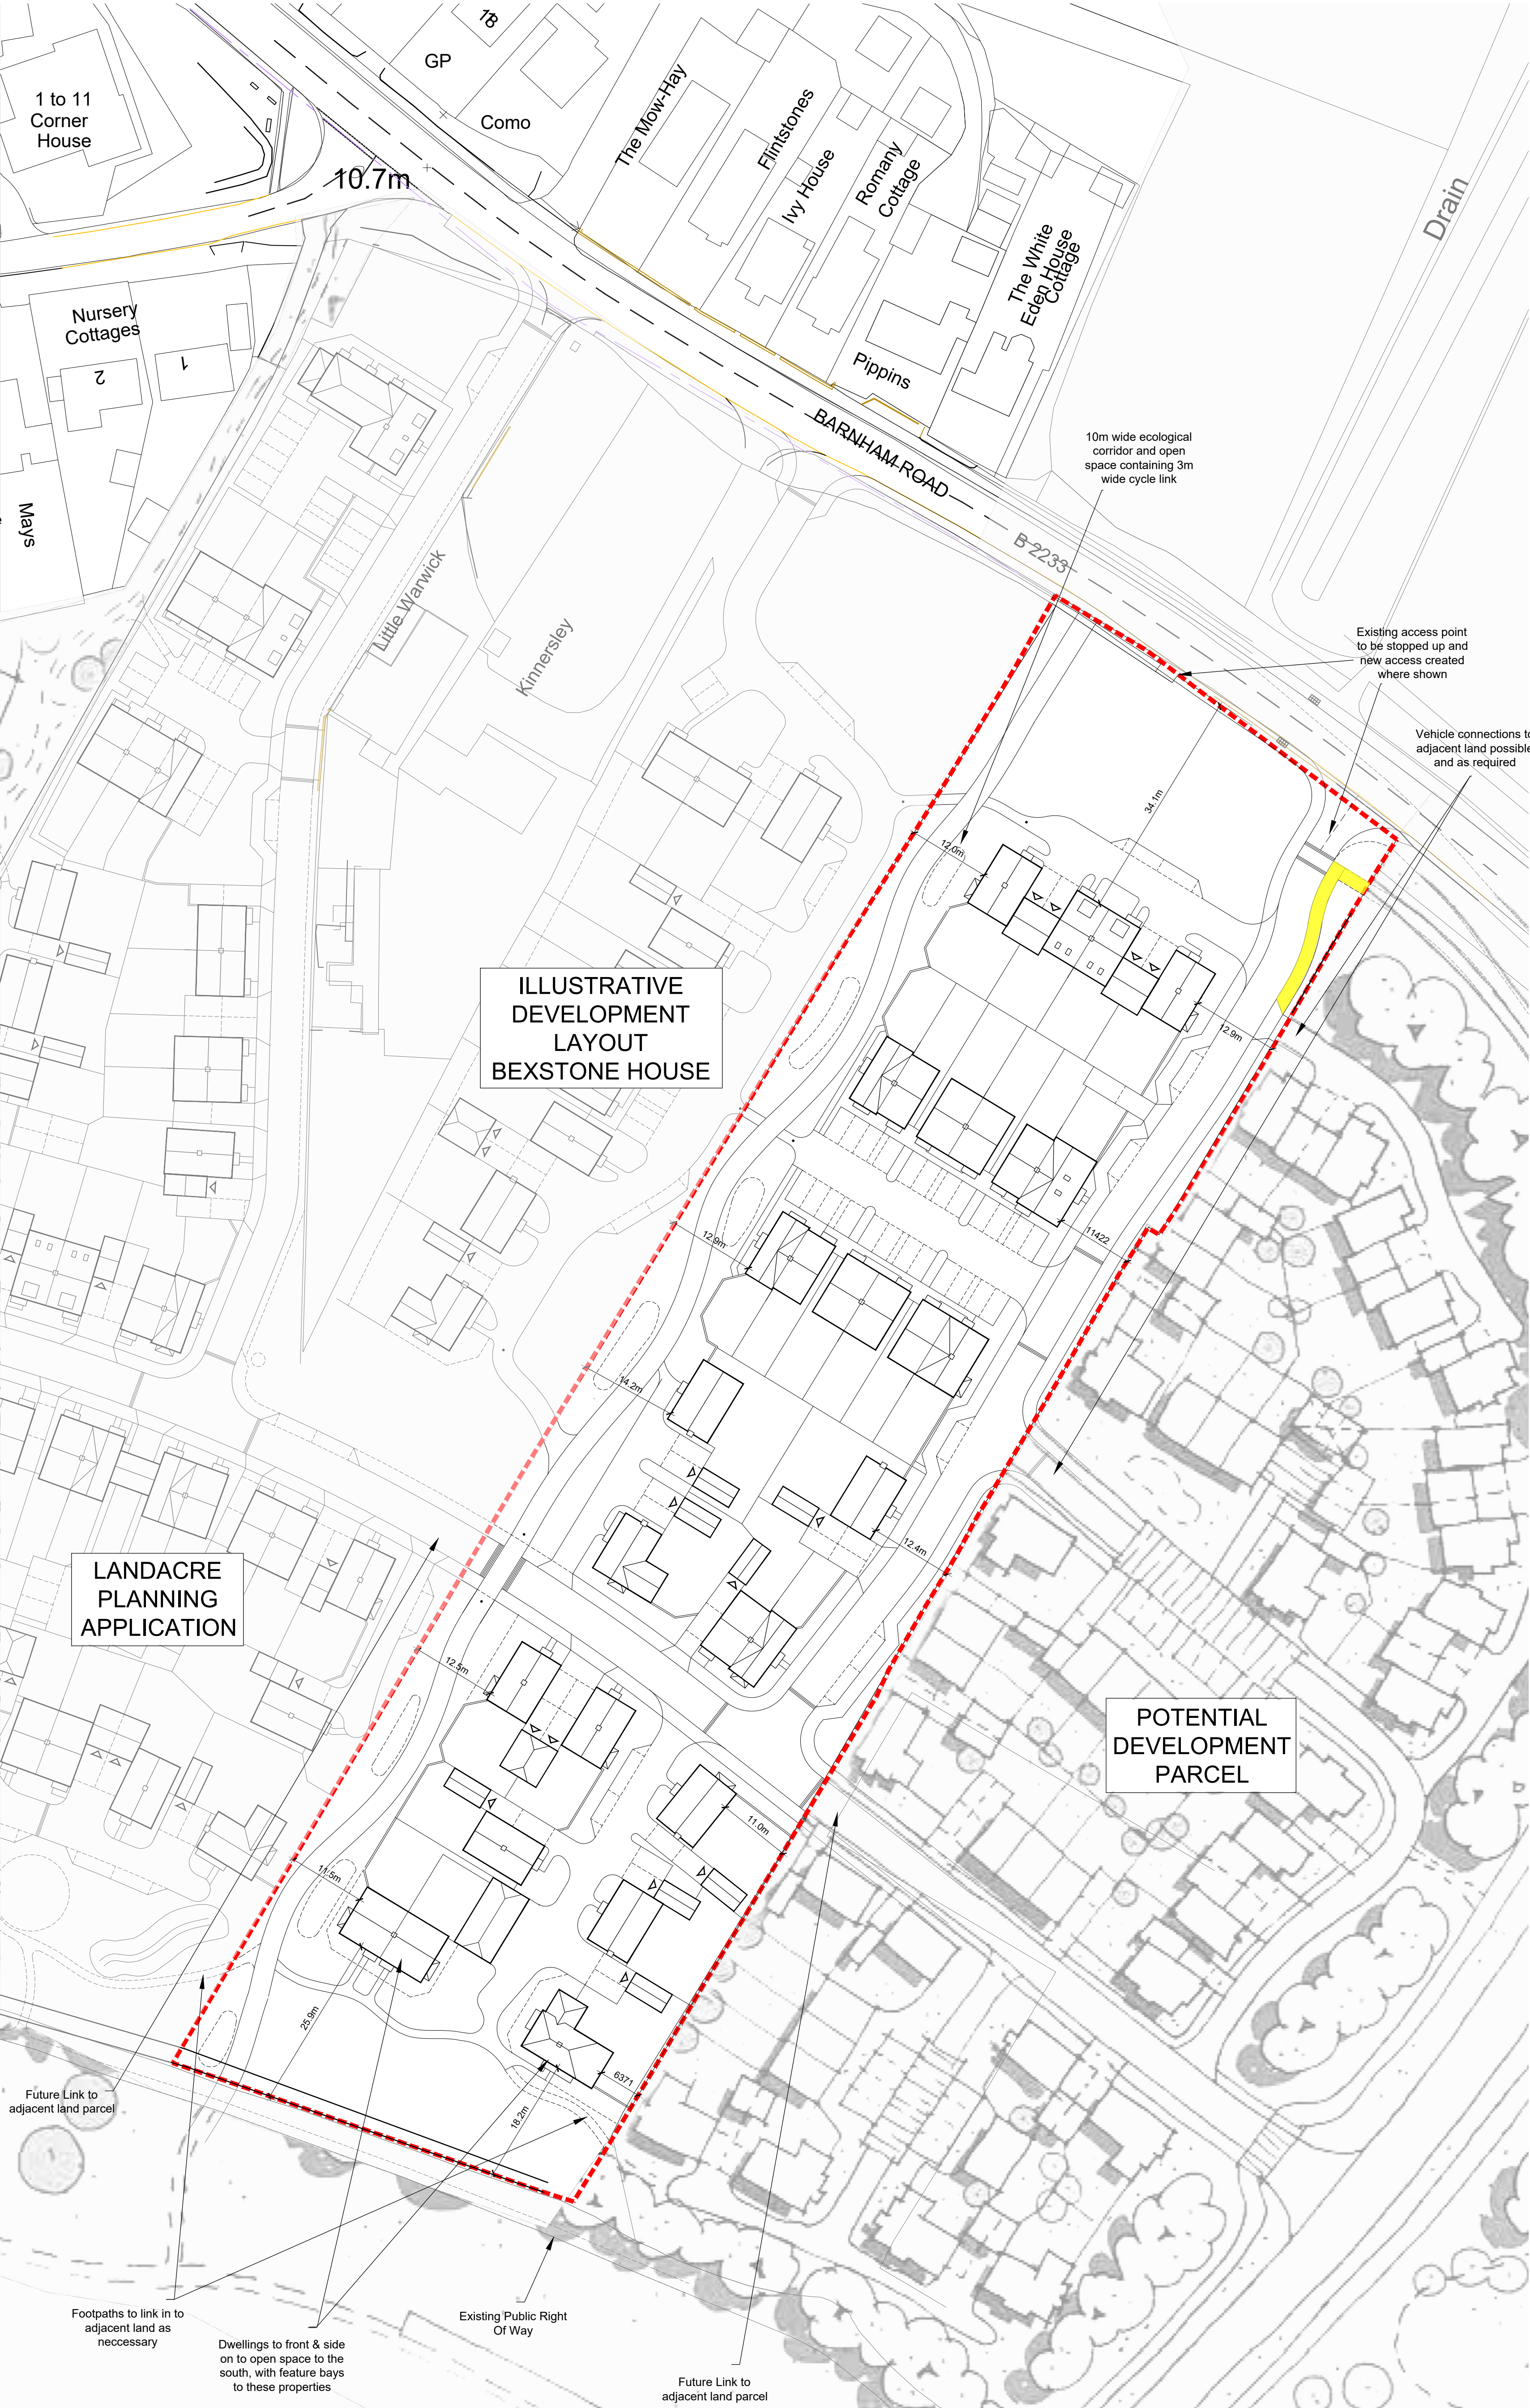

C	12.04.21	Section 106 yellow hatching added	KE	SLG
B	10.02.21	Visitors spaces redistributed	KE	SLG
A	13.10.20	Access Road amended to consultant comment	KE	SLG

Rev	Date	Revision Details	Dr	Ch
-----	------	------------------	----	----



London: 76 Great Suffolk Street
London, SE1 0BL
T 0207 928 2773 E london@ecearchitecture.com
Sussex: Brooklyn Chambers, 11 Goring Road
Worthing, West Sussex, BN12 4AP
T 01903 248777 E sussex@ecearchitecture.com
Bristol: Westworks, St. Nicholas House
31-34 High Street, Bristol, BS1 2AW
T 0117 315 8557 E bristol@ecearchitecture.com
ECE Architecture
www.ecearchitecture.com

Client's Name
Domusea

Job Title
**Boweries, Barnham Road
Eastergate, PO20 3RT**

Drawing Title
Block Plan showing Eastern Footpath

Scale
1:500 @ A1 / 1:1000 @ A3



Drawn	Checked	Date
KE	SL	04.09.20

Job No	Drawing No	Rev
6710A	PL-108	C

Status
FINAL

