


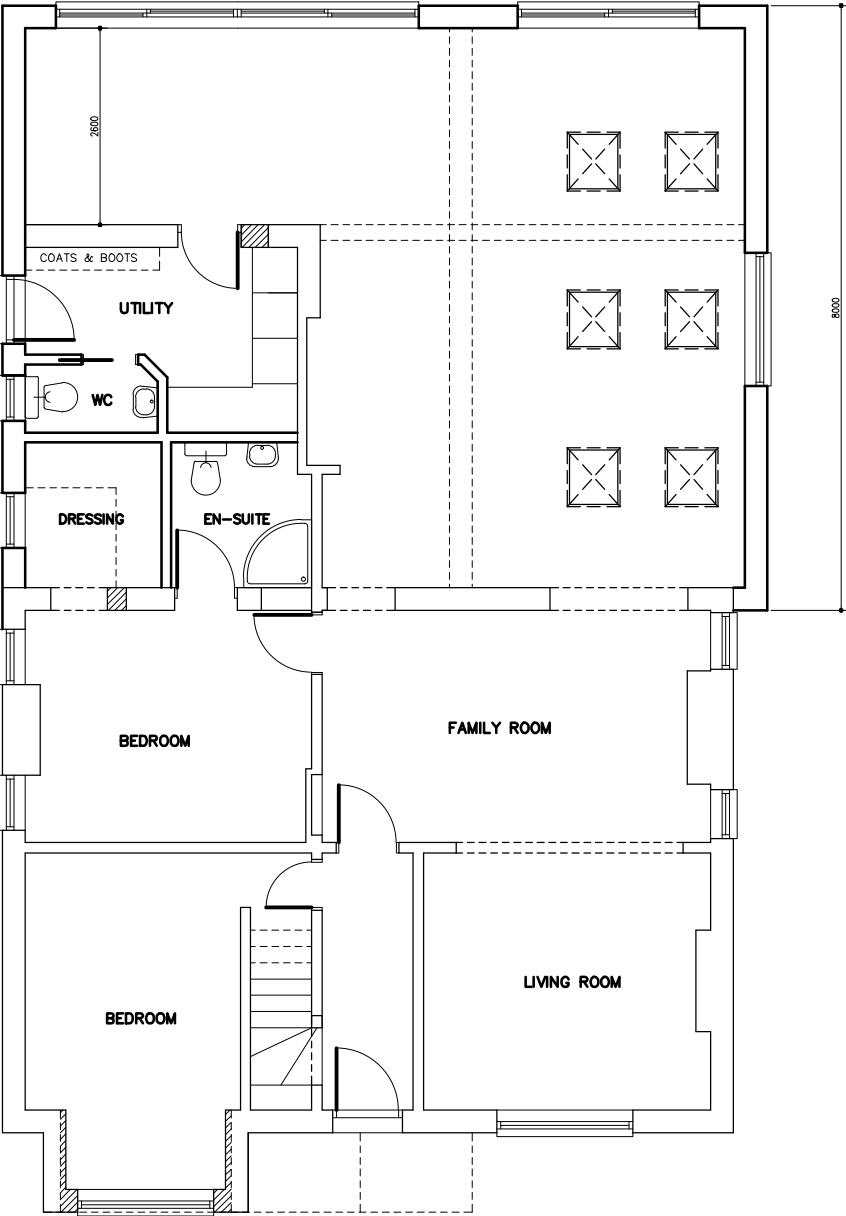


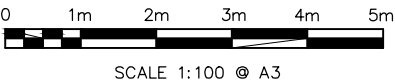

PROPOSED GROUND FLOOR PLAN

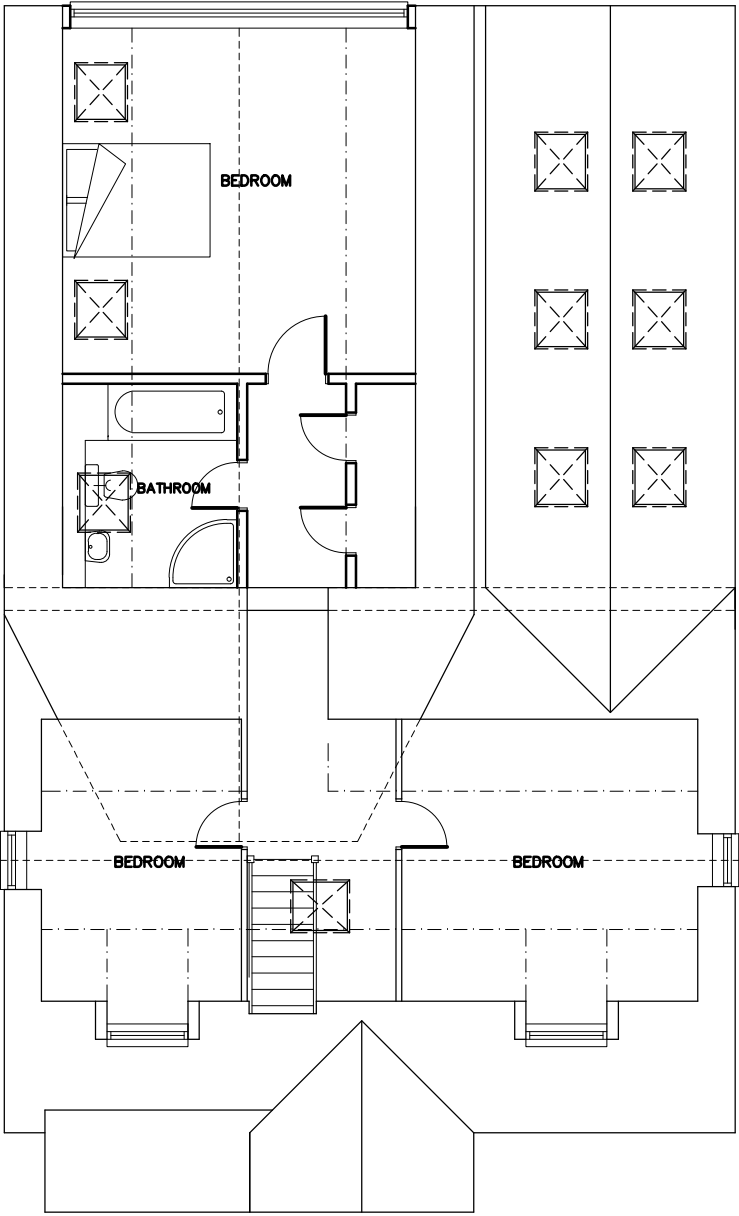

PROPOSED FIRST FLOOR PLAN

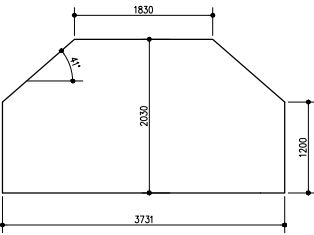

REV.A – DORMER/VELUX MODS 15/12/19		
FOR		
MR & MRS WILLIAMS		
SITE		
49 DOWN VIEW ROAD, BARNHAM, WEST SUSSEX. PO22 0EF		
TITLE		
EXISTING DWELLING PROPOSED FLOOR PLANS		
SCALE	DRAWN	DRAWING NO.
1:100	AH 12/19	02P REV A