




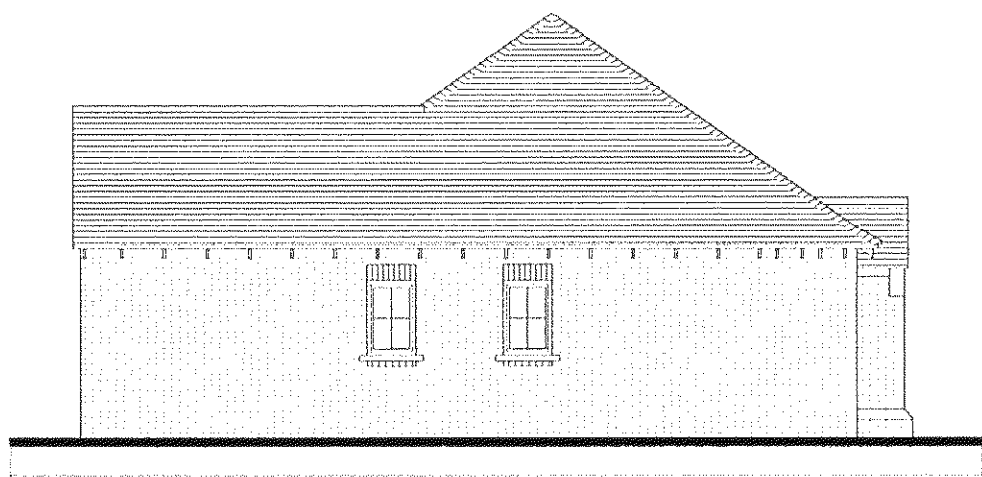


Elevation A

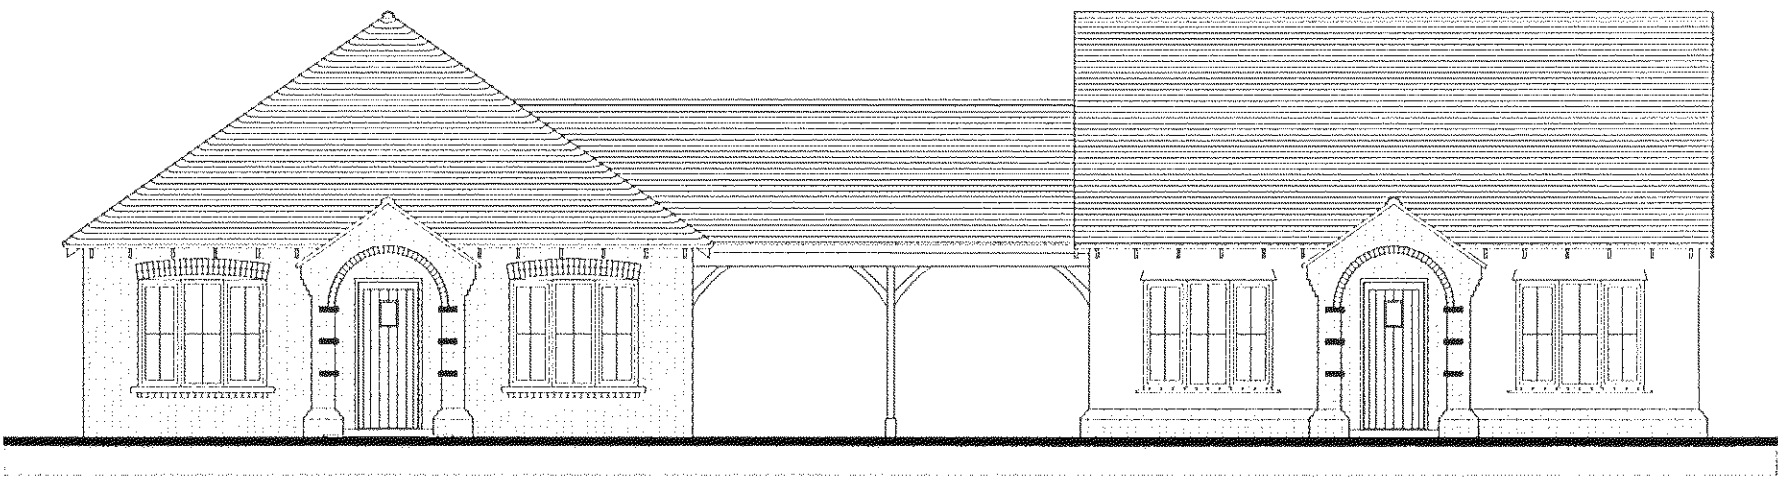


Elevation B

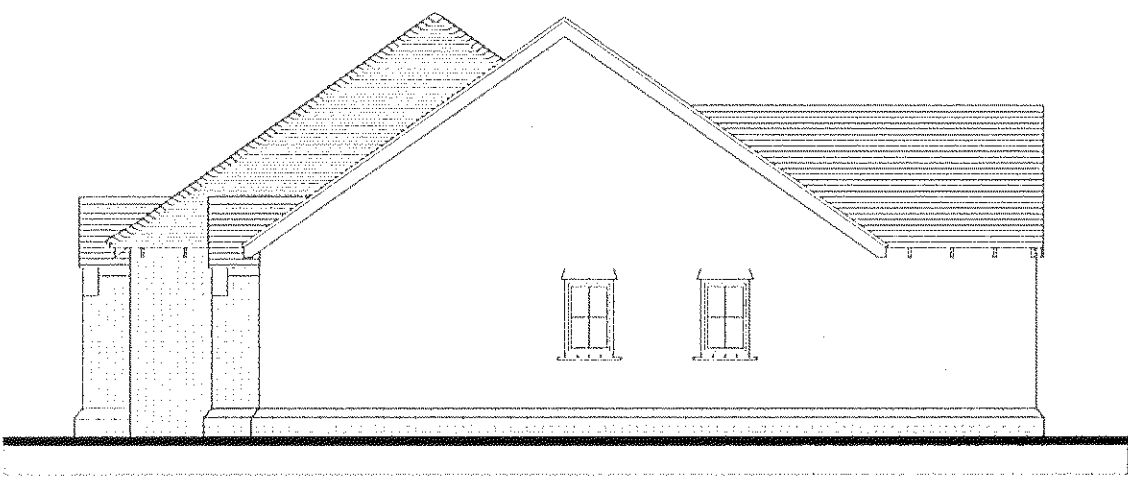


Elevation C

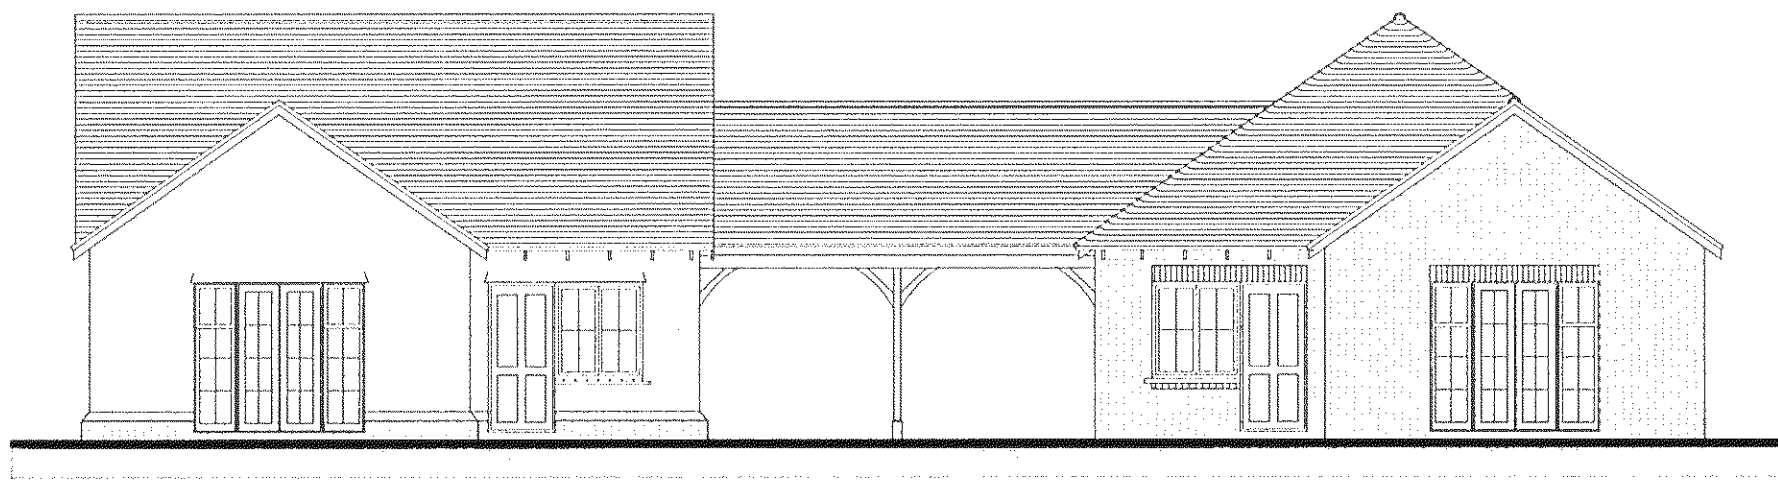


Elevation D

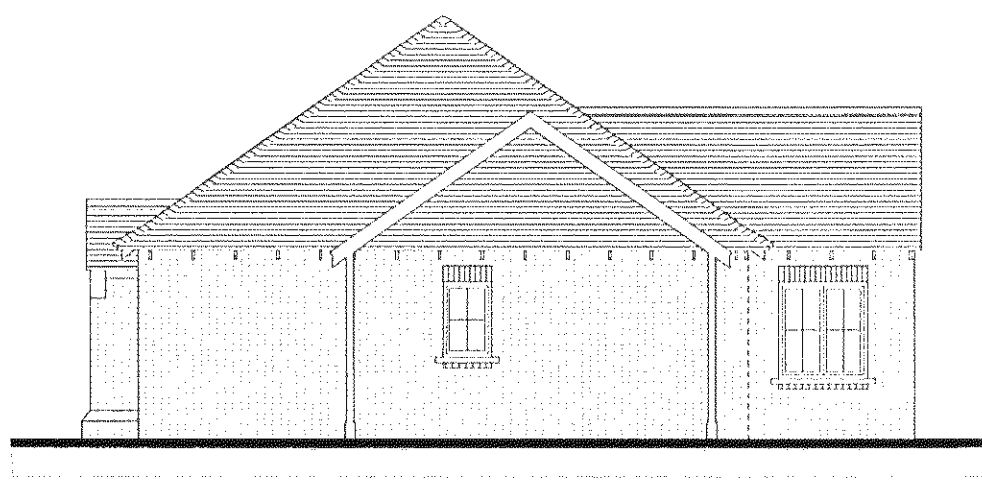

Elevation E

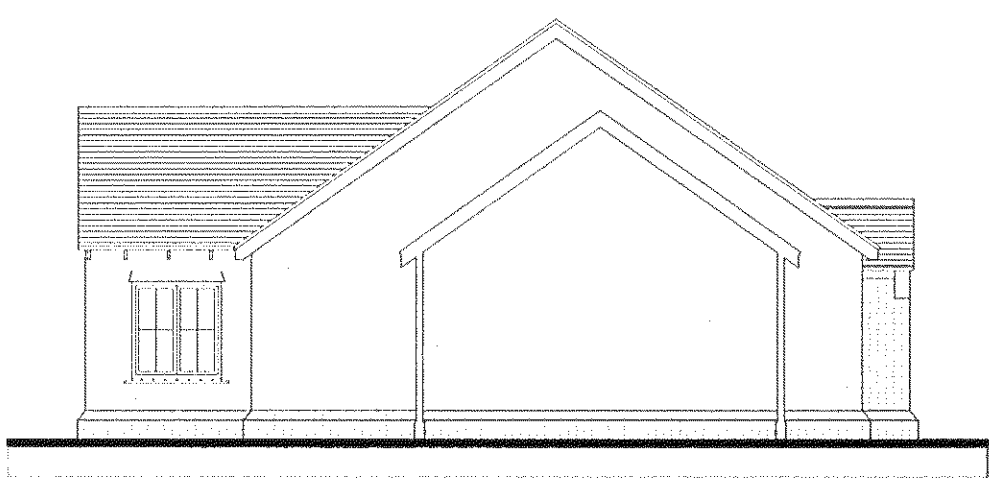


Elevation F

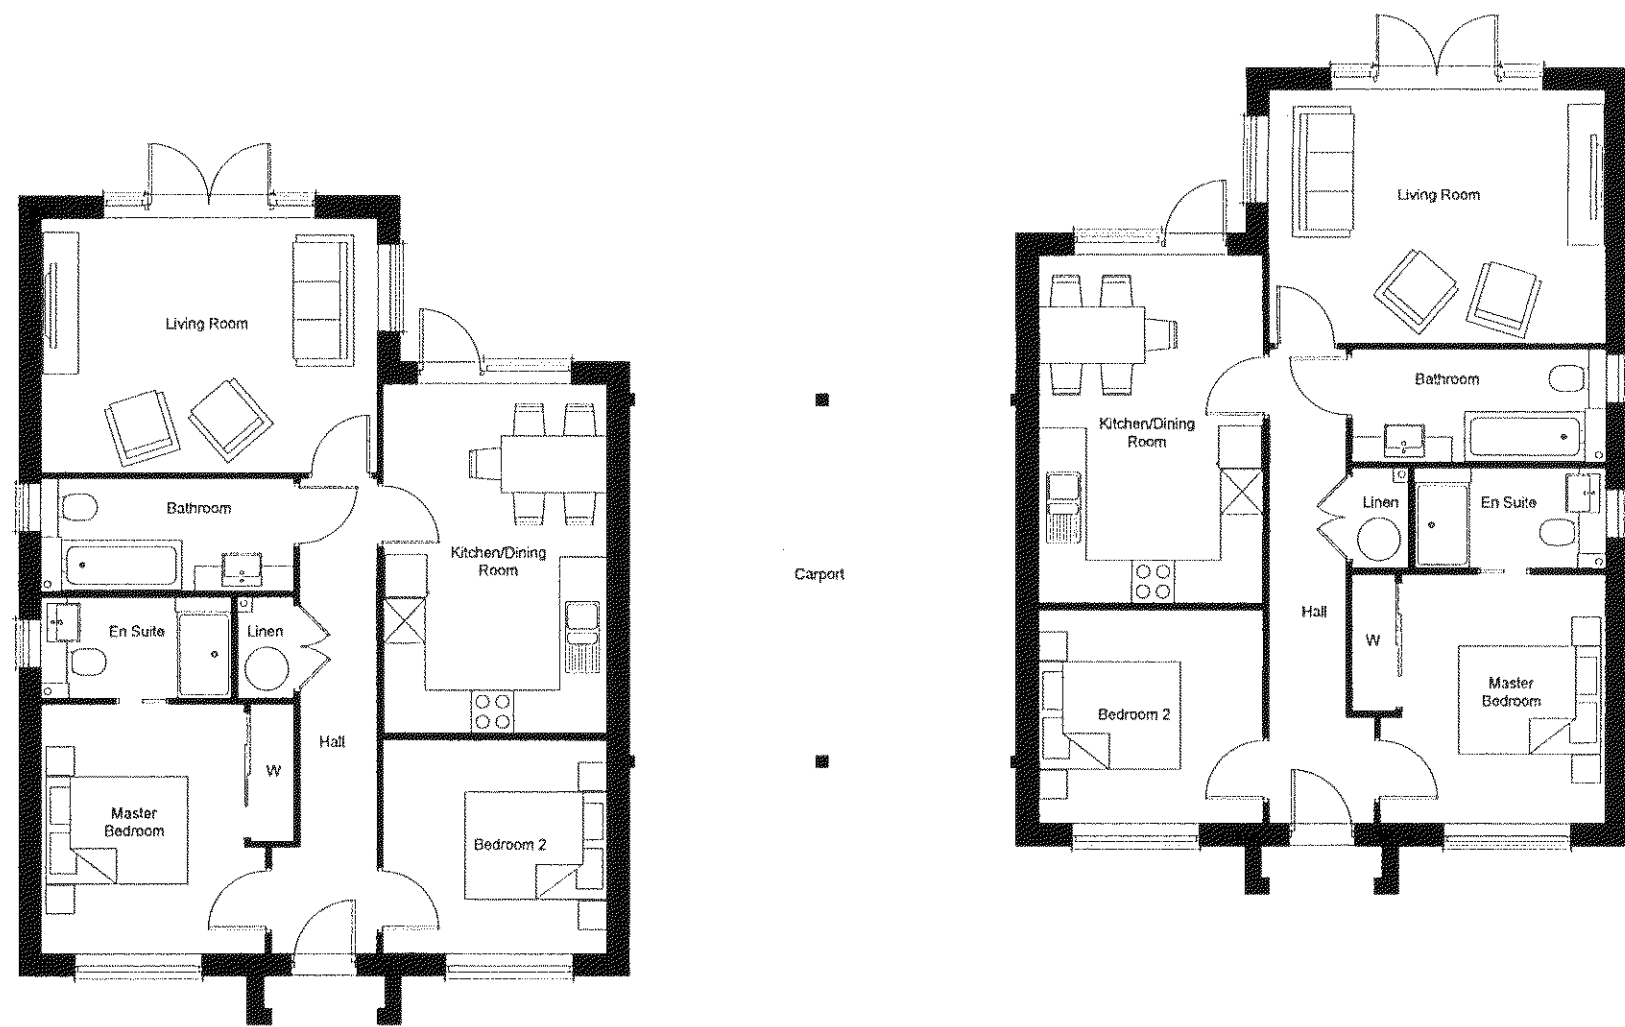

Floor Plan

Elevation Key Plan

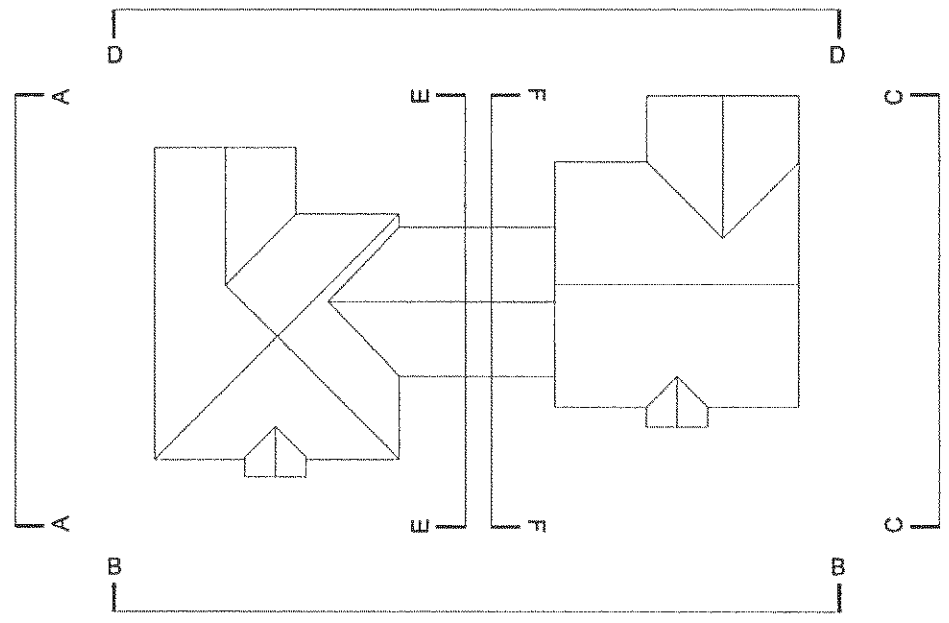

12/2/14