



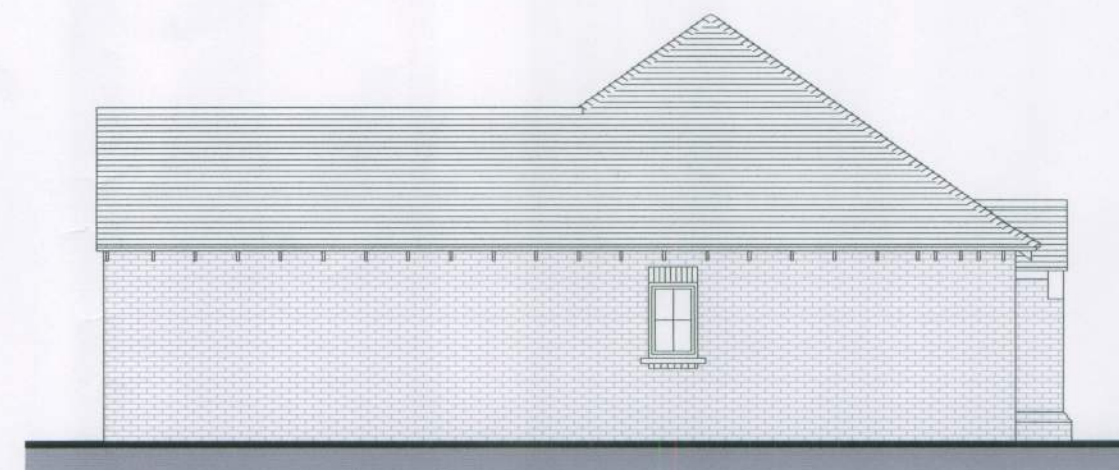


Elevation A

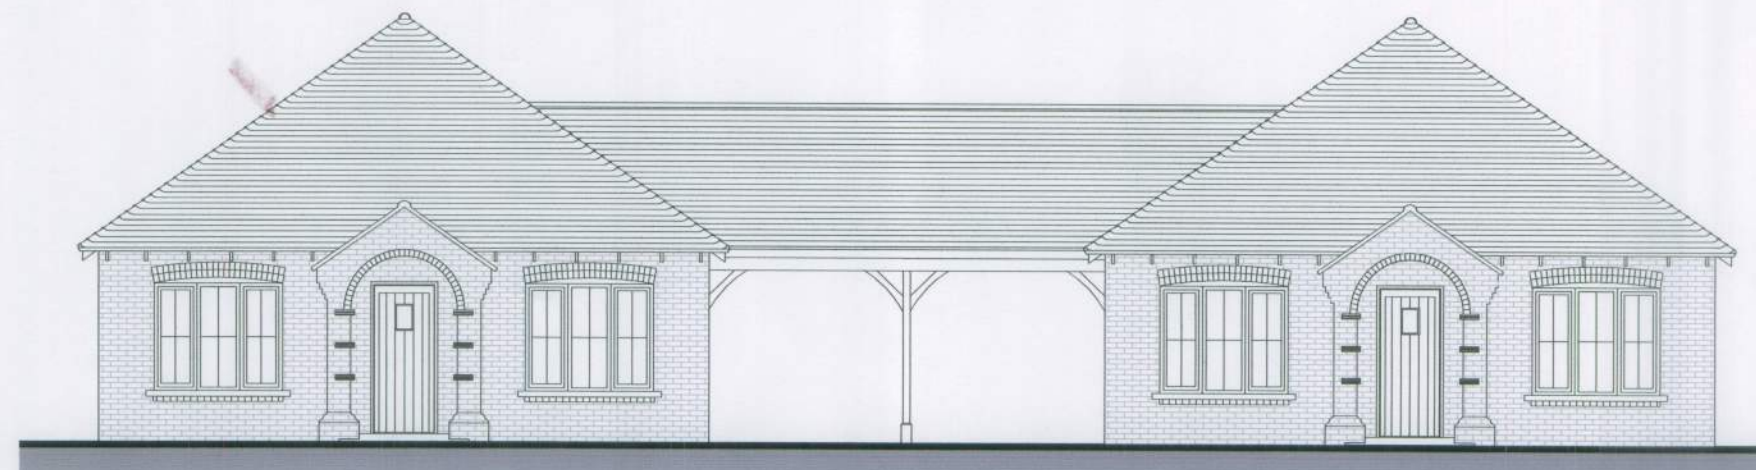

Elevation B



Elevation C

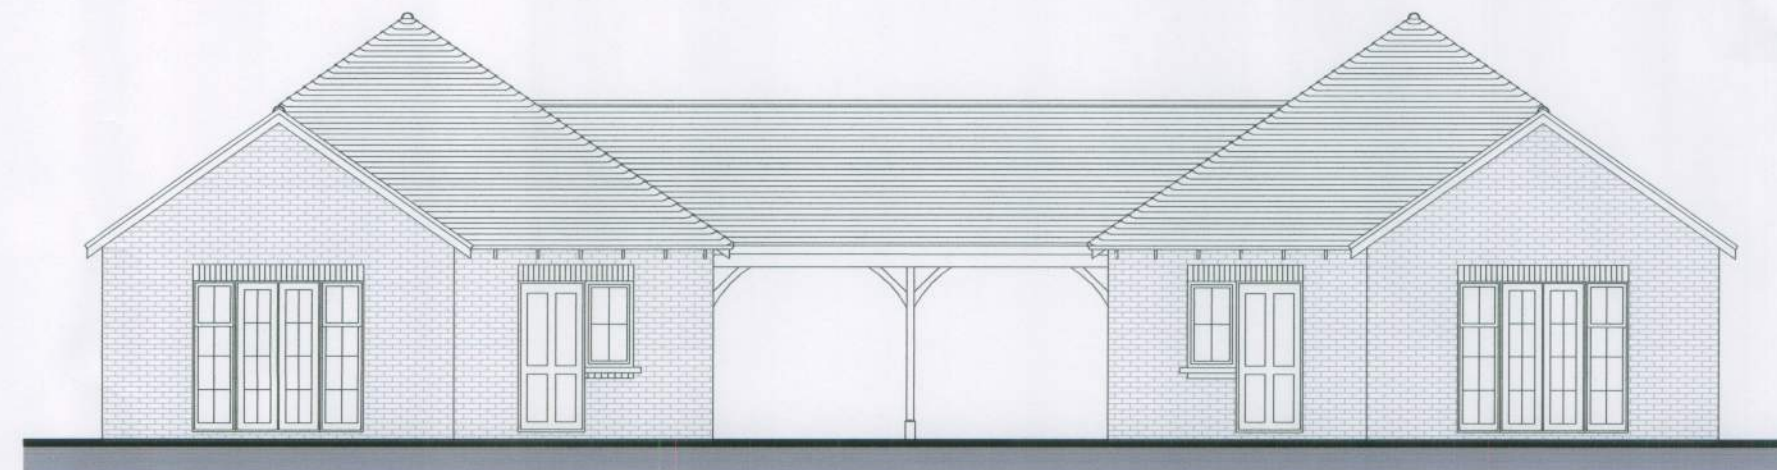

Elevation D



Elevation E



Elevation F



Floor Plan

Elevation Key Plan

