



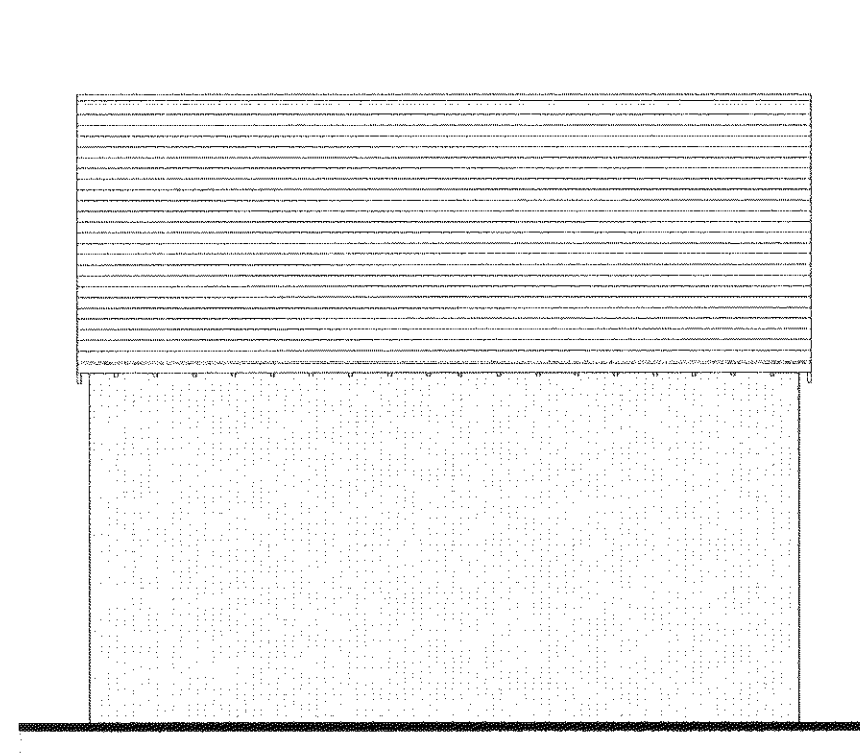

Elevation A

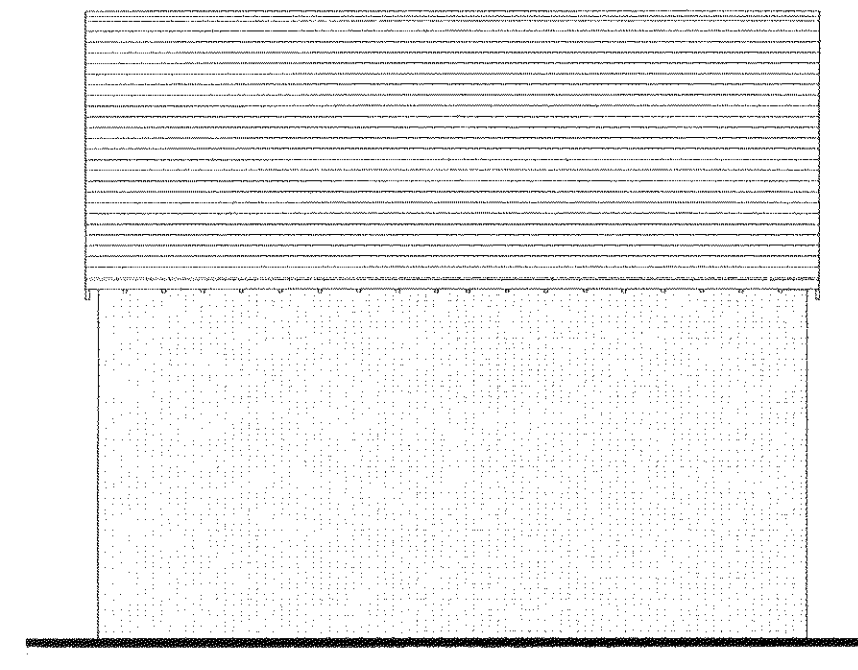


Elevation B




Elevation C



Elevation D

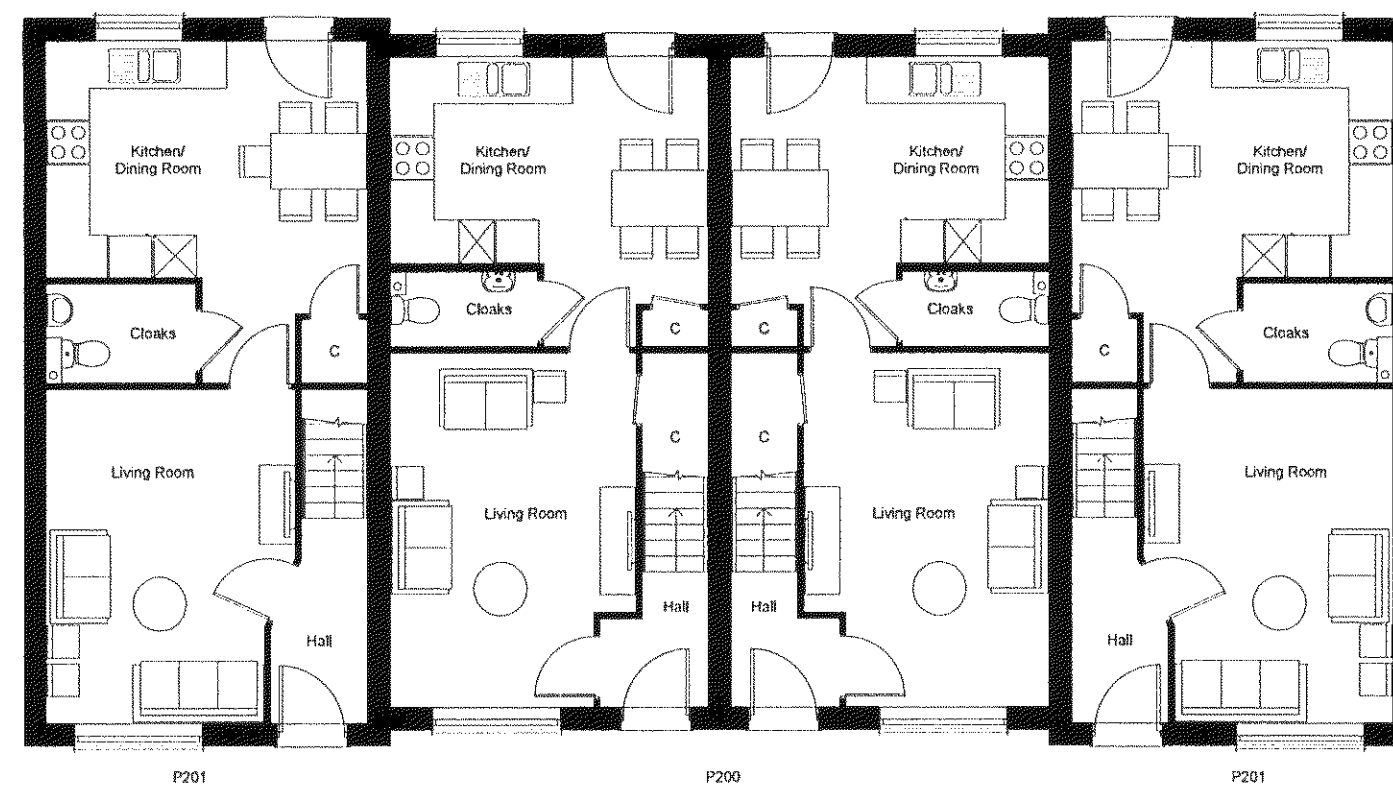

Ground Floor Plan

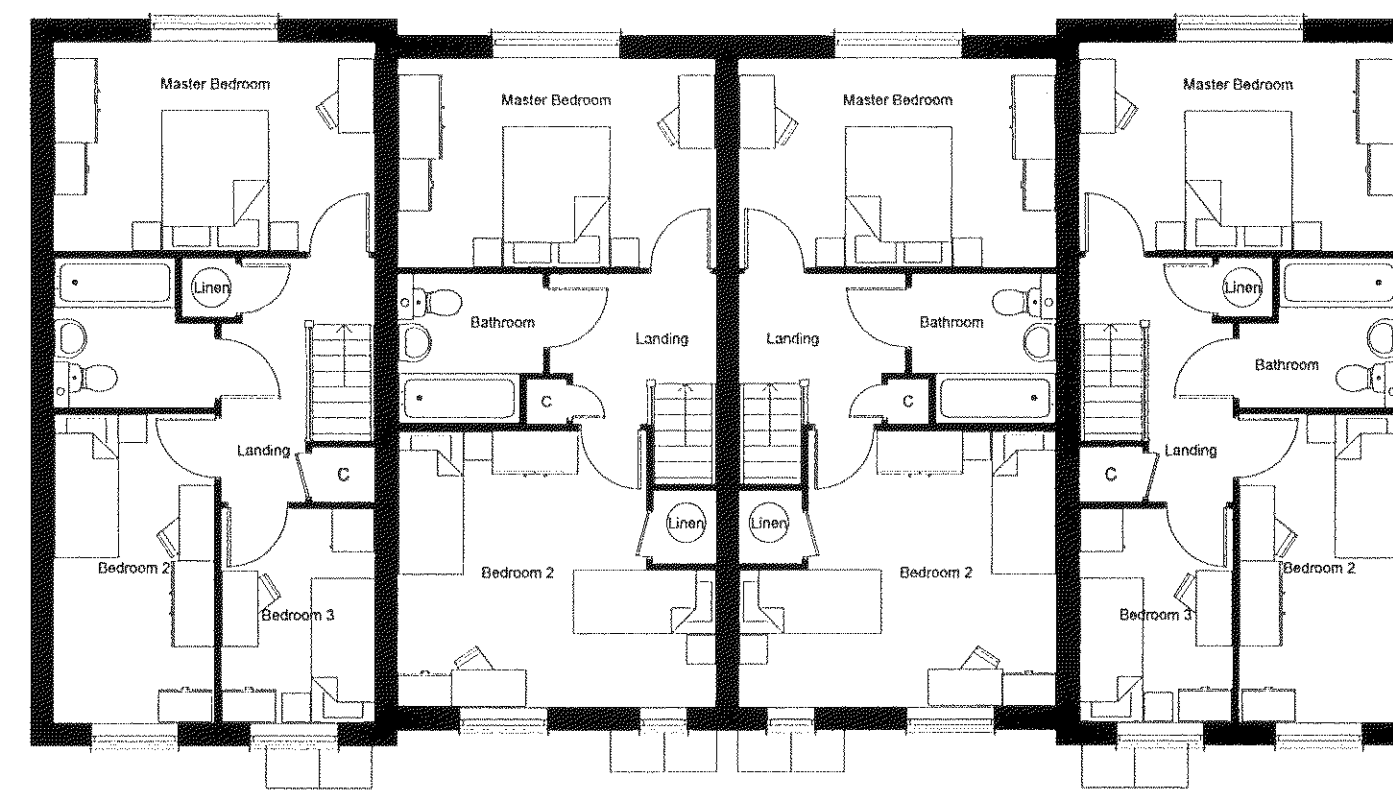

First Floor Plan

Elevation Key Plan

