



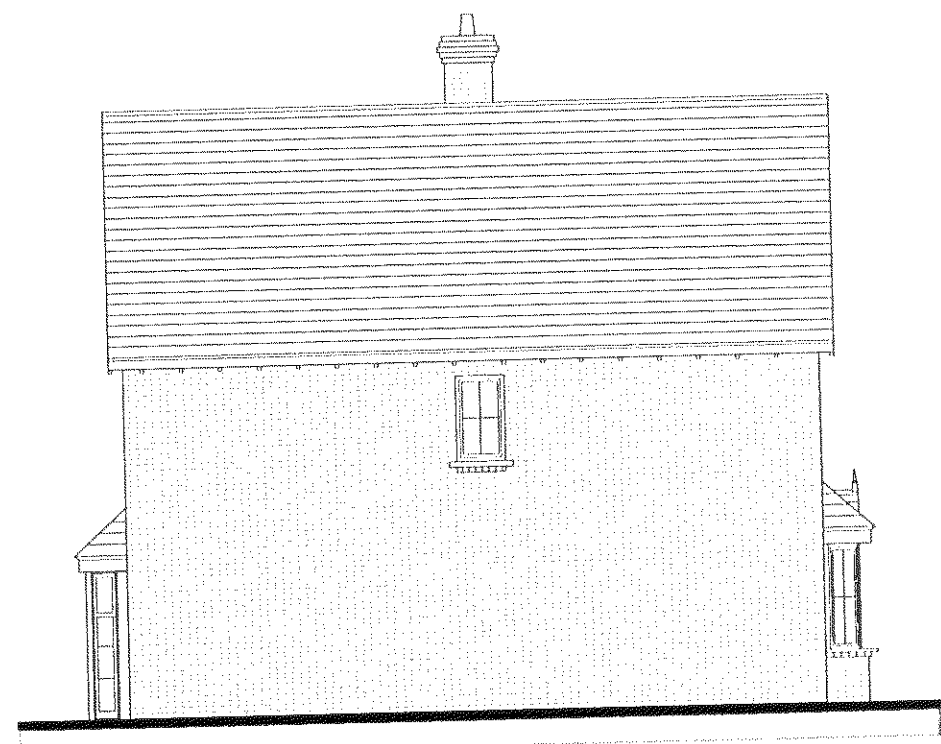

Elevation A

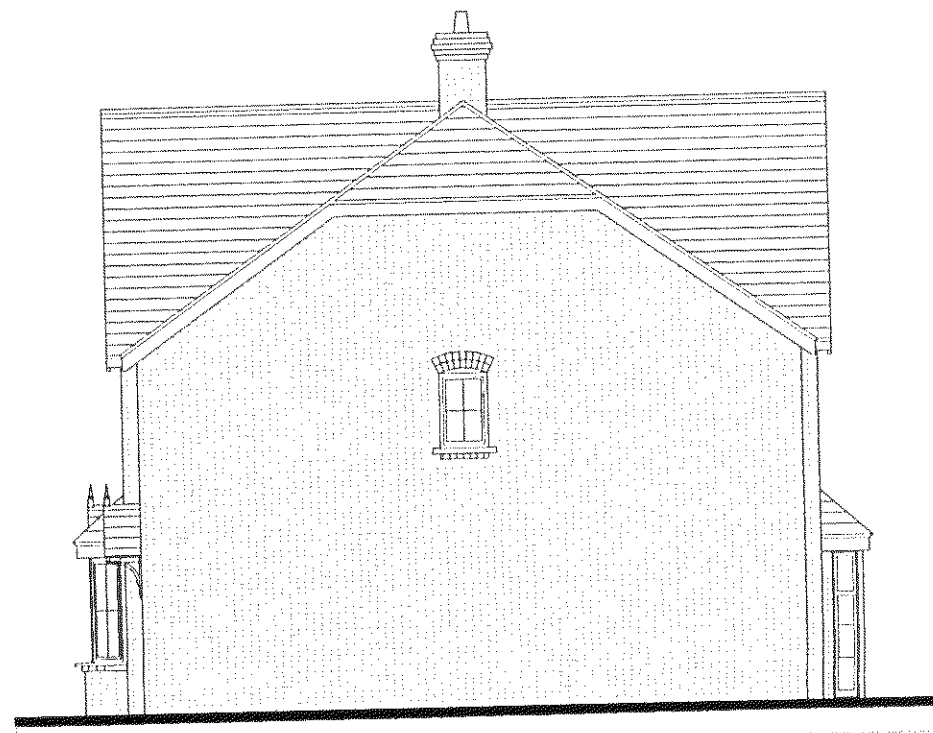


Elevation B




Elevation C



Elevation D


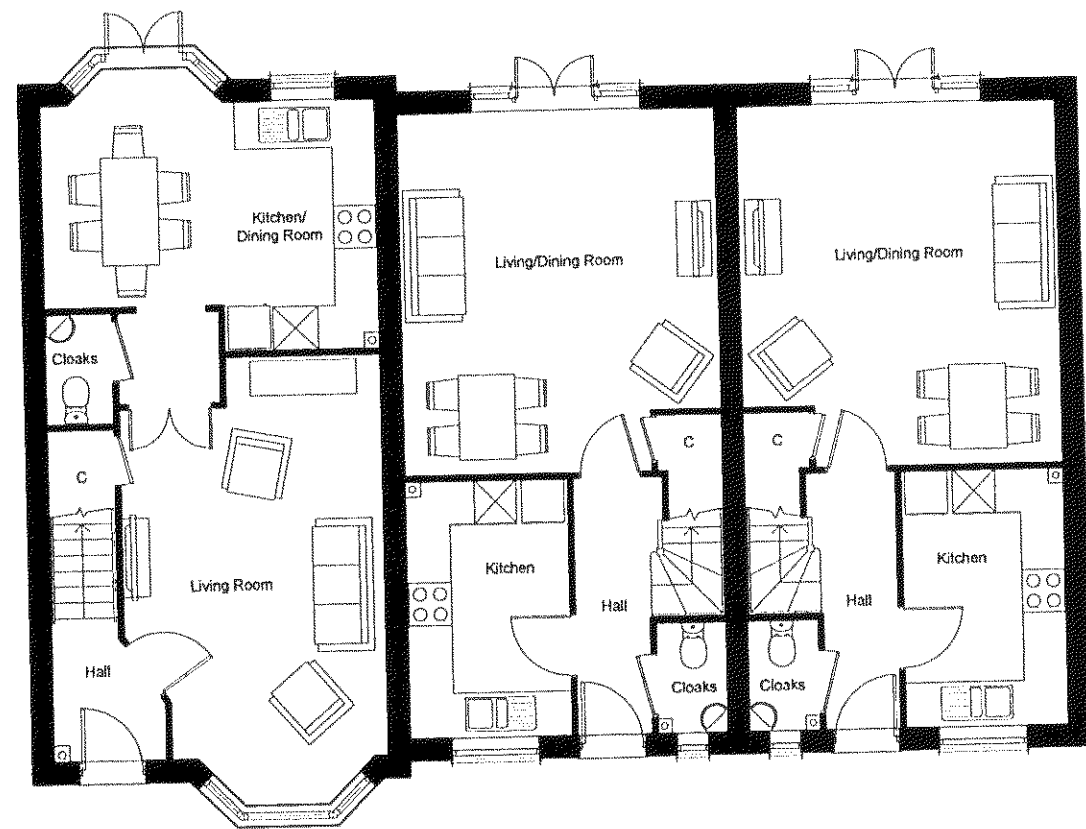


Ground Floor Plan

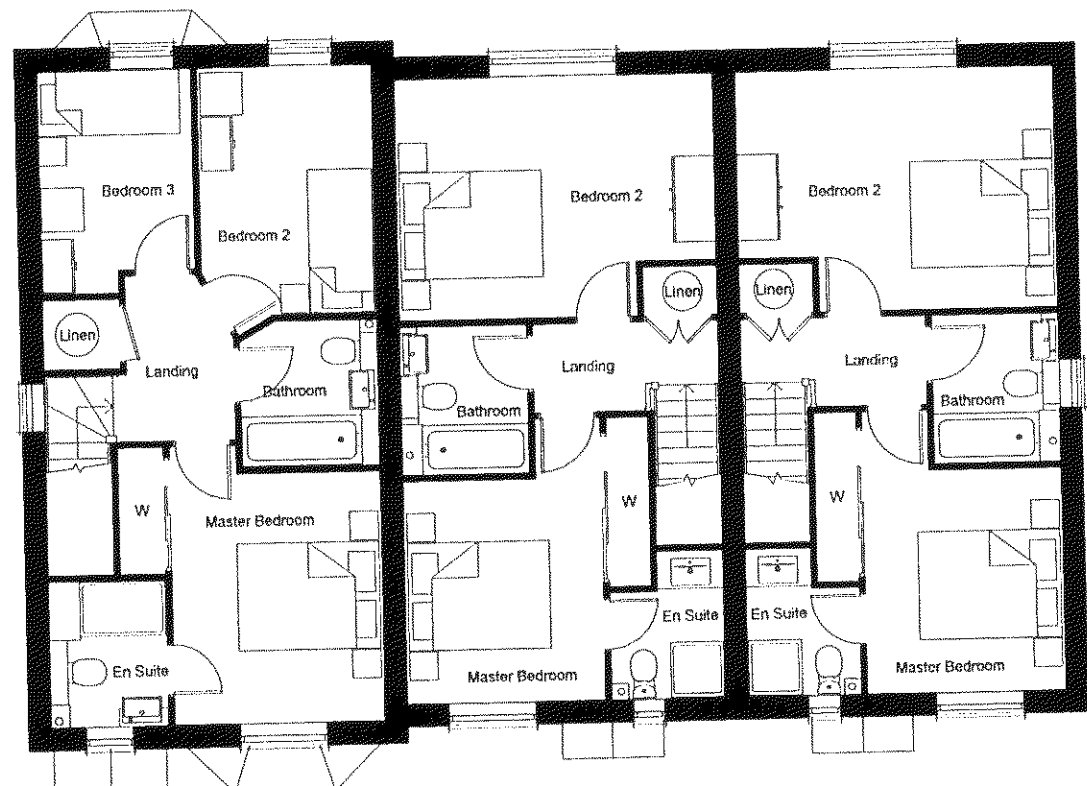

First Floor Plan


Elevation Key Plan

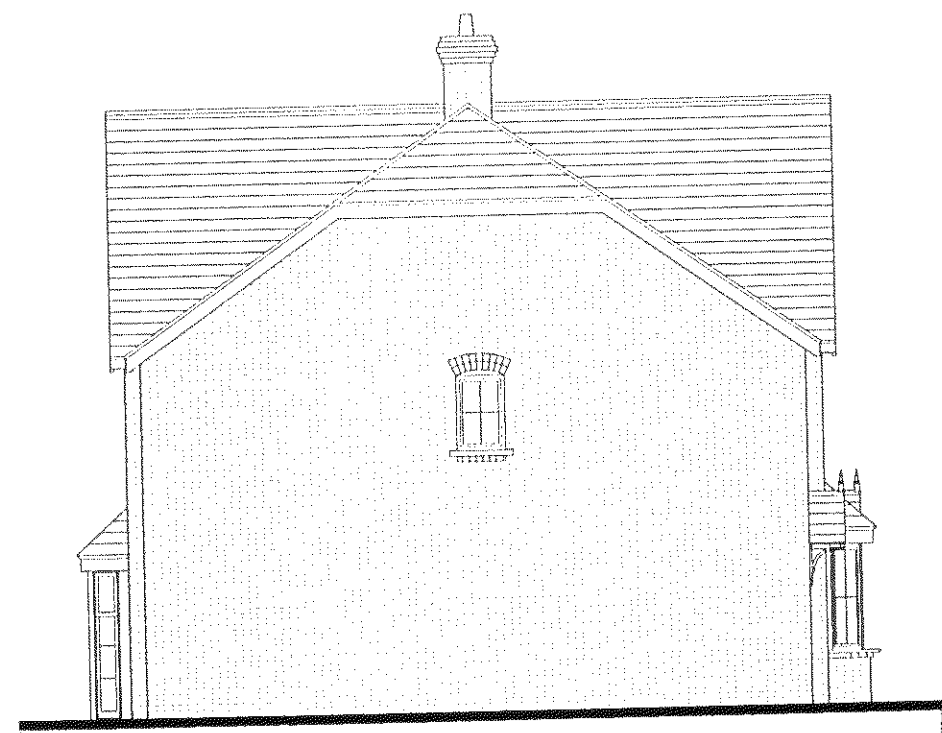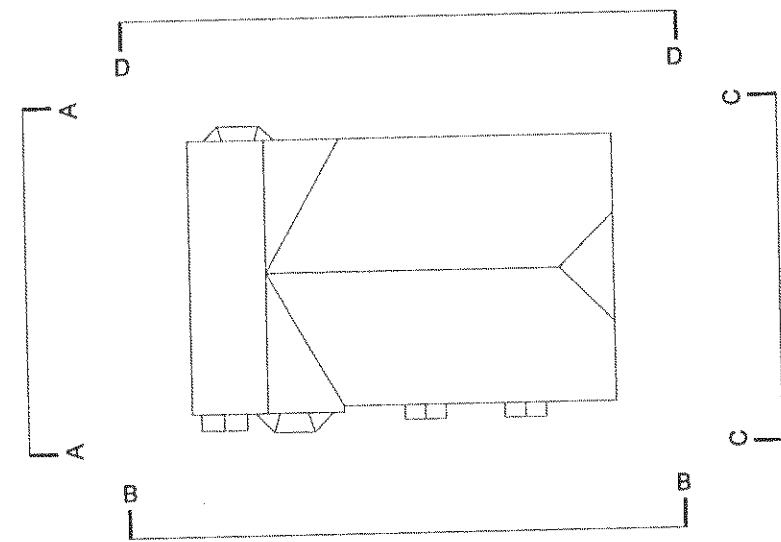

Elevation A




Elevation B

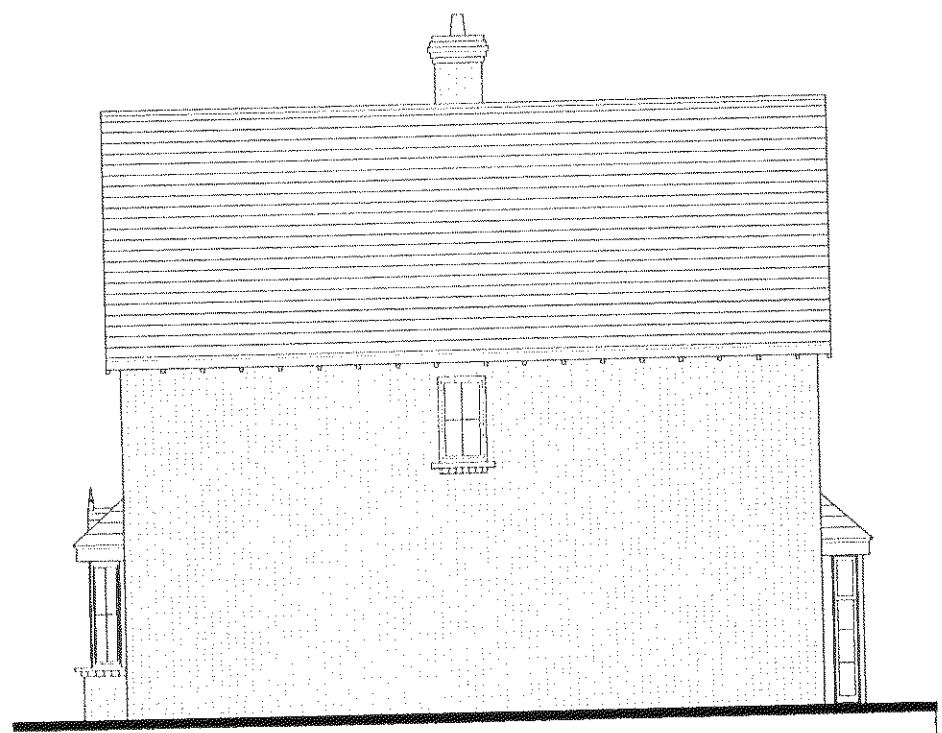


Elevation C



Elevation D

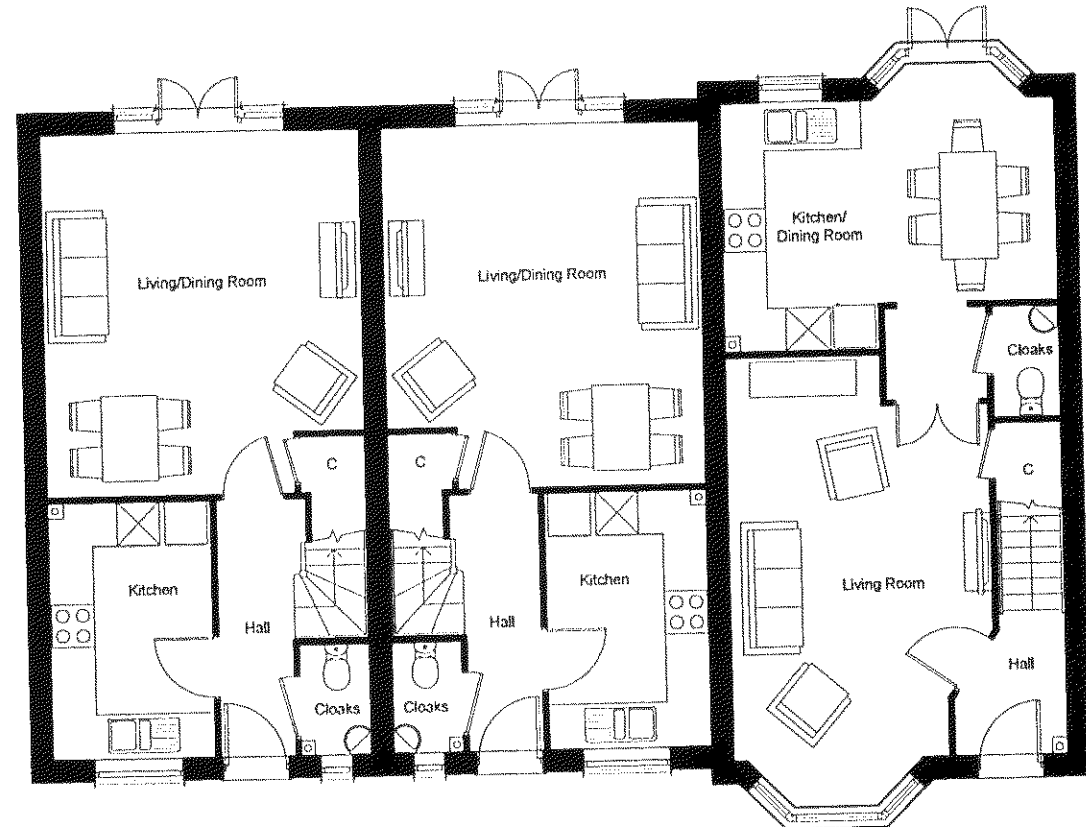

Ground Floor Plan

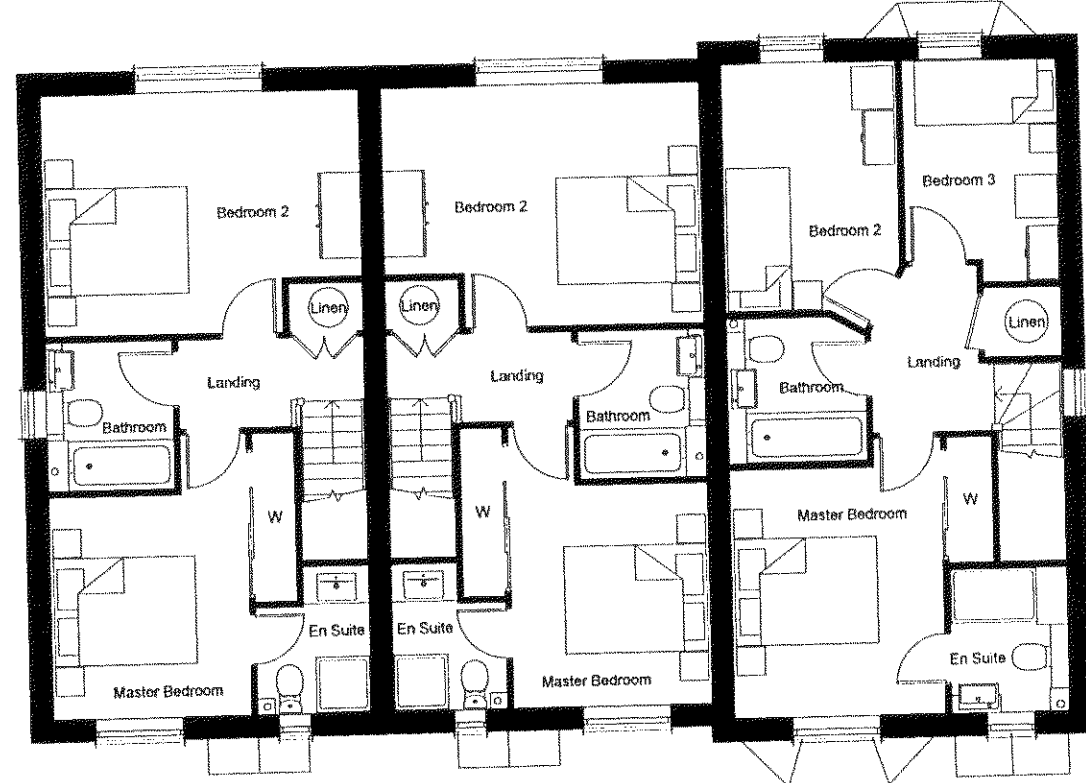

First Floor Plan

Elevation Key Plan

