




Elevation A




Elevation B

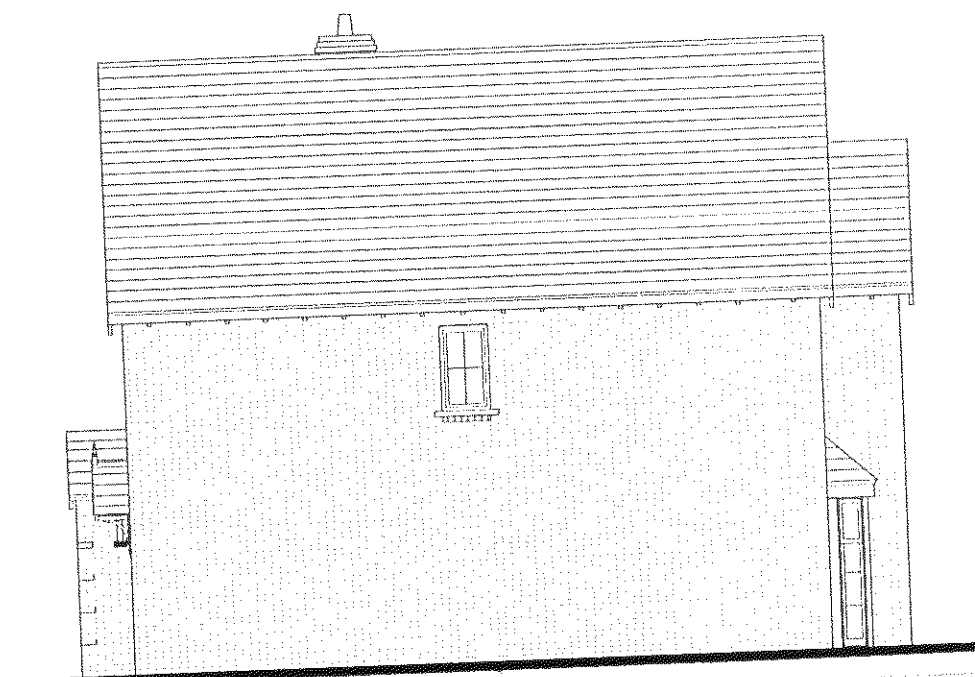


Elevation C



Elevation D


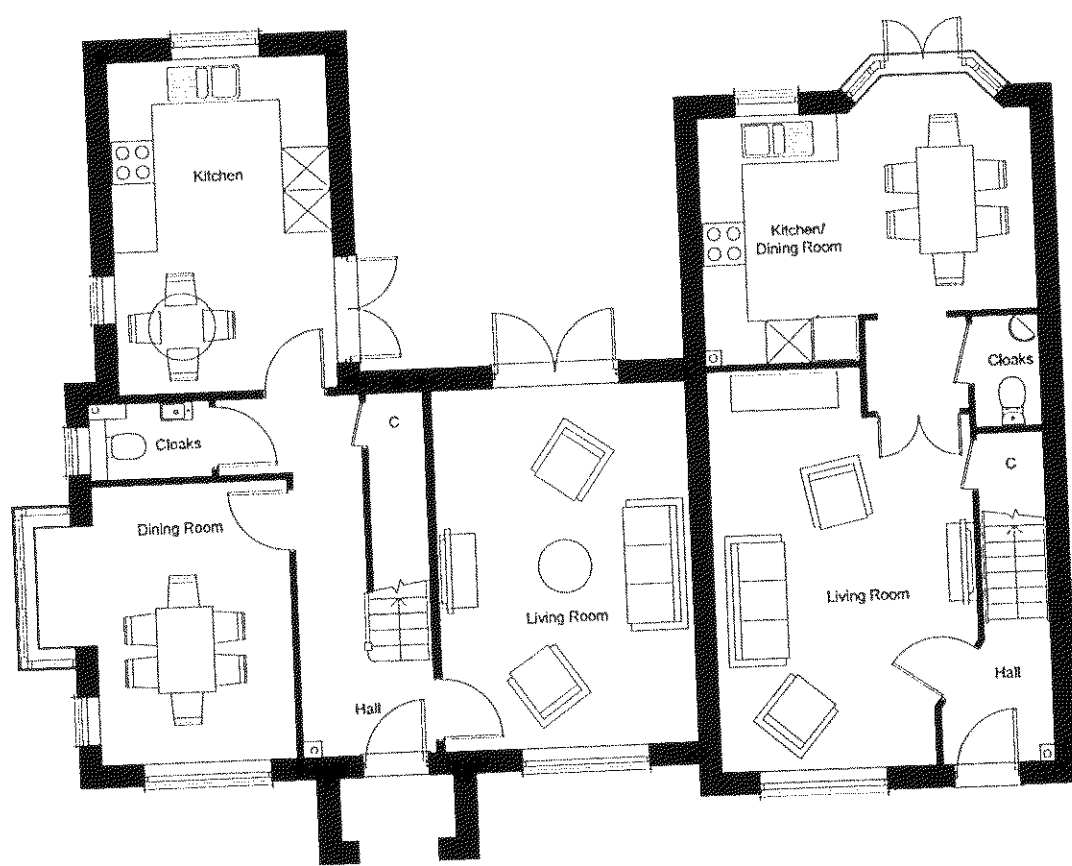


Ground Floor Plan

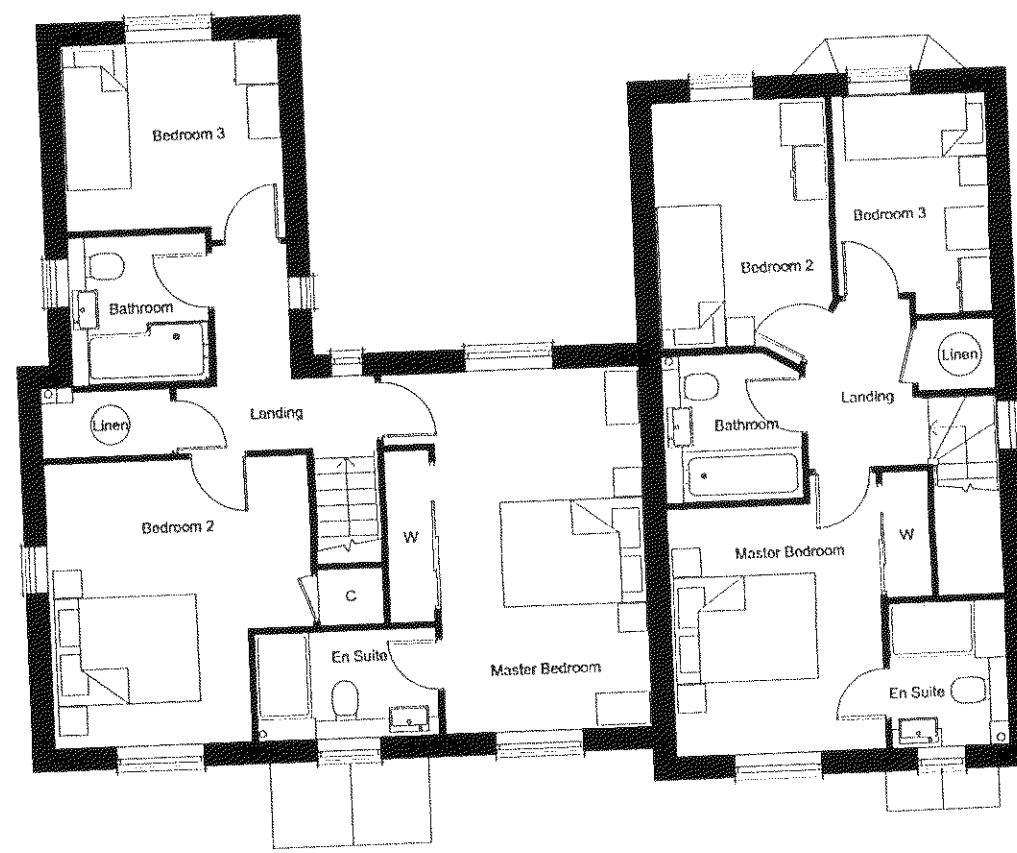

First Floor Plan

Elevation Key Plan

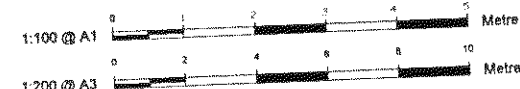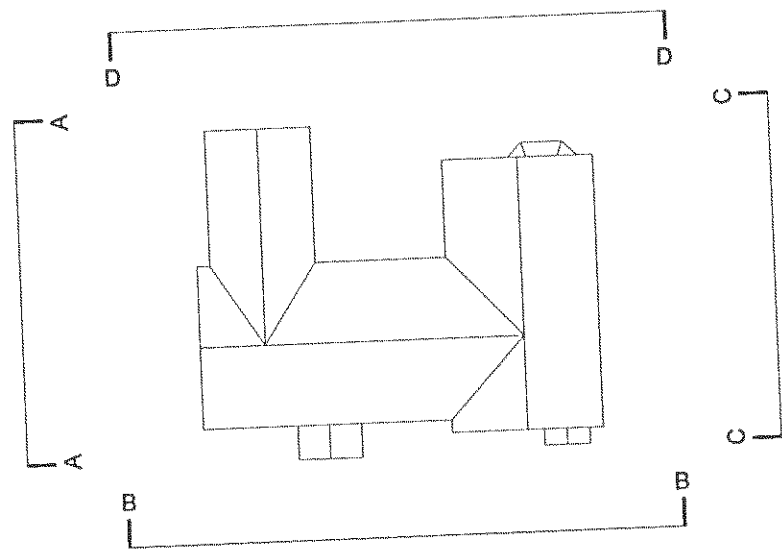

House Types S104 & B730
Floor Plans & Elevations
Drg No: 117/121/A February 2014