


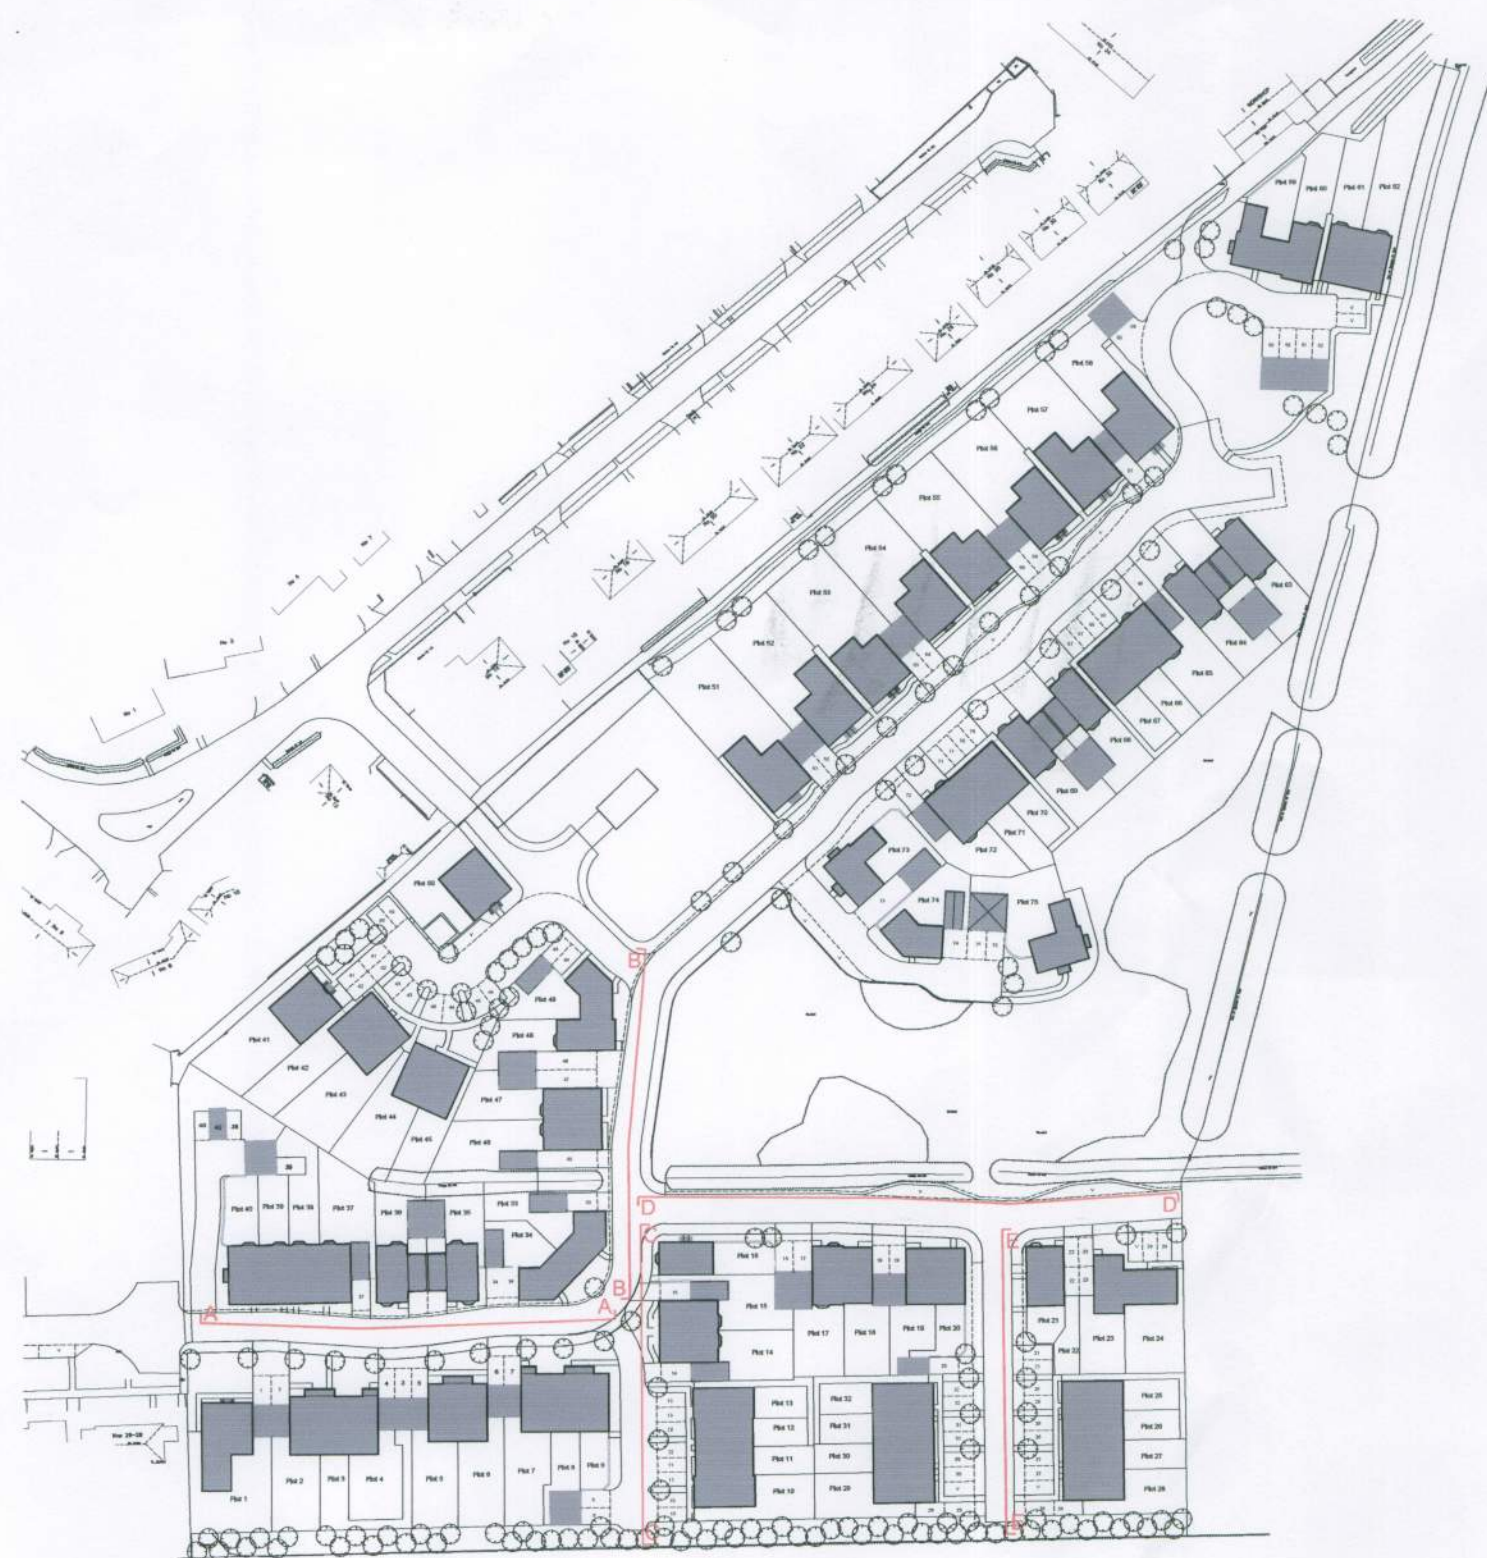

Streetscene A



Streetscene B



Streetscene C



Streetscene D



Streetscene E

SUBSTITUTION
14.5.14