


ENCLOSURES KEY

- 2.1m high Acoustic Fence
- 1.8m high Flemish Bond Screen Wall (brickwork to match the associated dwelling)
- 1.8m high Close Board Fence
- 1.8m high Division Fence
- 1.8m high Secure Timber Access Gate
- 0.9m high 4-Bar Estate Railings

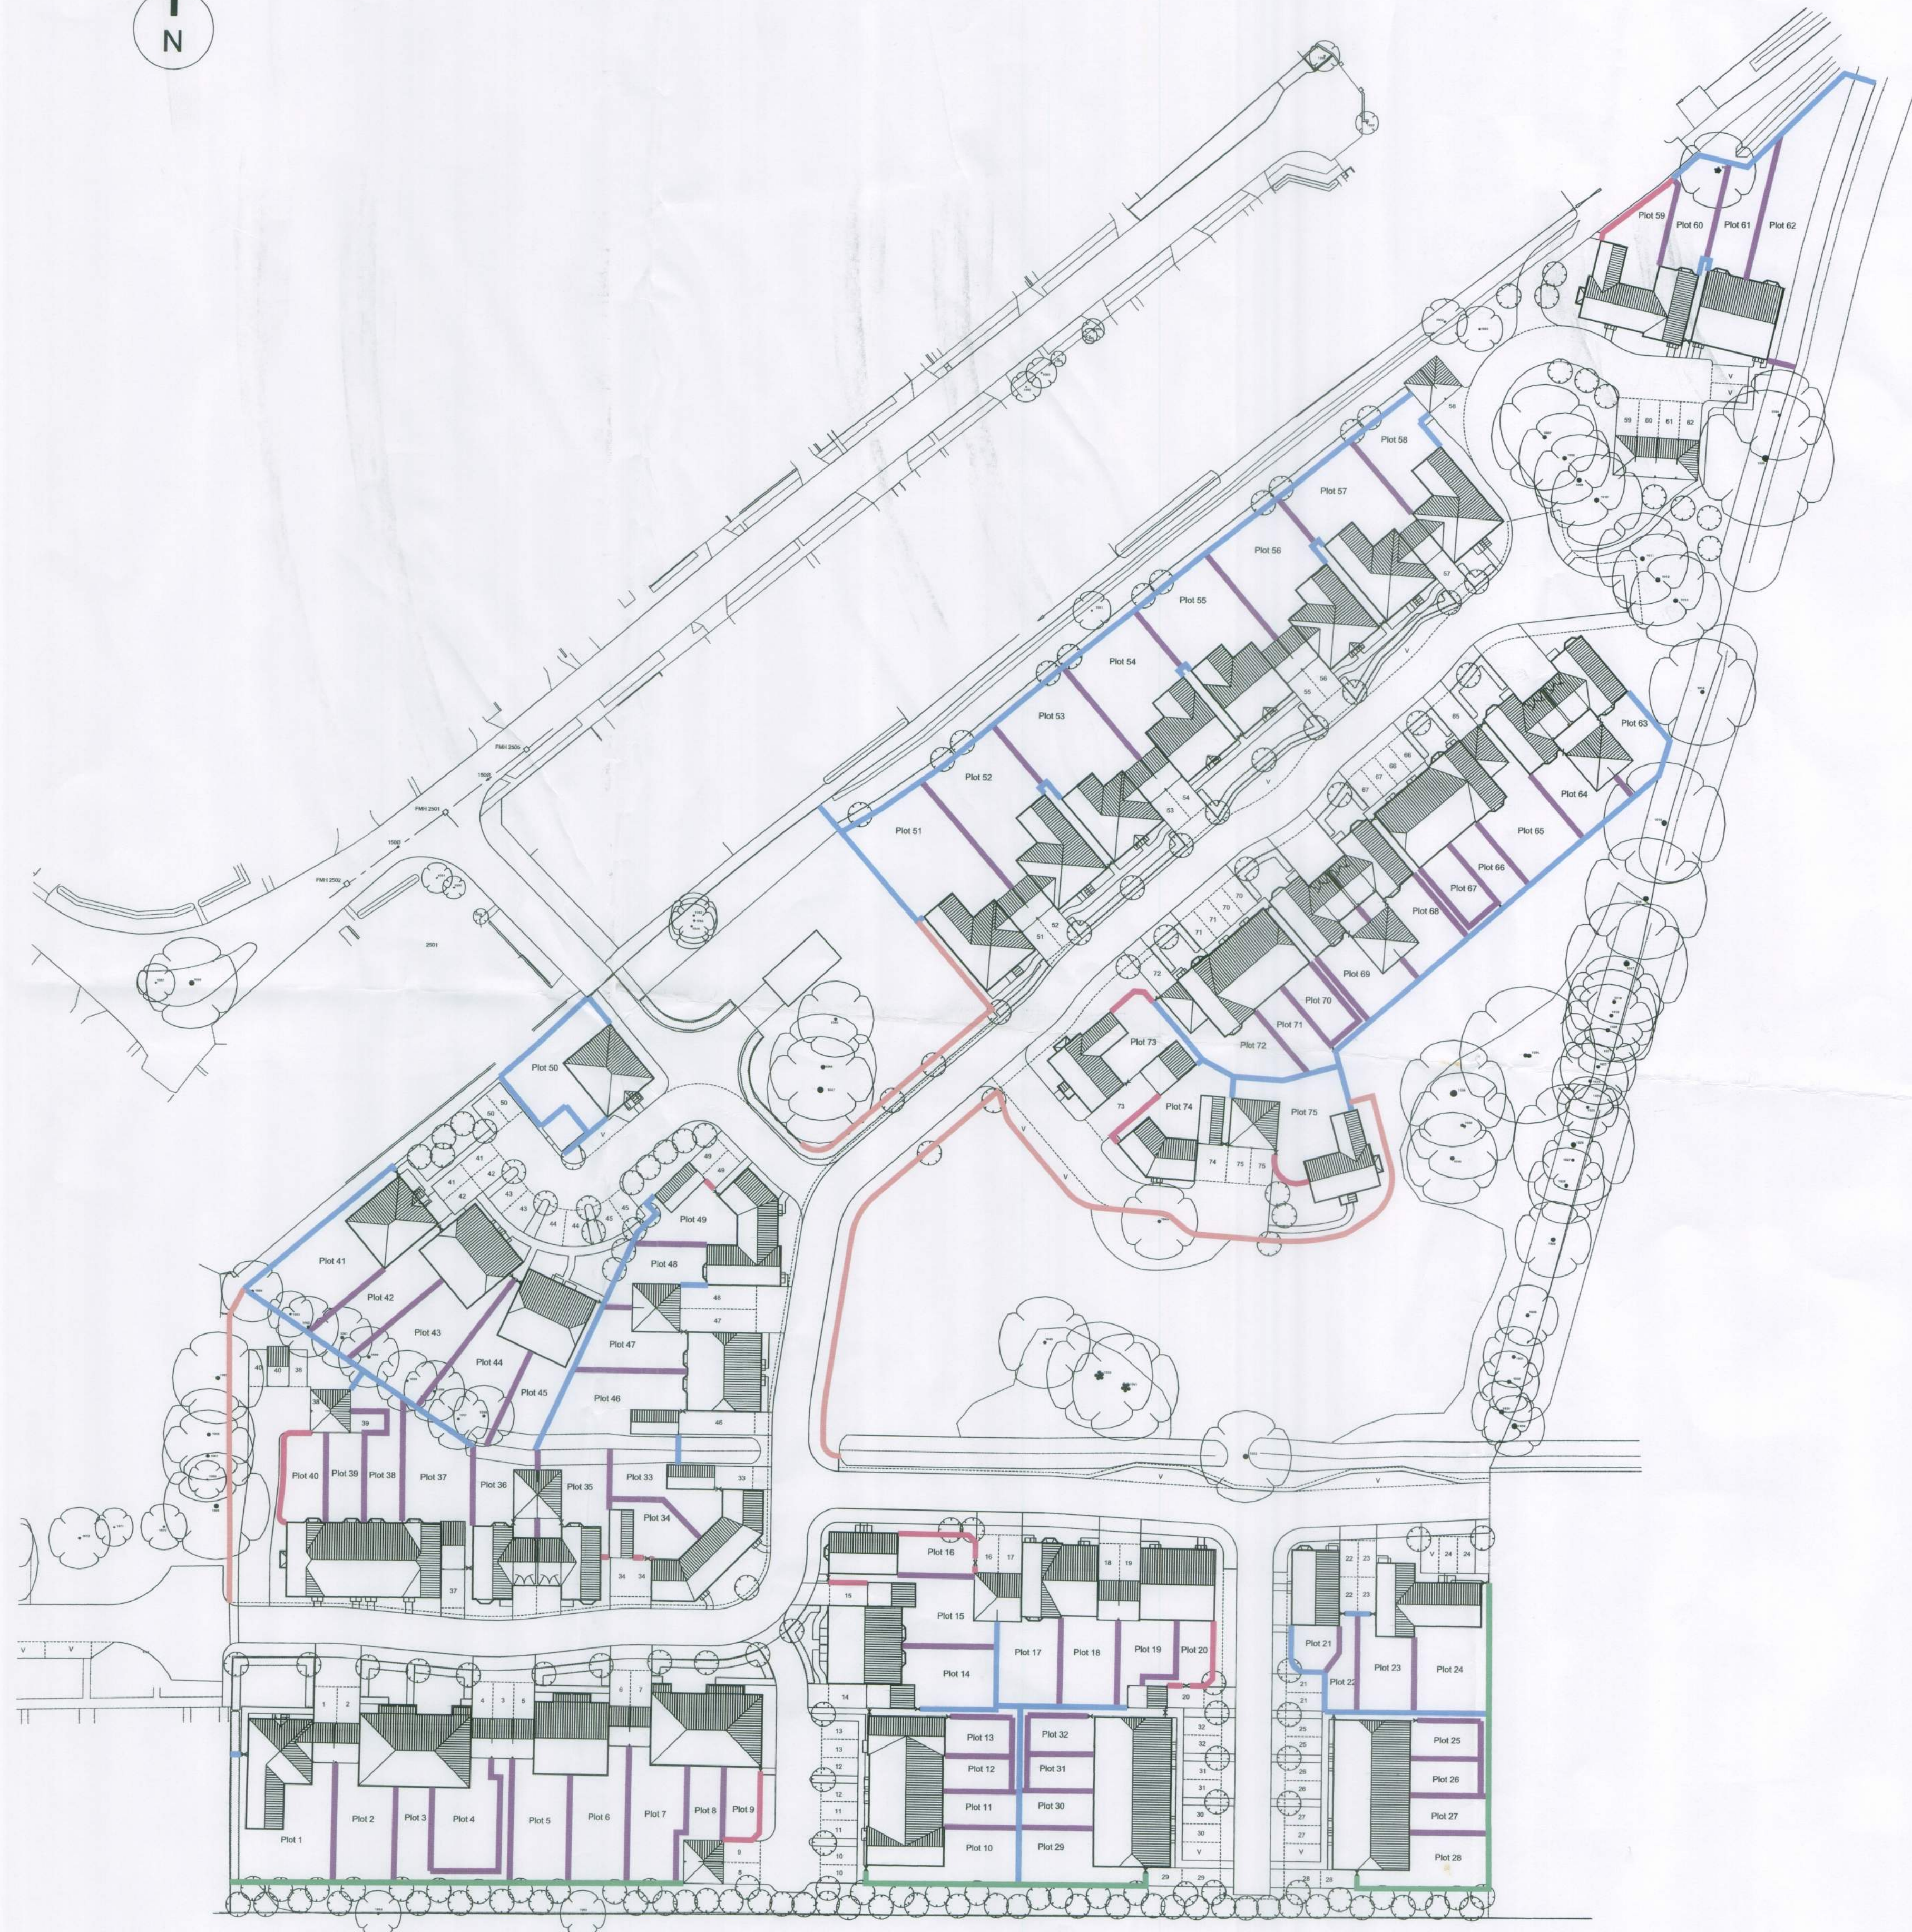

SUBSTITUTION
16.5.14