



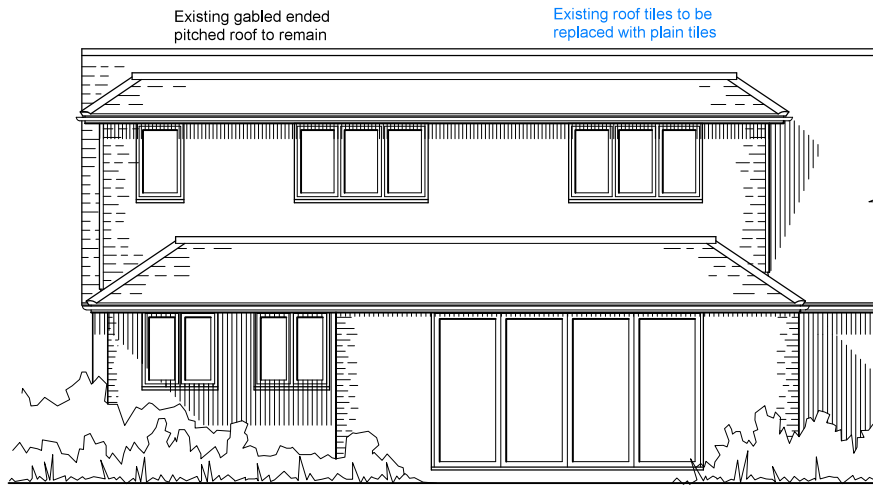


North Elevation

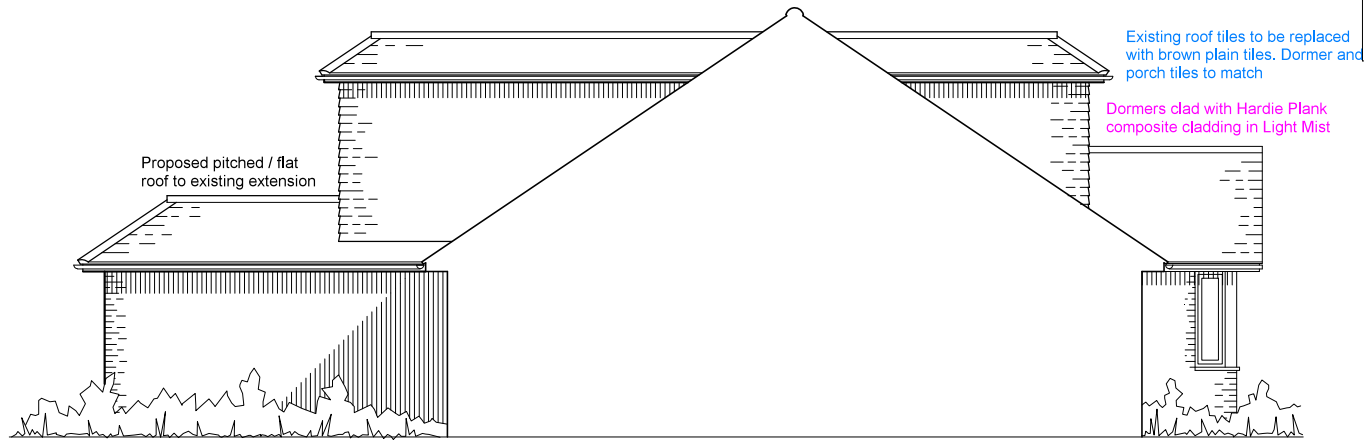


West Elevation

This drawing and its contents are the strict copyright of Architectura Design. No reproduction without permission. Do not scale. Written dimensions to be used where given. All dimensions and details to be checked on site. FOR PLANNING PURPOSES ONLY

Revision A	20/12/2018	Shading added to elevations First floor minor revisions
Revision B	03/04/2020	Roof tiles amended
Revision C	03/02/2022	Tile hanging to dormers replaced with cladding

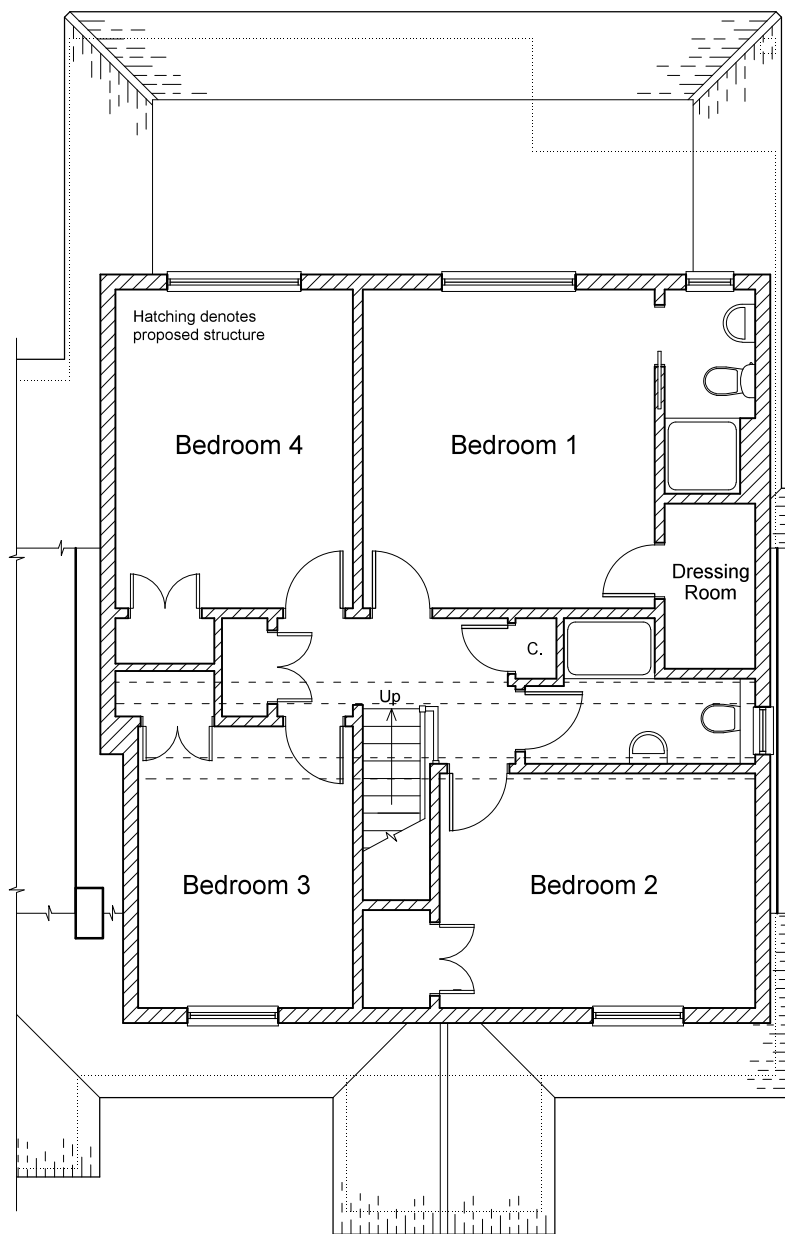

First Floor Plan

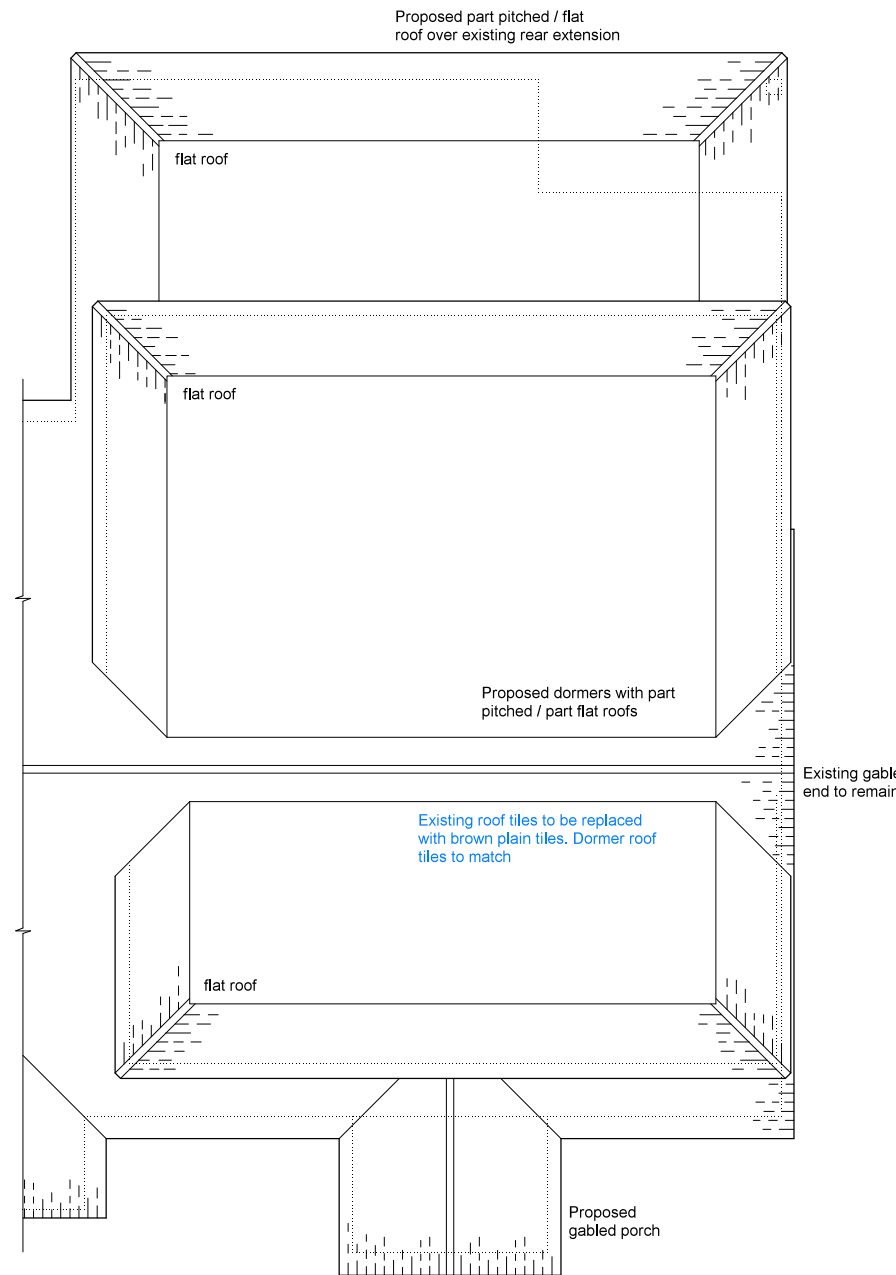

Roof Plan



Location Plan
Scale 1:1250

Serial Number 150324
©Crown Copyright and database right 2018
Ordnance Survey License: 100048957
Reproduction in whole or part is prohibited without the prior permission of Ordnance Survey

0 5 10 20 metres



0 1 2 3 4 metres

Architectura
Architectural Design & Drawing Service

Proposed Extension and Alterations
at St Anne's Cottage, Lake Lane, Barnham
for Mr and Mrs B Geldenhuys
Drawing P02c November 2018 Scale 1:100 & 1:1250 @ A3
Planning Drawing - First Floor, Roof & Location Plans & Elevations