


ARUN DISTRICT COUNCIL BN14 3JL/DOC

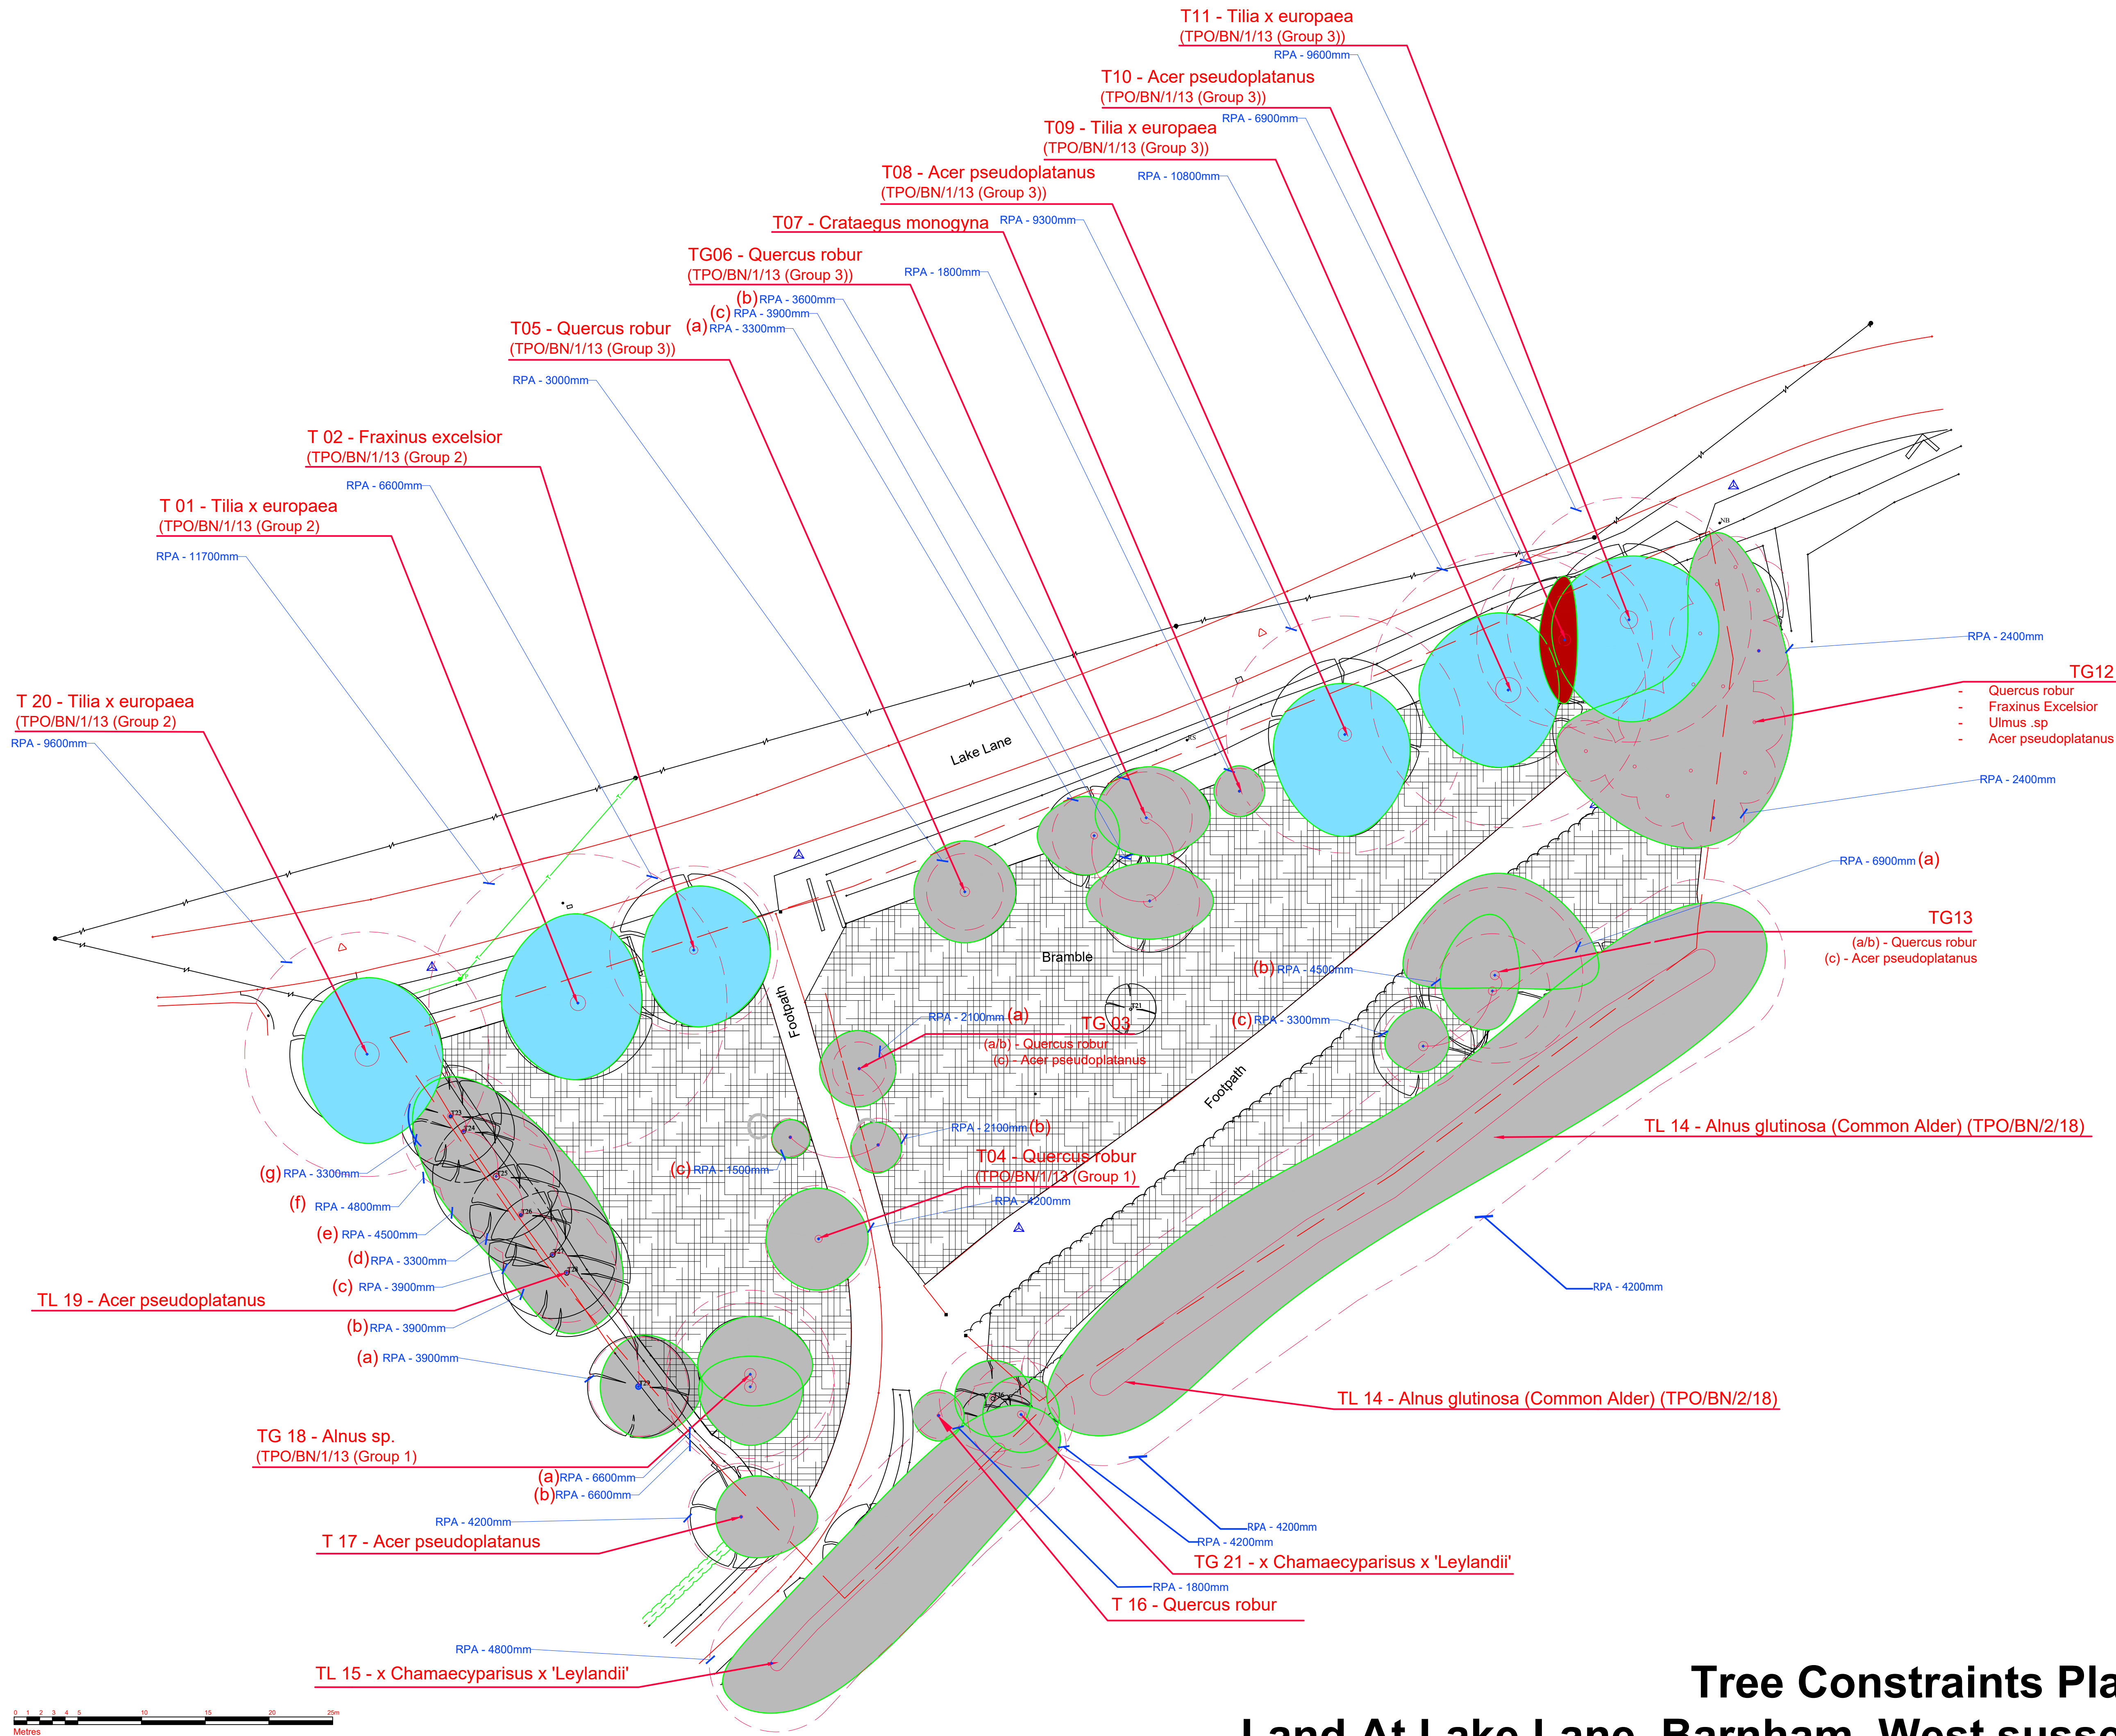

Legend

Survey Boundary


Tree Root Protection Areas
Tree Root Protection Areas calculated and specified in accordance with BS 5837:2012 - 'Trees in Relation to Design, Demolition and Construction - Recommendations'.

T05


Tree and Hedge Numbers.

RPA - 10000mm


Radius of nominal Circle

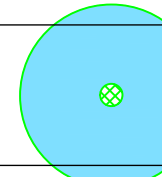


Category B Trees
Trees of Moderate Quality and Value.

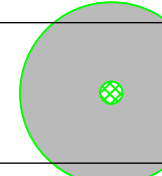

Category C Trees
Trees of Low Quality and Value.

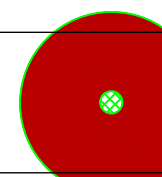

Category U Trees
Trees unsuitable for retention.

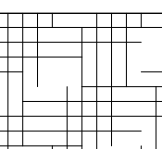

Dense / Extensive
Bramble

Notes: The original of this drawing was produced in colour - a monochrome copy should not be relied upon.

Specific trees within the site development boundary are subject to Tree Preservation Order No. TPO/BN/1/13 issued by Arun District Council.

Rev	Description	Date	Initials
04	Planning Issue	06.09.21	JJ
03	Planning Issue	30.11.16	GS
02	Planning Issue	09.10.15	HM
01	Draft Planning Issue	18.09.15	HM



LIZARD
Landscape Design and Ecology

The Old Bank, 34 South Street, Tarring, Worthing, West Sussex, BN14 7LH
T: 01903 216033 E: lizardlandscape@btconnect.com W: lizardlandscape.co.uk

Project title

Land at Lake Lane
Barnham, West Sussex

Drawing title

Tree Constraints Plan

Scale
1:250 @A1

Drawn
HM

Date
18.09.15

Drawing No
LLD898 / 01

CAD Filename
LLD898 / CAD

Revision
04

Tree Constraints Plan

Land At Lake Lane, Barnham, West sussex