
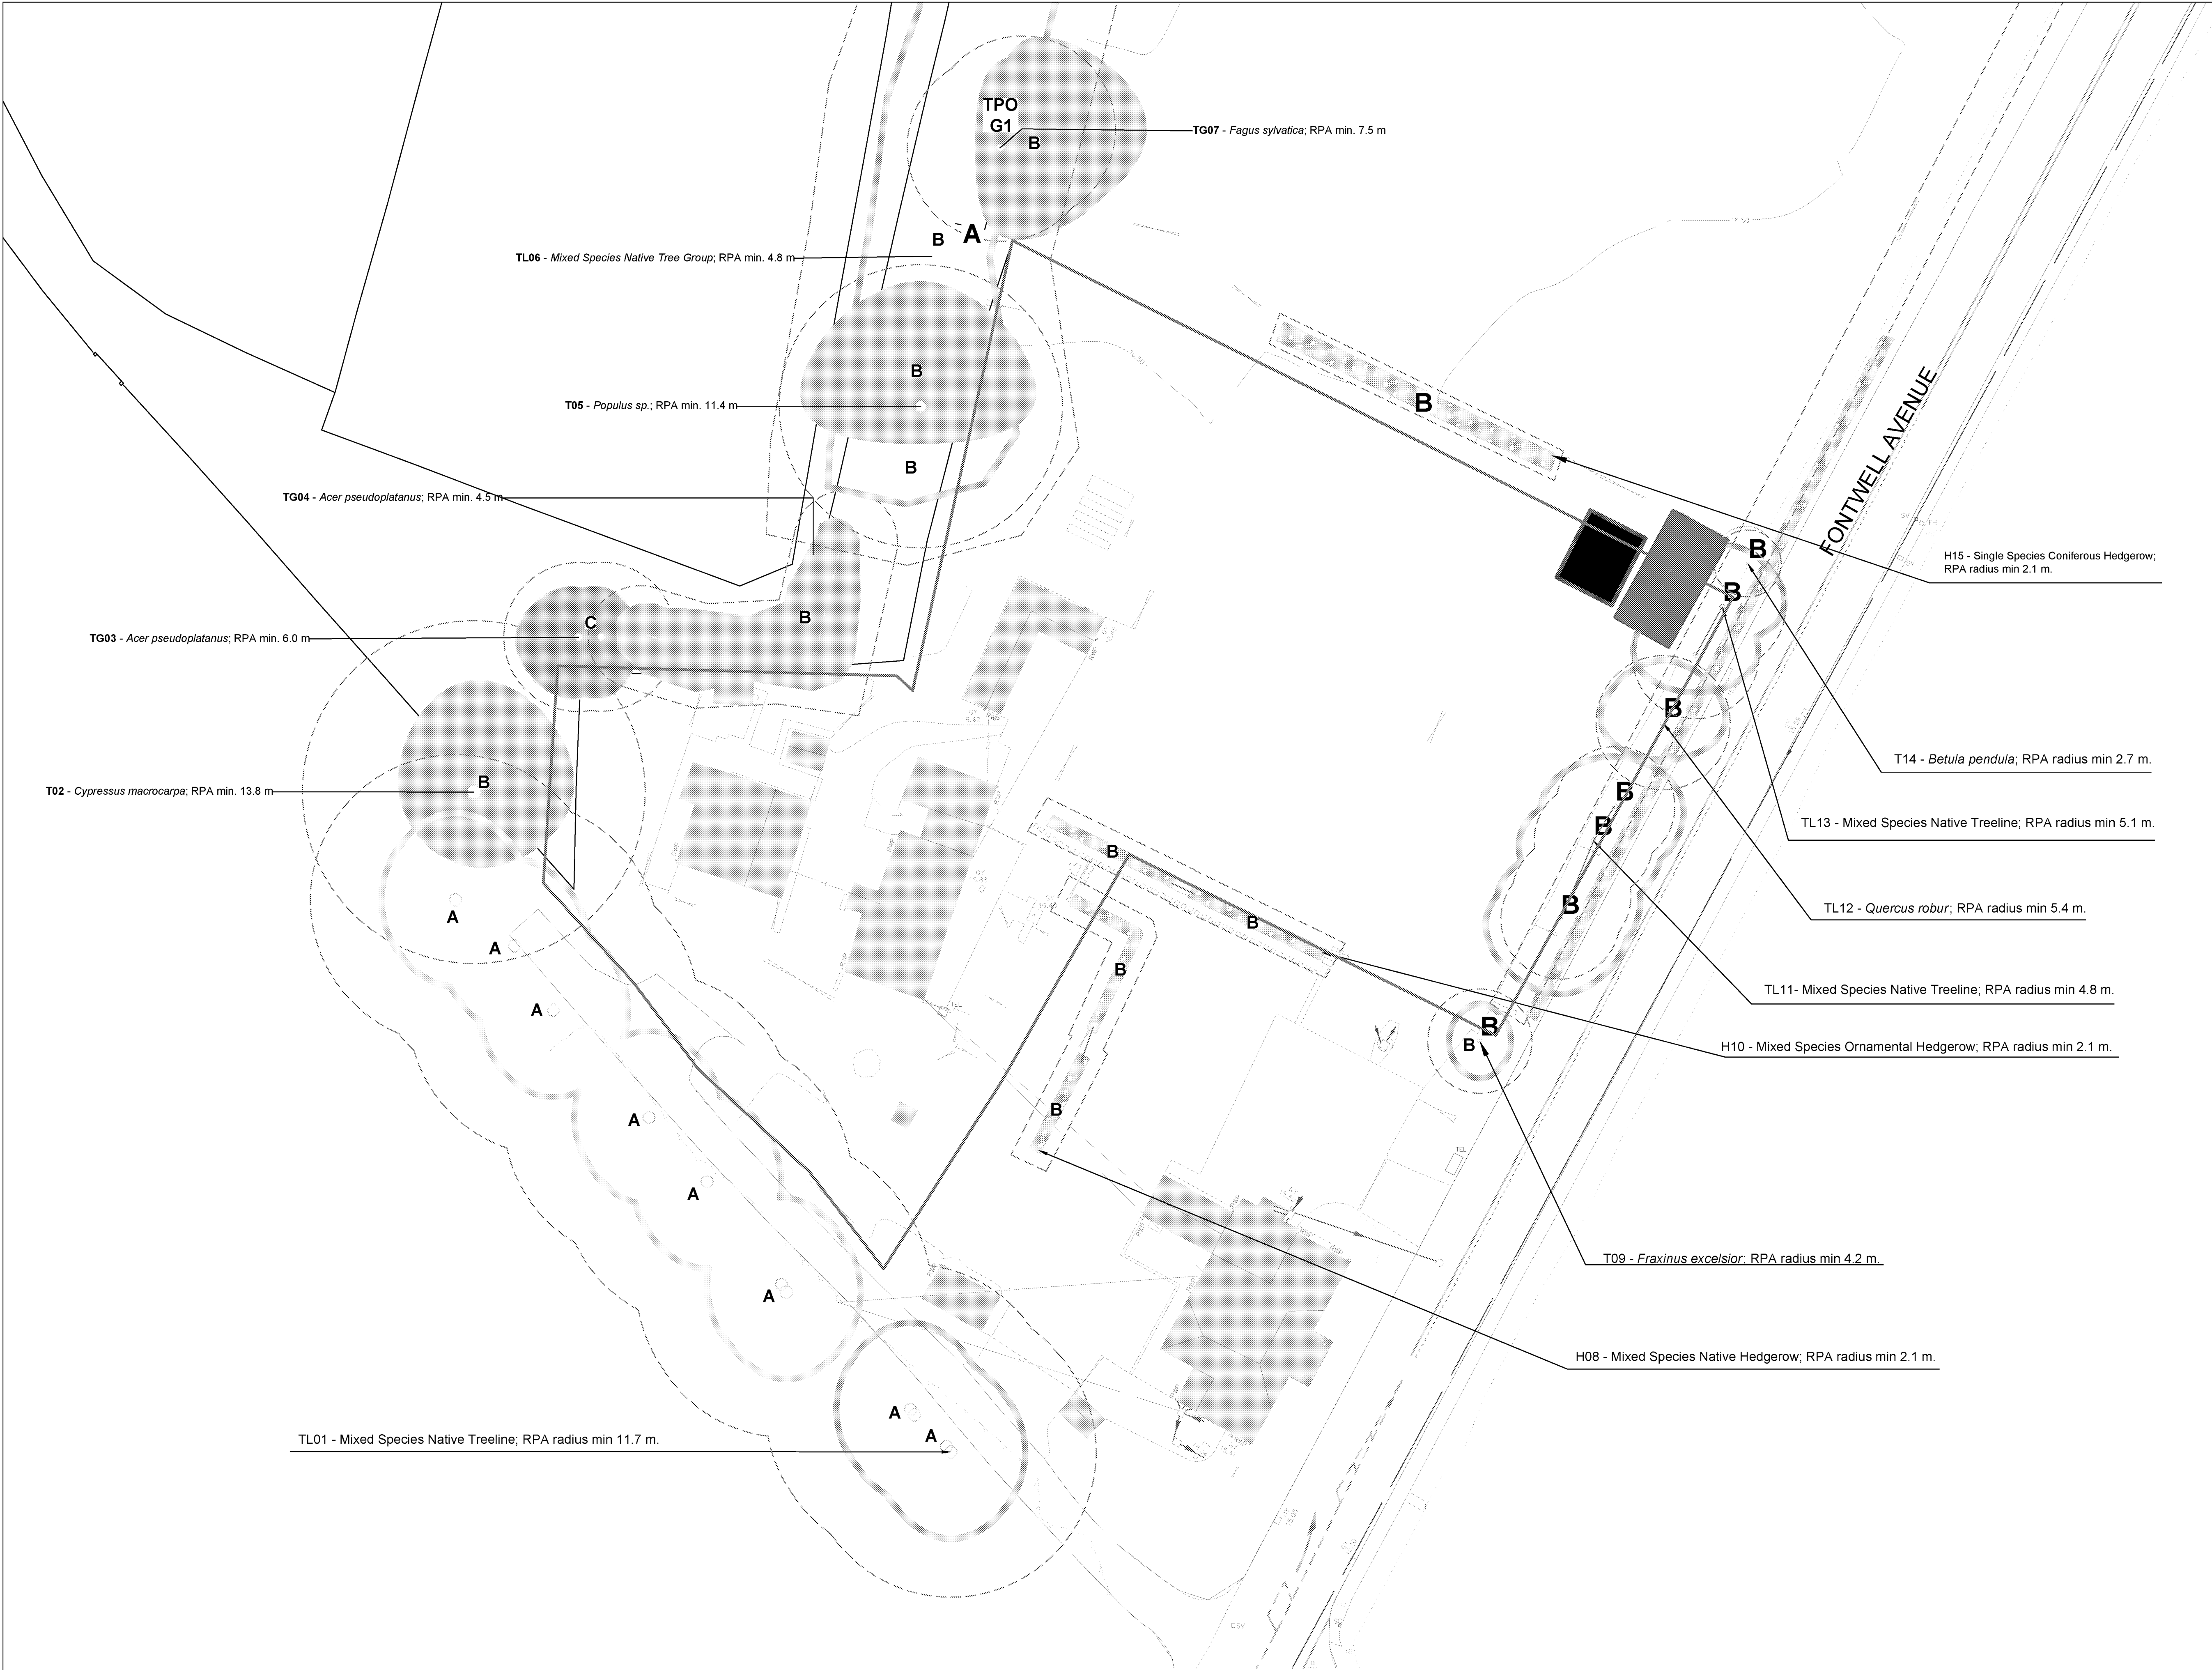
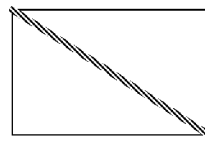
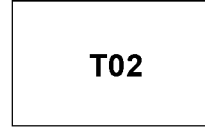
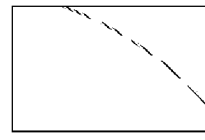
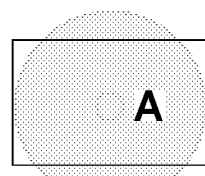
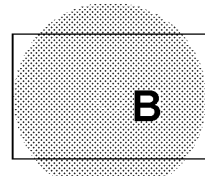
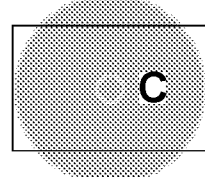
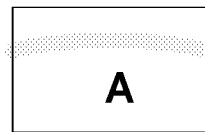
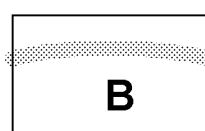


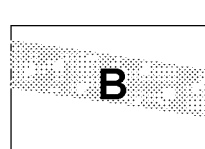

Legend

-  **Site Survey Boundary.**
-  **Tree and Shrub Numbers.**
-  **Tree Root Protection Areas**
Tree Root Protection Areas calculated and specified in accordance with BS 5837:2012 - 'Trees in Relation to Design, Demolition and Construction - Recommendations'.
-  **Category A Trees**
Trees of High Quality and Value.
-  **Category B Trees**
Trees of Moderate Quality and Value.
-  **Category C Trees**
Trees of Low Quality and Value.
-  **Category A Treelines**
Treelines of High Quality and Value.
-  **Category B Treelines**
Treelines of Moderate Quality and Value.
-  **Category B Hedges**
Hedges of Moderate Quality and Value.

PLANNING ISSUE

Rev	Description	Date	Initials
01	Planning Issue	21.10.21	GS
00	Draft Issue	19.10.21	GS



Client Reside Developments Ltd			
Project Title and Location Land at Fontwell Avenue Eastergate			
Drawing Title Tree Constraints Plan			
Scale 1:250@A1	Drawn MG	Approved GS	Date 19.10.21
Drawing No LLD2494-ARB-DWG-001	Revision 01		

Tree Constraints Plan Land at Fontwell Avenue, Eastergate