




NOTES:
Dimensions to be checked on site before commencing work. Any discrepancies shall be reported to the architect immediately.

Do not scale from these drawings except for planning purposes. Use figured dimensions only.

Where applicable this drawing is to be read in conjunction with other consultants' drawings.

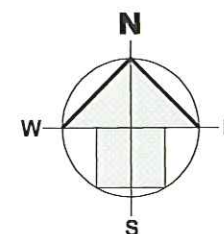

Schedule of Accommodation

- 2 No 2B / Maisonnets
- 5 No 2B / Flats
- 4 No 1B / Flats

Shop Unit approx: 59sqm

Parking Spaces: 11
Site Area: 0.147Ha
Site Density: 75 Units/Ha

— STORM SYSTEM
— Foul SYSTEM

Rev	Date	Amendment	Checked
-----	------	-----------	---------

harrington design + bloomfield ARCHITECTS

6 The Old Flour Mill, Queen Street,
Emsworth, Hants, PO10 7BT
Tel: 44 (0) 1243 373855
Fax: 44 (0) 1243 373245
e-mail: info@harringtonbloomfield.co.uk

For
G NORGATE

Project
43 & 45 BARNHAM ROAD
BARNHAM, WEST SUSSEX

Title
PROPOSED SITE LAYOUT

Scale
1:250 @ A3

Date 09/2011	Drawn KRG	Checked JB
Job Number 09106	Drawing Number SK 109	Revision

RUSHBY BREWSTER
CONSULTING CIVIL AND STRUCTURAL ENGINEERS

Project: 43/45 BARNHAM ROAD
Drawing No: RBB 146 - SK 1
Title: PROPOSED DRAINAGE SCHEMATIC

The Town House, St George's Square, Bishops Waltham, Hants SO32 1AF
E: admin@rushbybrewster.co.uk T: 01489 800004 F: 01489 800005