


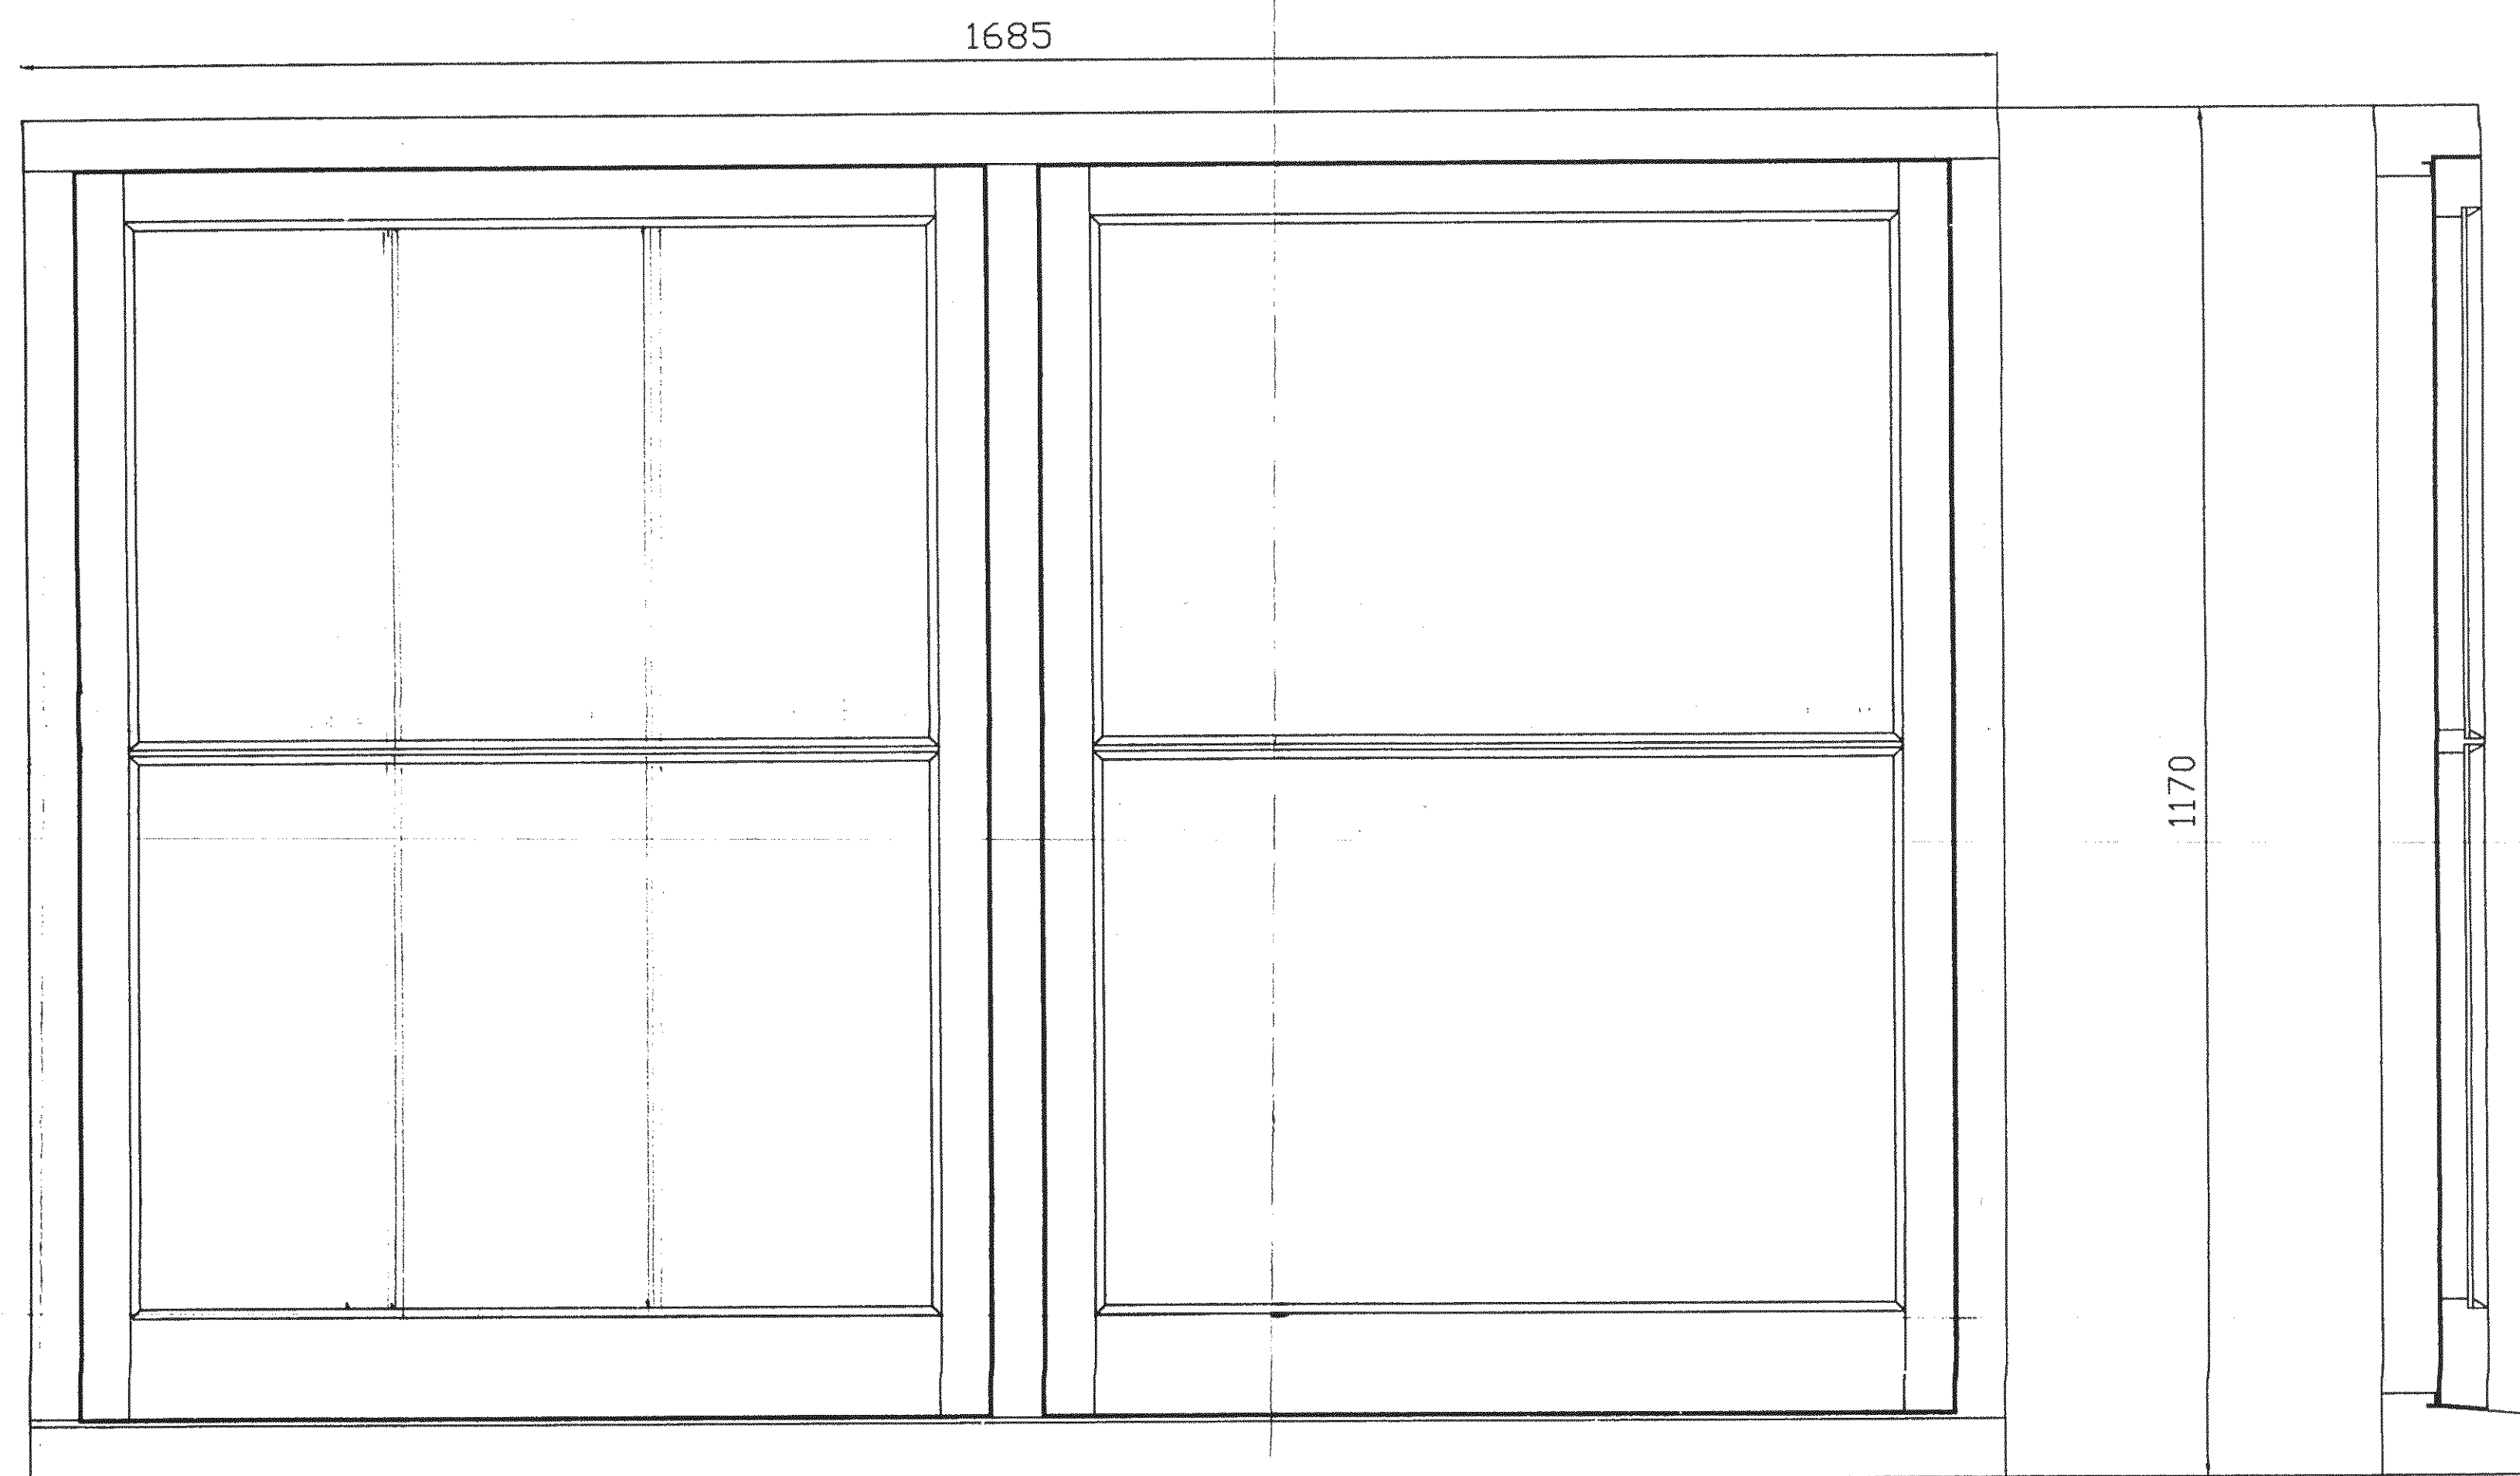

Drawn By P Woohar
13th May 2014
Barnham Windmill
Scale 1:5
info required moulding.
SUSSEX COUNTY COUNCIL
Wooher Developments Ltd 07795548313